
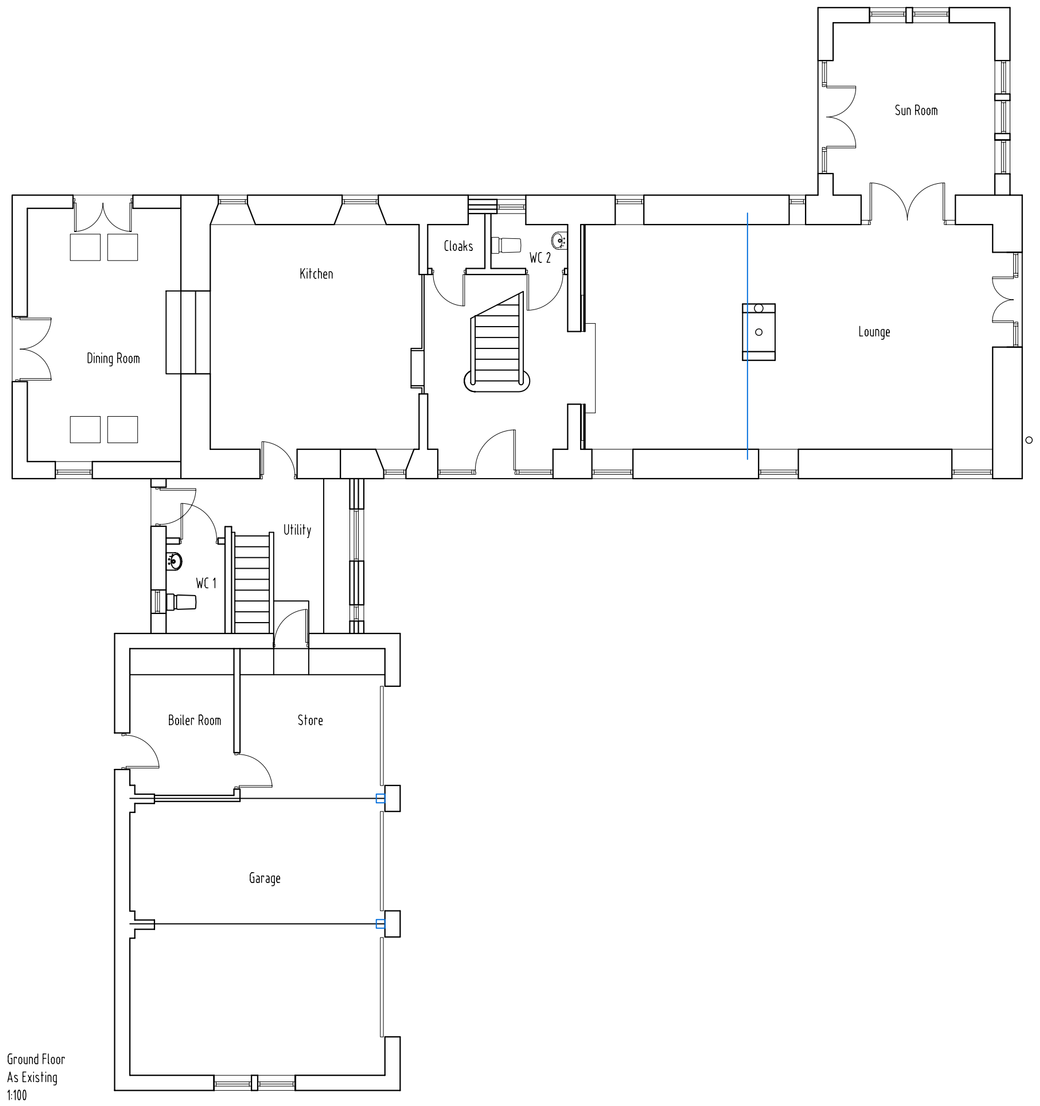


Ground Floor
As Existing
1:100

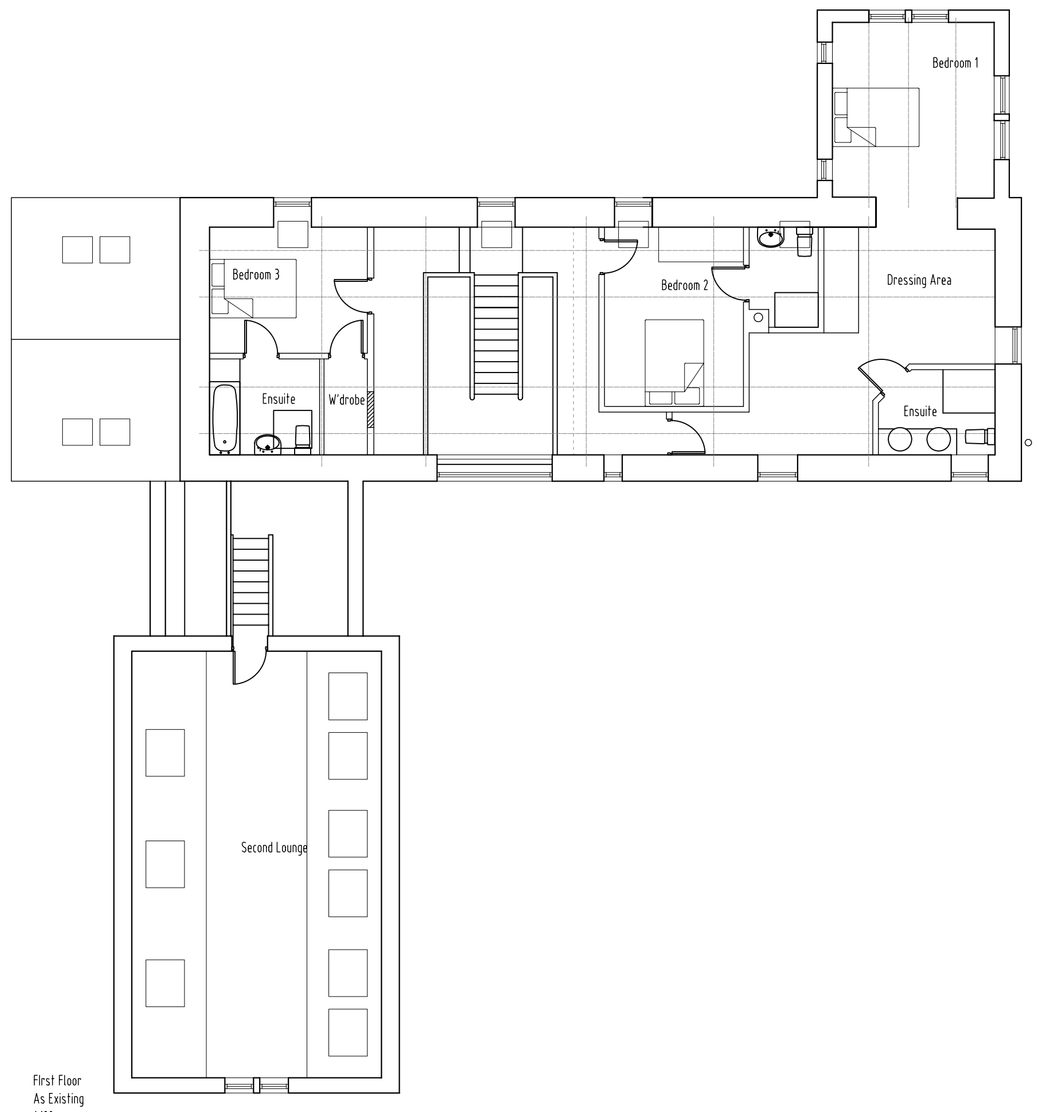

First Floor
As Existing
1:100

Notes

Existing Materials

Walls - Random Rubble stone walls and coursed stone walls (Natural)
Roof - Greys Art Stones
Windows - Double glazed timber windows
Rainwater goods etc - Black uPVC




Block Plan 1500




Easty Elevation
As Existing
1:100



North Elevation
As Existing
1:100

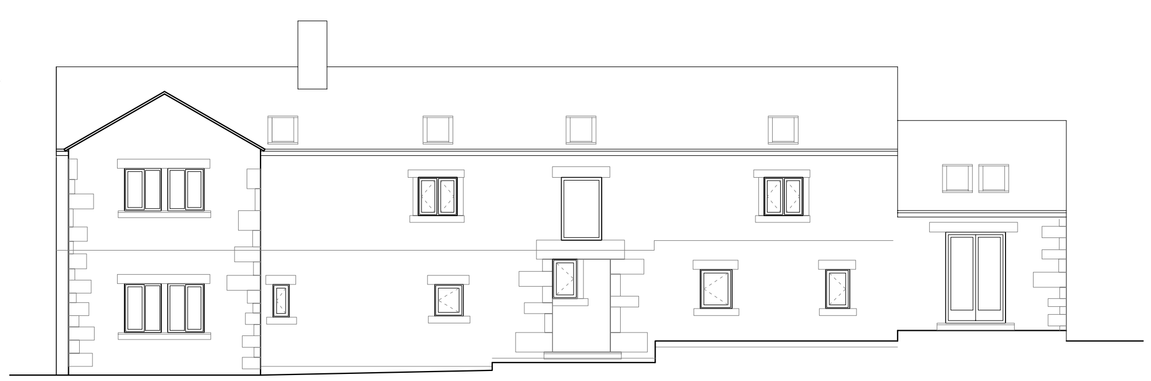

West Elevation
As Existing
1:100

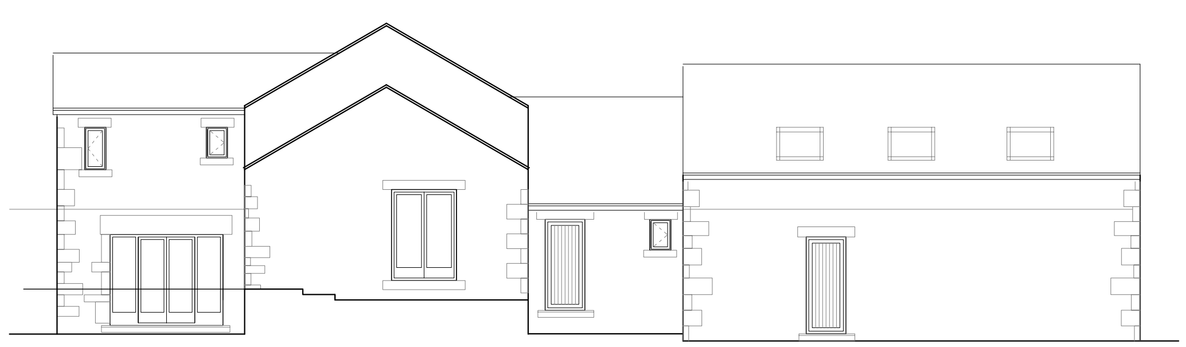

South Elevation
As Existing
1:100

Revision	Description	By	Date

CAD Info: Q:\ACAD\ARCH

Essence Architecture Ltd.

Client
Mr and Mrs G Hadley

Project
Cat Hill Foot Farm
Two Storey Rear Extension

Drawing Title
As Existing

A1	Scale: As Noted	Status: Planning
Drawn: AVR		Date: 29/8/12
Project No.: 2012/01	Drawing No.: E-01	Revision

Head Office: Upper Bagden House, Bagden Lane, Clayton West, Huddersfield, HD8 9LQ
Tel: 01484 865000
Fax: 01484 865071
Email: info@essencearchitecture.com
Web Site: www.essencearchitecture.com

ALL DIMENSIONS TO BE CHECKED ON SITE. DRAWING MUST NOT BE SCALED. TAKE FIGURED DIMENSIONS. THIS DRAWING IS THE PROPERTY OF ESSENCE ARCHITECTURE LTD. AND MAY NOT BE COPIED, USED, REPRODUCED OR DISCLOSED WITHOUT WRITTEN CONSENT