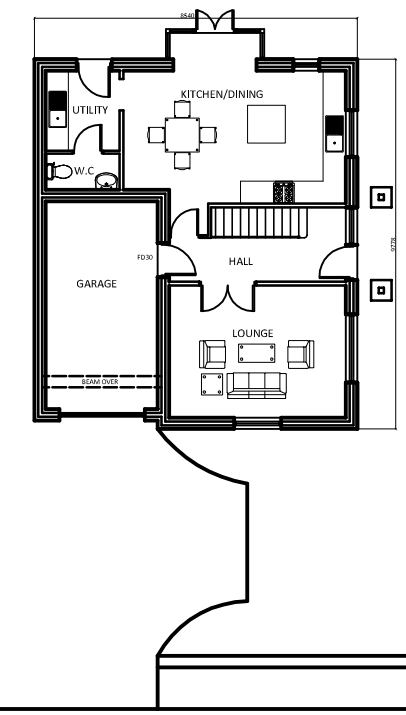


EXISTING AND PROPOSED
SITE PLAN 1:200

Project	PROPOSED DWELLING AT RATTEN ROW DODWORTH BARNSLEY	Title	SITE PLAN	Dwg. No. 150	Rev .
				Scale 1 : 200	Drawn DS
					Date JUNE 11