Notes:

PLANNING DRAWINGS - THIS DRAWING SHOULD NOT BE USED FOR ANY OTHER PURPOSES THAN THAT SPECIFIED HERE


COPYRIGHT - THIS DRAWING MAY NOT BE REPRODUCED OR MODIFIED IN WHOLE OR PART BY ANY PERSON OR ORGANISATION WITHOUT THE ARCHITECTS CONSENT. ISUING COPIES TO THIRD PARTIES MAY NOT BE DONE WITHOUT THE ARCHITECTS CONSENT

Revision: A


Revision List:
A - 08.06.21 - Planning amendment

0 2.5m

Project/ Client: 10 Fir Tree / Stansfield
Drawing Title: Site Plans - Existing & Proposed
Drawing Number: 2115/TP/002
Scale at A3: 1:200
Date: April 21

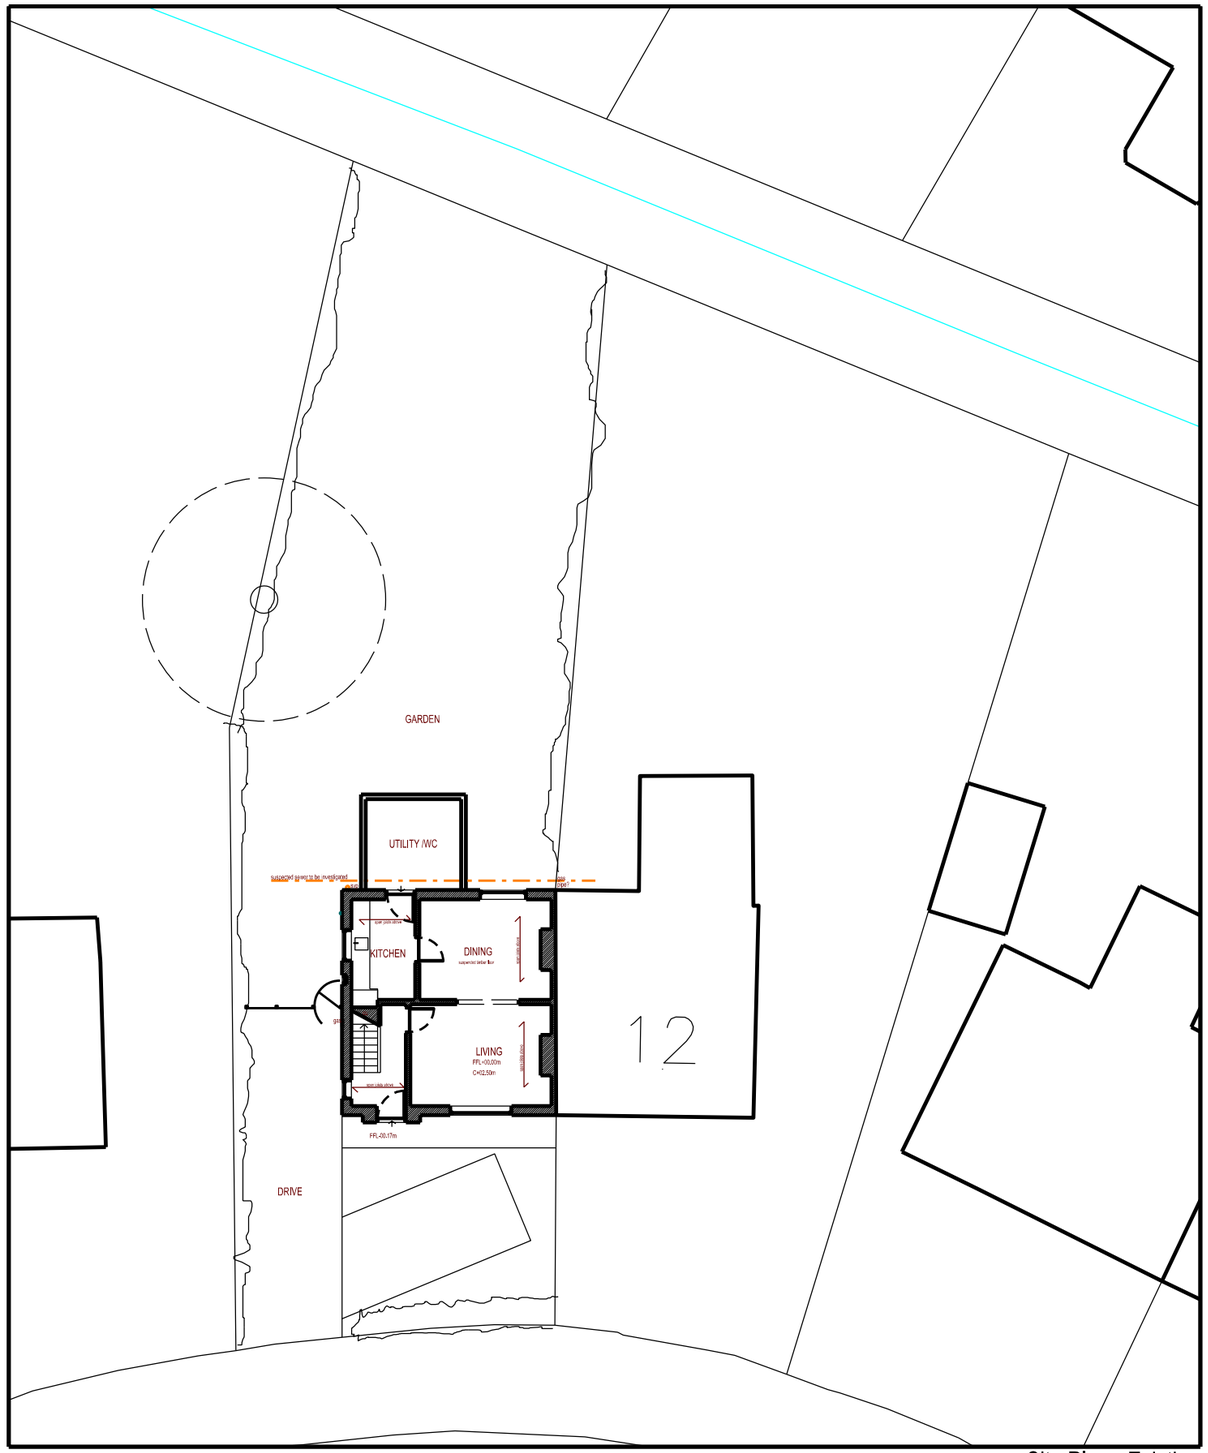

Site Plan - Existing

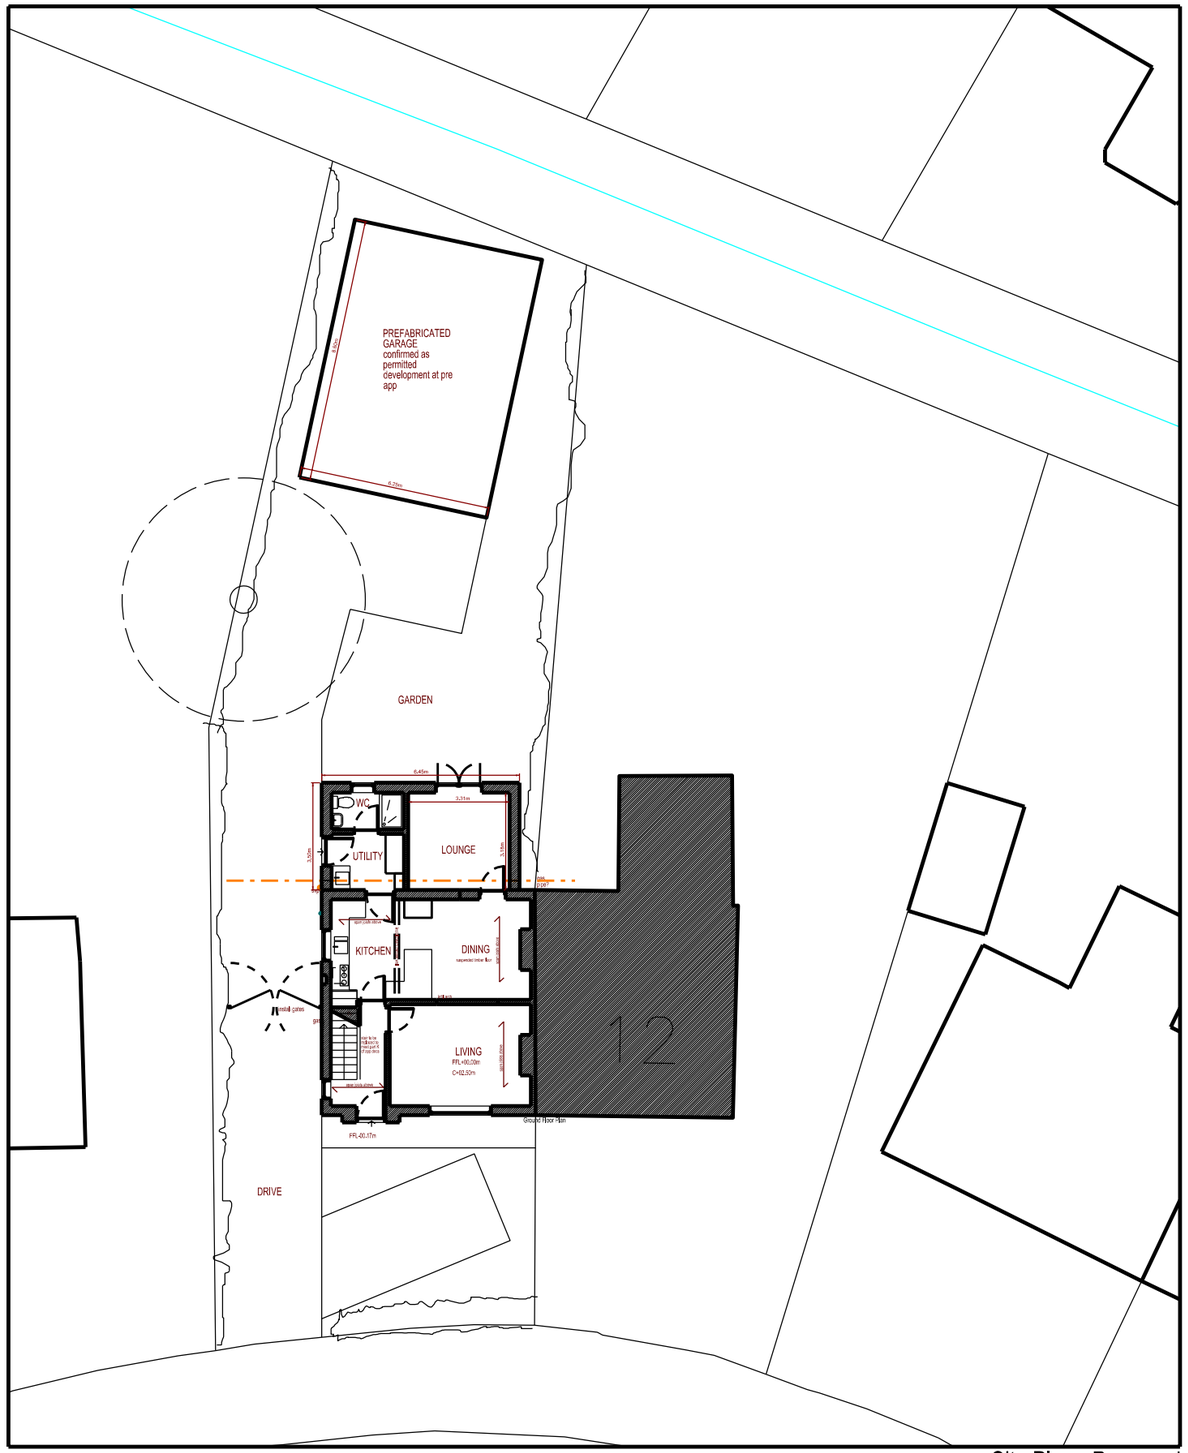

Site Plan - Proposed

DSA design space architecture
t: +44 (0)1226 762697 e:info@designspacearchitects.co.uk www.designspacearchitects.co.uk