
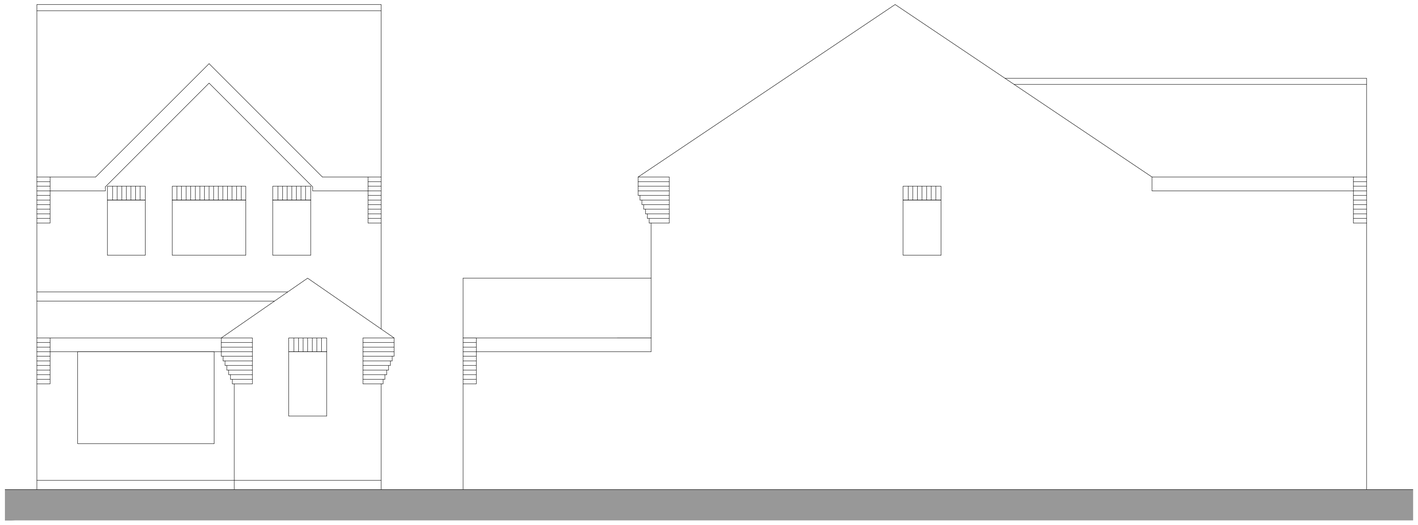



Proposed Front Elevation 1:50

Proposed Side Elevation 1:50

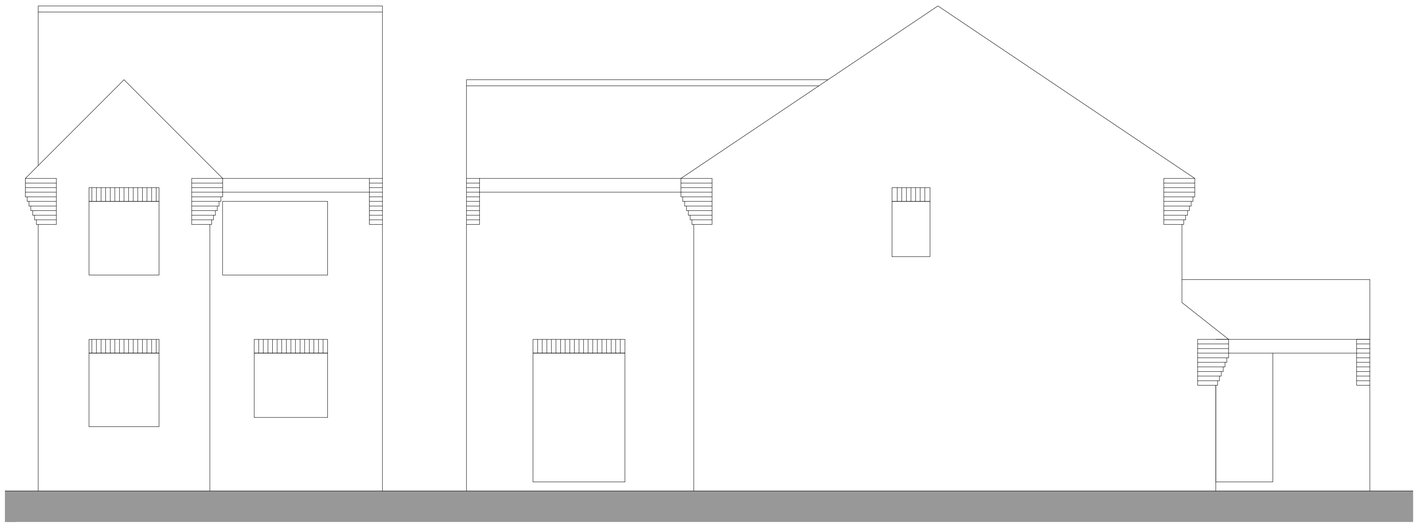

Proposed Rear Elevation 1:50

Proposed Side Elevation 1:50

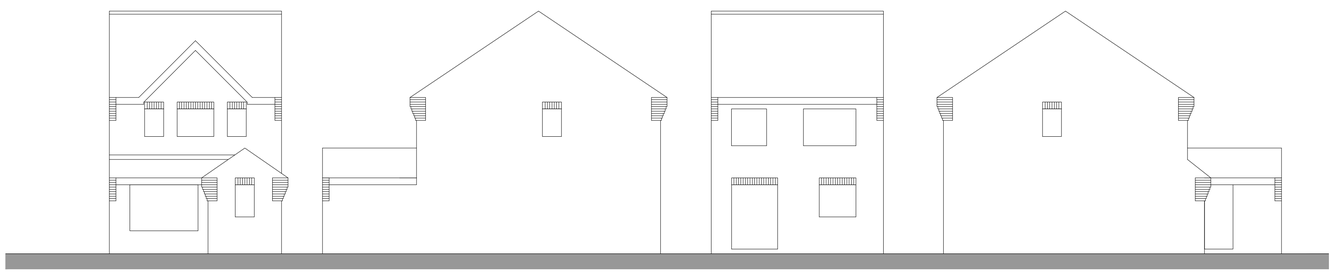

Existing Elevations 1:100

Revision :

Scale : 1:50 & 1:100 @ A1


Date : 15/06/13

Drawn by : SB


Project :
Proposed Extension at 2 Swaledale Drive, Wombwell

Title :
Proposed & Existing Elevations


Drg No : SD-W/01 Rev : -

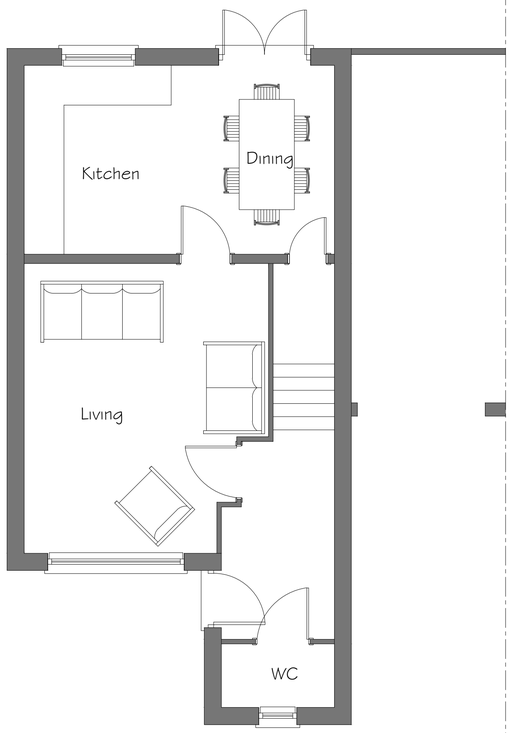


Existing Ground Floor Plan

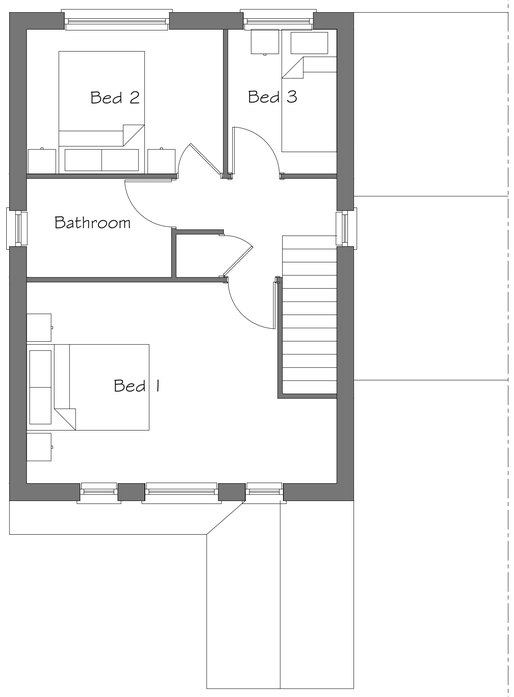

Existing First Floor Plan

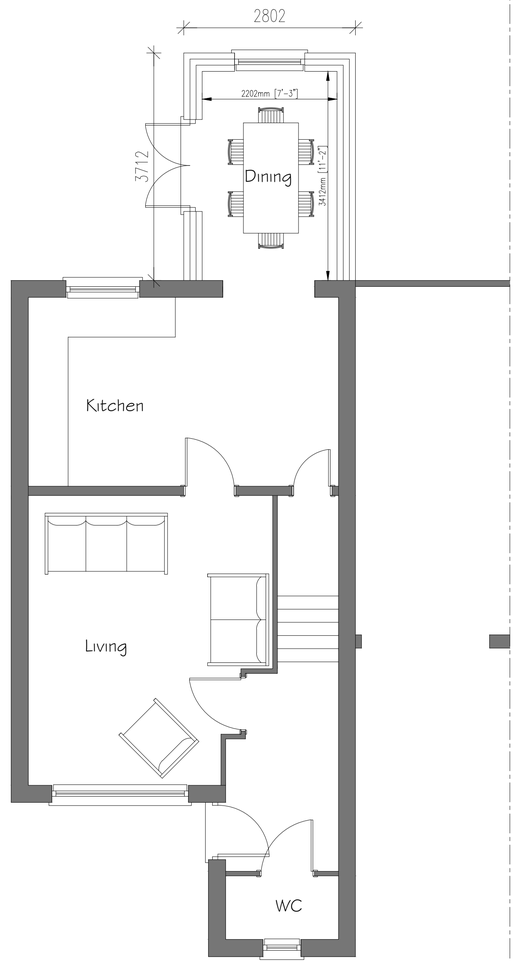

Proposed Ground Floor Plan

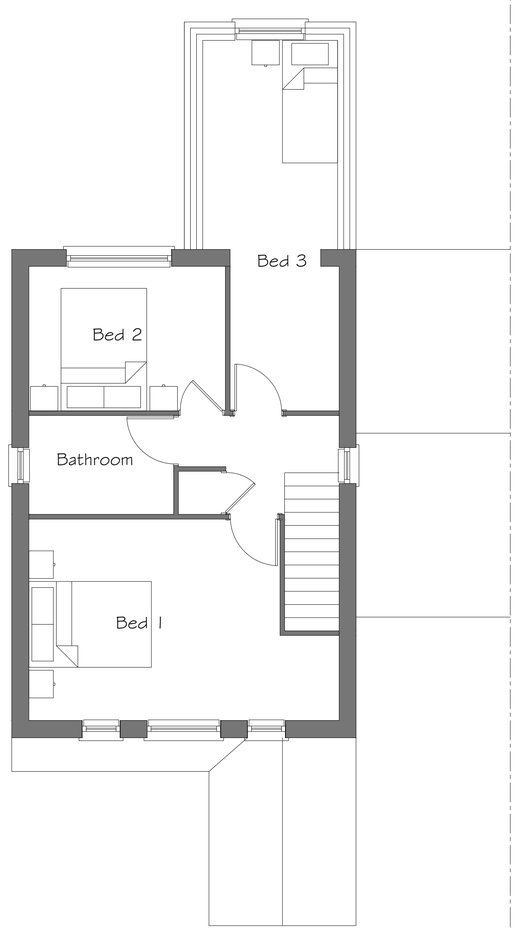

Proposed First Floor Plan

Revision :

Scale : 1:50 @ A1

Date : 15/06/13

Drawn by : SB

Project :
Proposed Extension at
2 Swaledale Drive,
Wombwell

Title :
Proposed & Existing
Floor Plans

Drg No : SD-W/02 Rev : -