



EXISTING REAR ELEVATION
SCALE 1:100

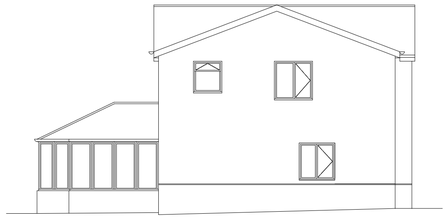


EXISTING SIDE ELEVATION
SCALE 1:100




EXISTING SIDE ELEVATION
SCALE 1:100

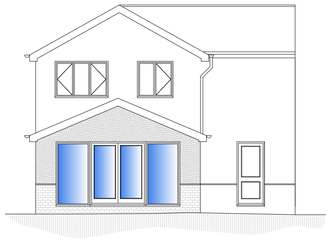

PROPOSED REAR ELEVATION
SCALE 1:100

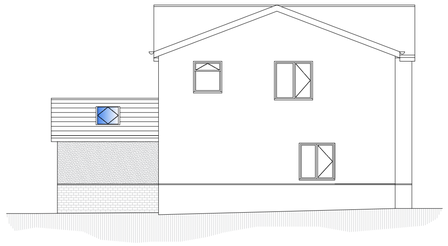


PROPOSED SIDE ELEVATION
SCALE 1:100

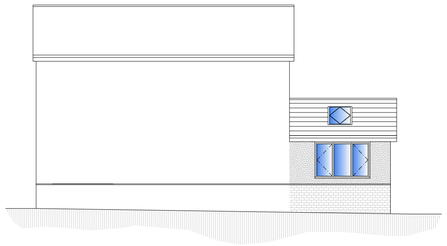


PROPOSED SIDE ELEVATION
SCALE 1:100




BLOCK PLAN
SCALE 1:500

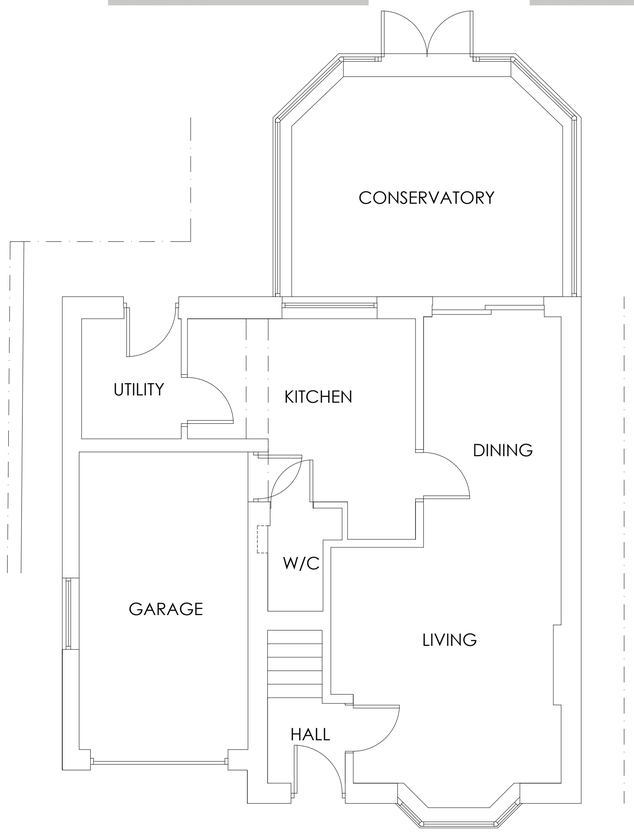

EXISTING GROUND FLOOR PLAN
SCALE 1:50

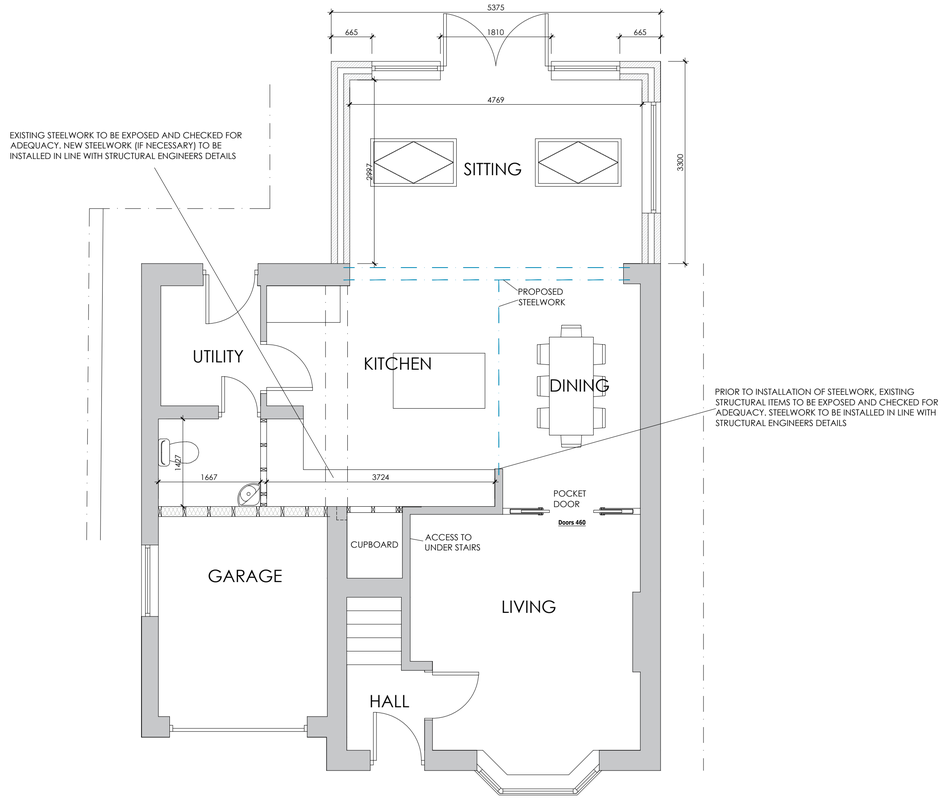

PROPOSED GROUND FLOOR PLAN
SCALE 1:50

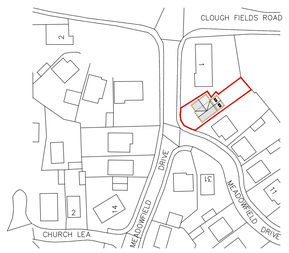

LOCATION PLAN
SCALE 1:1250

White Agus PARTNERSHIP
8 MORSTON BUSINESS PARK, WHALEY ROAD, BARUGH GREEN, BARNSLEY. S75 1HQ
Phone: 01226 208482
Fax: 01226 283030
Email: info@whiteaguspartnership.co.uk
Web: www.whiteaguspartnership.co.uk
ARCHITECTURAL SERVICES AND SURVEYORS

Project. PROPOSED EXTENSION AT 3 MEADOWFIELD DRIVE, HOYLAND BARNSLEY, S74 0QE	Client. MR & MRS DEAKIN
Drawing Title. PLANS & ELEVATIONS	Date. AUGUST 2017 / Scale. 1:50 @ A1
	Ref. 17-058 / Dwg. No. 01 / Rev. A

Date	Suffix	Description	Date	Suffix	Description
28/09/2017	A	REVISED TO CLIENTS REQUIREMENTS			