


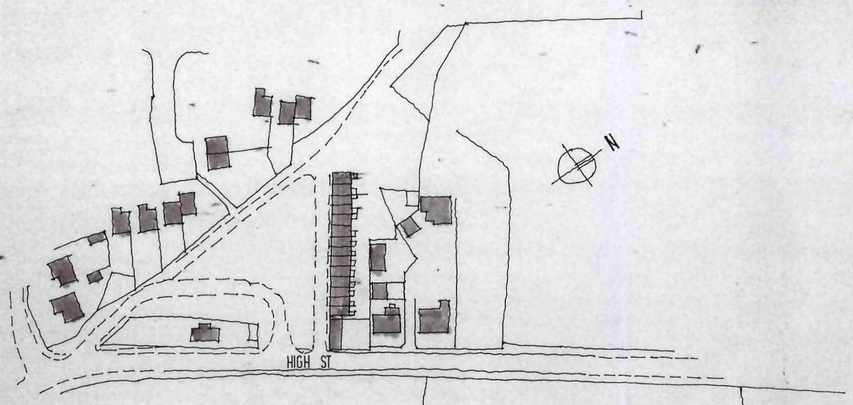



LOCATION PLAN 1:1250

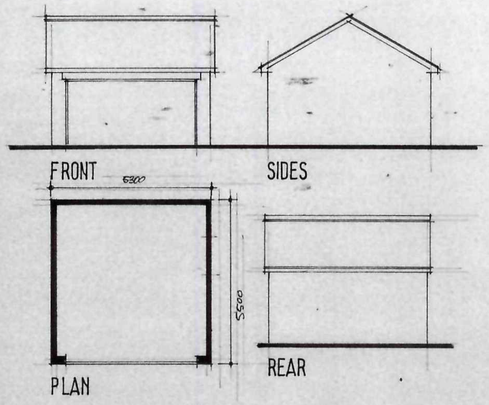


DOUBLE GARAGE

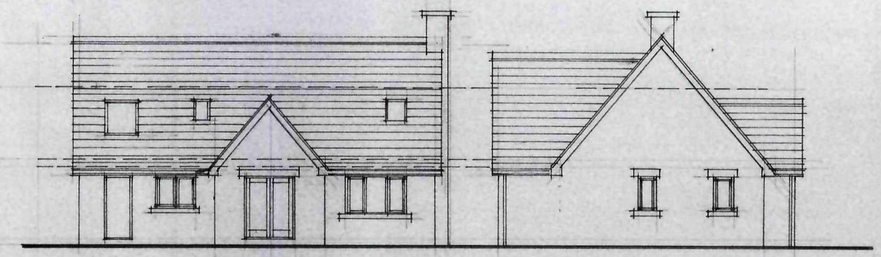

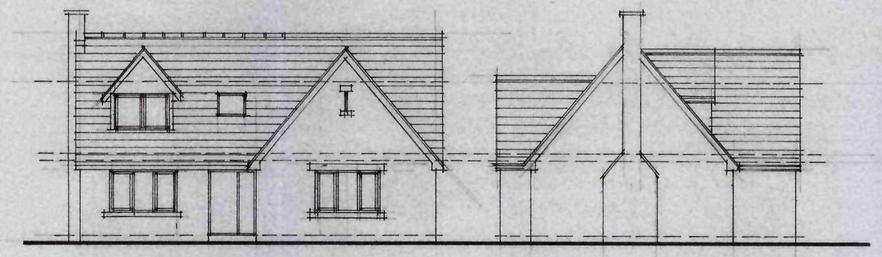


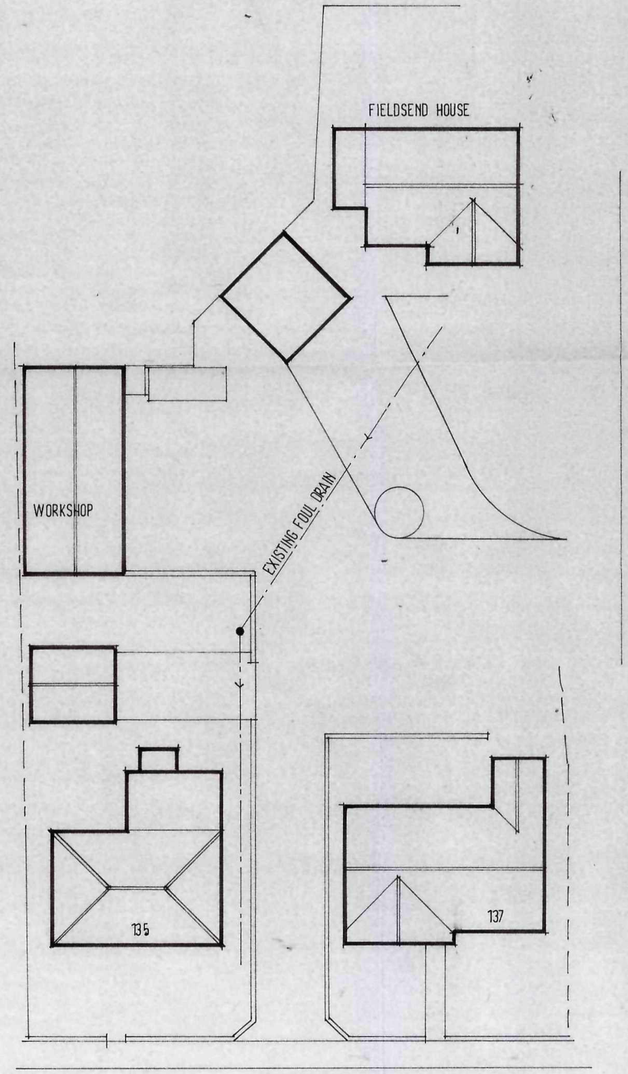


EXISTING SITE PLAN

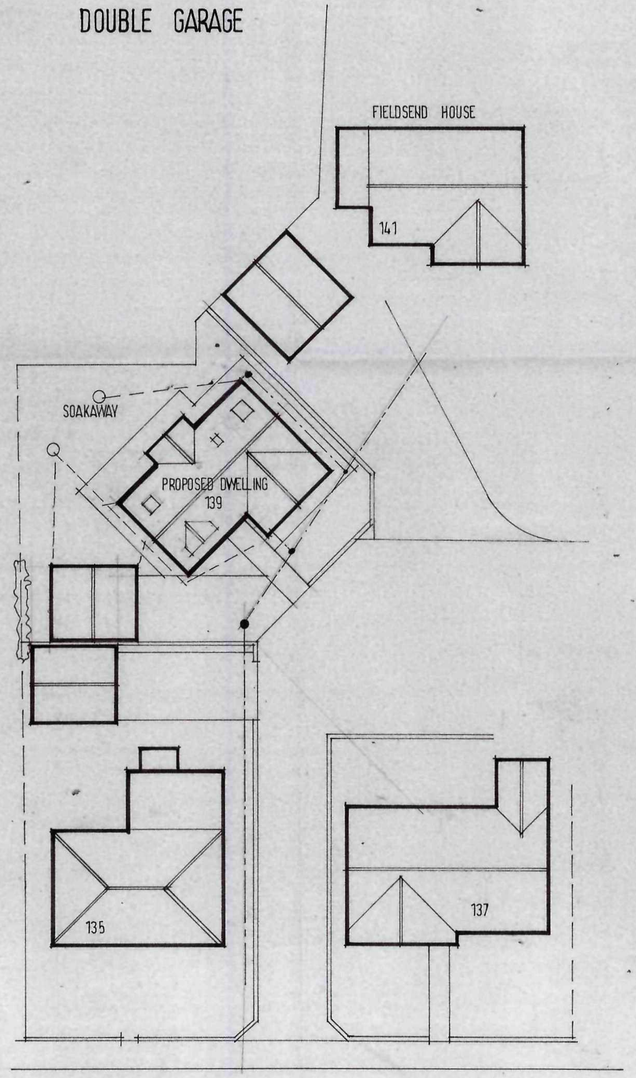

PROPOSED SITE PLAN

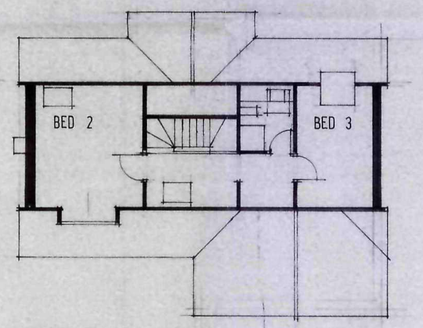

FIRST FLOOR PLAN

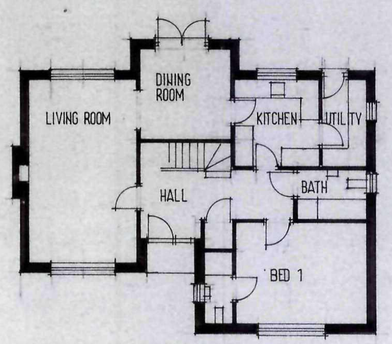

GROUND FLOOR PLAN

RECEIVED
16 MAR 2010
CORPORATE MAILROOM

Ref.	Revision	Date
A	DORMER REMOVED FROM BED 3	15.3.10

Client

MR & MRS BAILEY

Project

PROPOSED DWELLING
139 HIGH ST
GT HOUGHTON

Title

DETAILED PROPOSALS

Scale: 1:100 1:200 Drawn: SL

Date: NOV 09 Drawing No: Q/15/1A

BDS
BUILDING DESIGN SERVICES
15 Hunters Avenue Barnsley S70 6PL
TEL: 01226 733224