
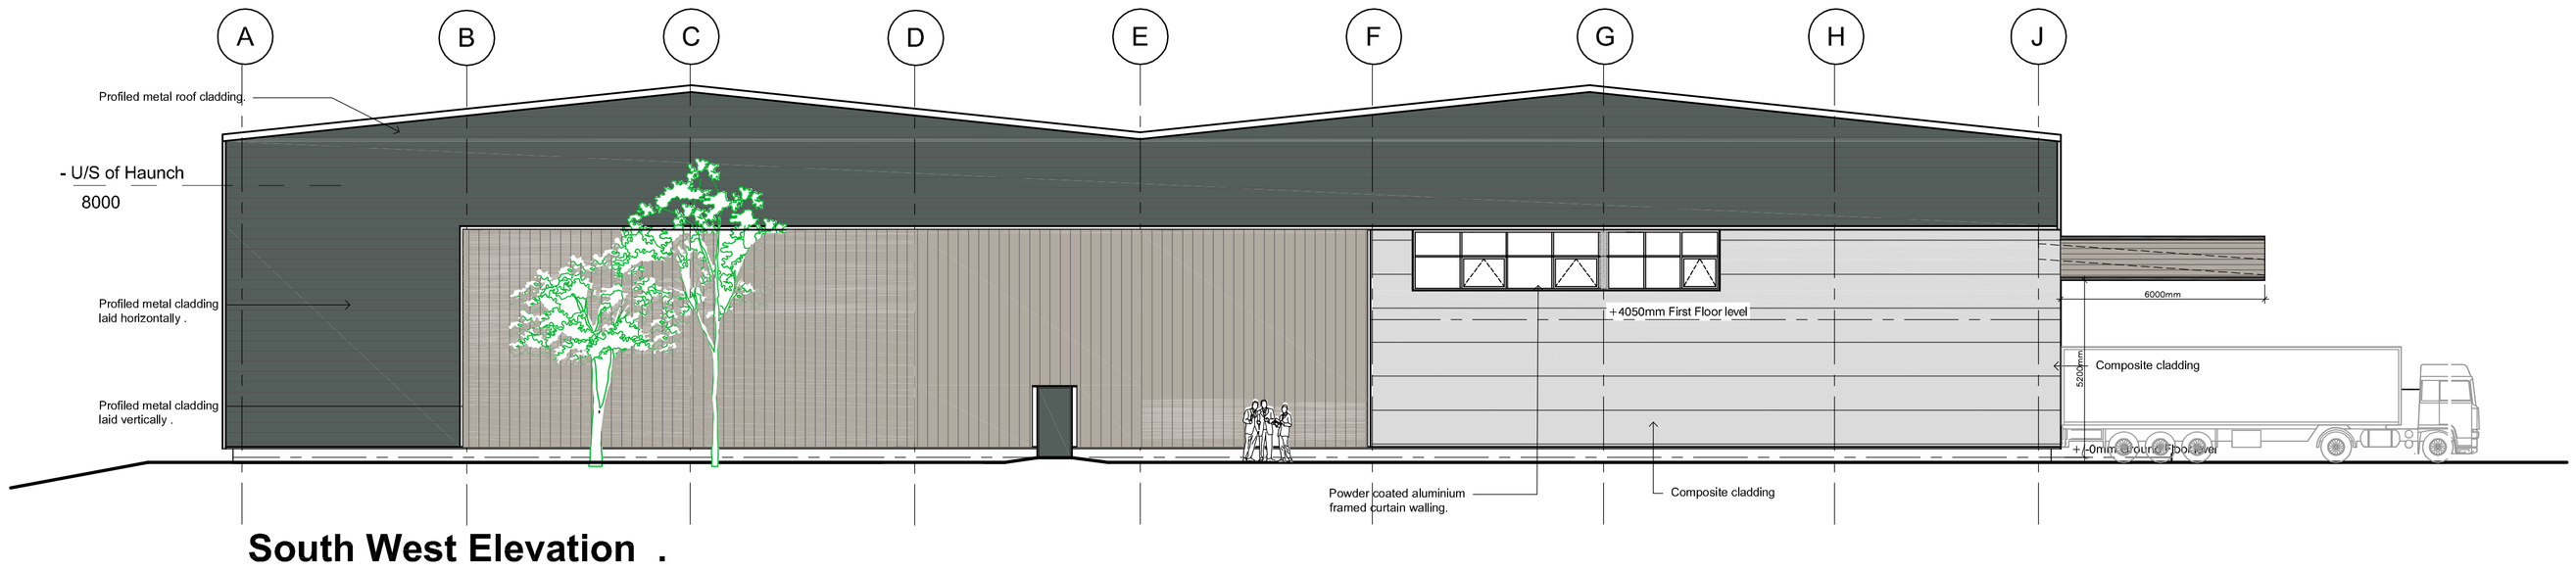


South West Elevation .

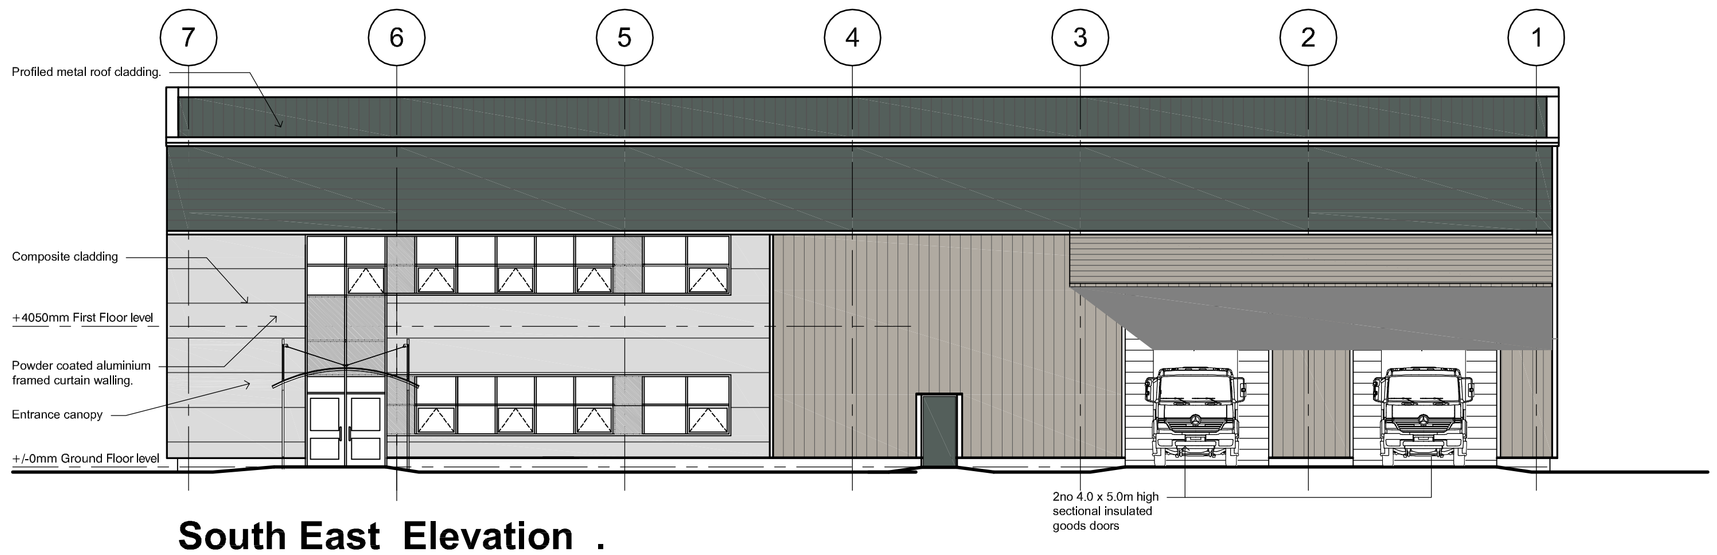

South East Elevation .

External Materials.

Roof : Pre-finished profiled steel cladding , Colour : Merlin Grey 18 B 25 Roof Pitch 6 Degrees

Rooflights : 10% Rooflights to distribution unit roof .

Walls - vertical cladding : Pre Finished Profiled steel cladding, Colours : Goosewing Grey 10.A.05.

Walls - horizontal cladding : Pre-finished profiled steel cladding, Colour : Merlin Grey 18 B 25.

Flashings : Pre-formed flashings, - Colour to be agreed

Eaves Fascia : Pre- formed fascia, colour to be agreed

Windows, Curtain Walling & doors : Polyester powder coated aluminium frames, colour : Merlin Grey 18 B 25.


Glass : Solar reflective glass.

Fire escape doors , steel door sets, colour : Merlin Grey 18 B 25


Level entry doors - pre-finished, colour : Merlin Grey 18 B 25

Composite micro rib panels (Metallic Silver 9006)

Low Level Brickwork to Office block to be Ibstock Staffordshire smooth blue with black mortar.

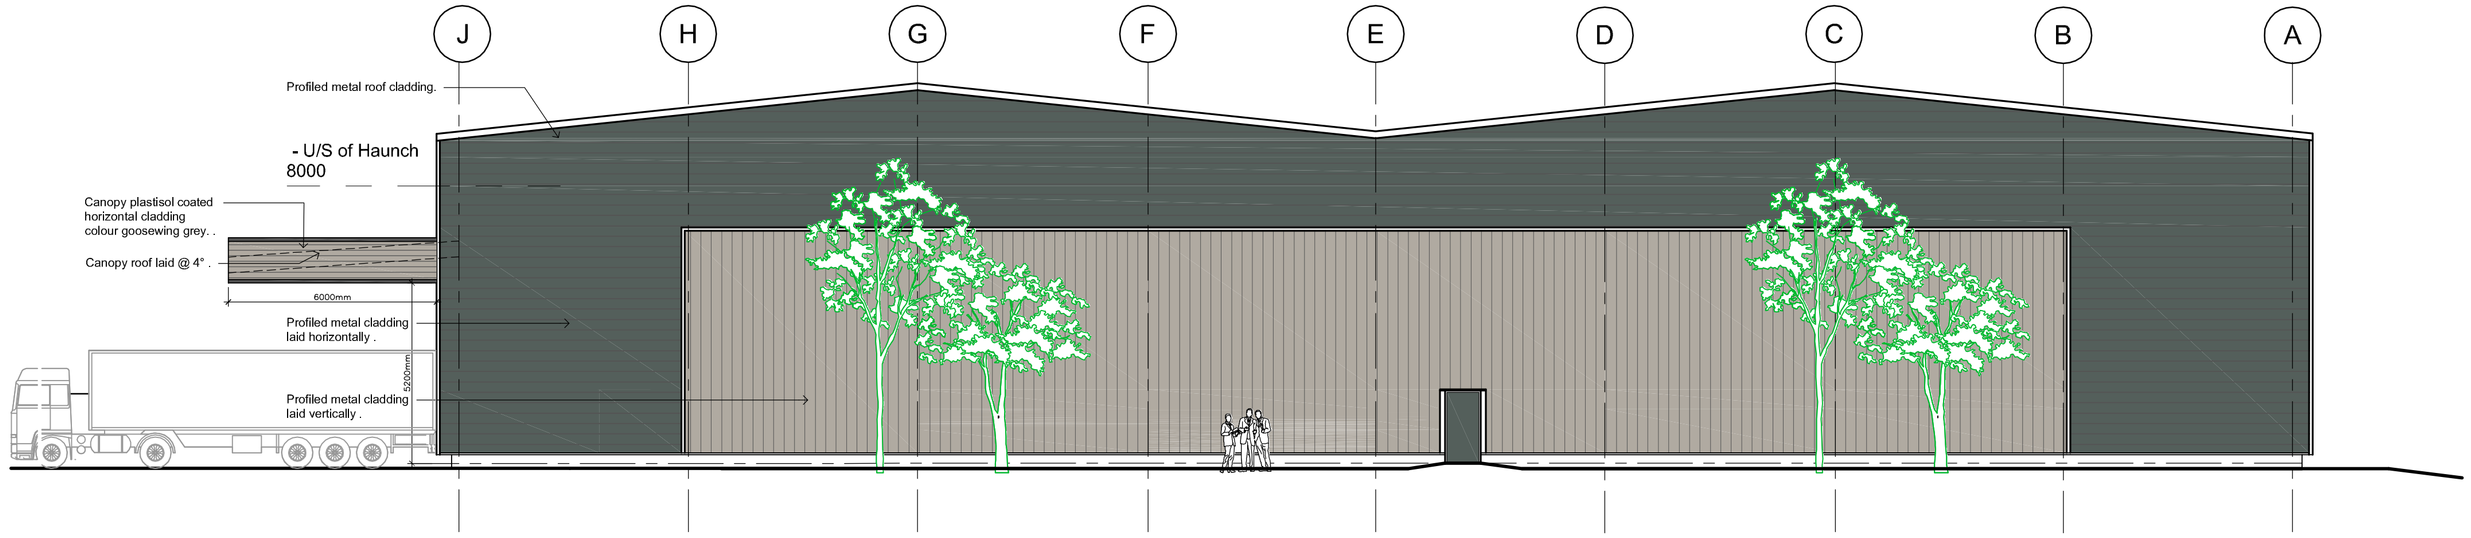

North East Elevation .

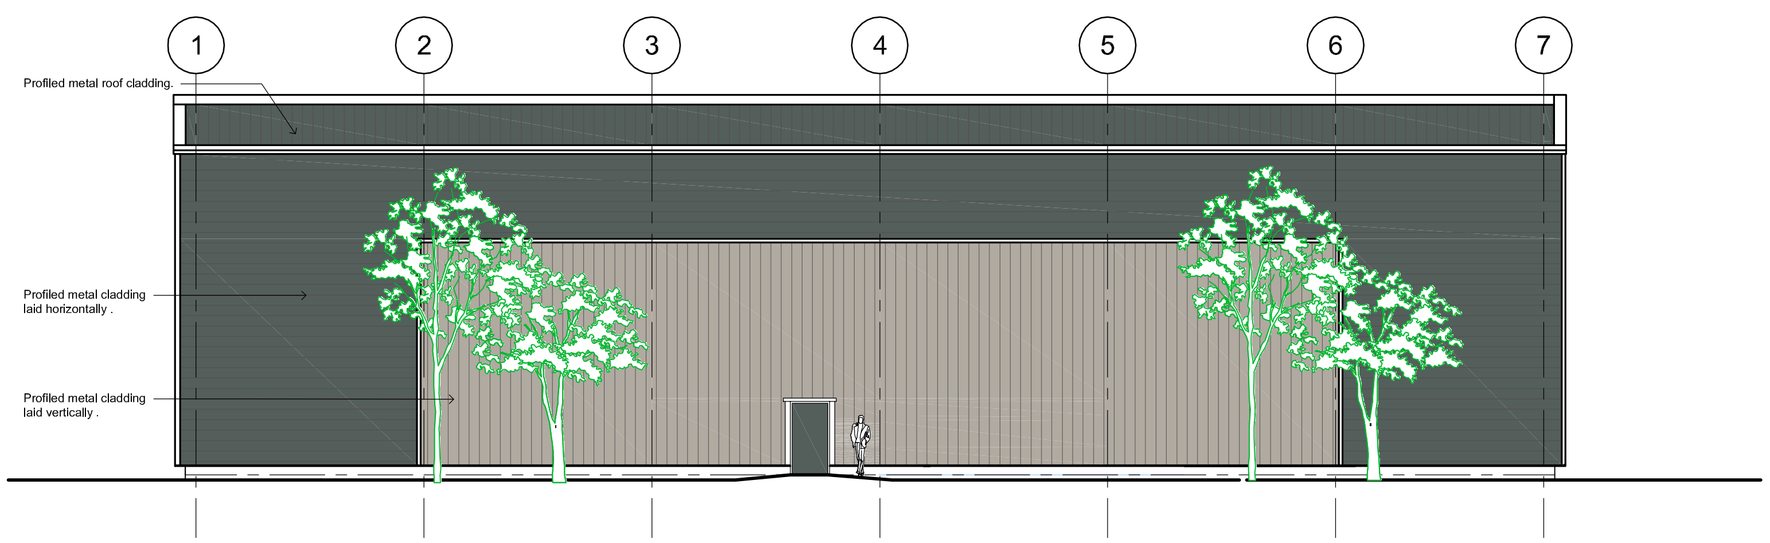

North West Elevation .

Unit B - Phase 2 - Capitol Park, Capitol Close, Barnsley.

COPYRIGHT RESERVED

Notes

Revisions

Rev	Date	Description
Rev A	2.10.17	External goods canopy added & double entrance doors.

BUILDING MANAGEMENT SERVICES LTD

Huddersfield Road
Elland, West Yorkshire
HX5 9BW
TELEPHONE : ELLAND (01422) 371616
FAX No : (01422) 376717
email : mail@bmselland.com

Building Management Services

Client

Commercial Development Projects Limited

Project

Industrial Development
Phase 2 - Capitol Park,
Barnsley.

Sheet

Unit B - Proposed Elevations.

Drawn	Date
D.C.H	May 2017
Scale	
1:125 @ A1	
Status	
Planning	
Drawing No.	Revision
M3035-03 - sk1	Rev A