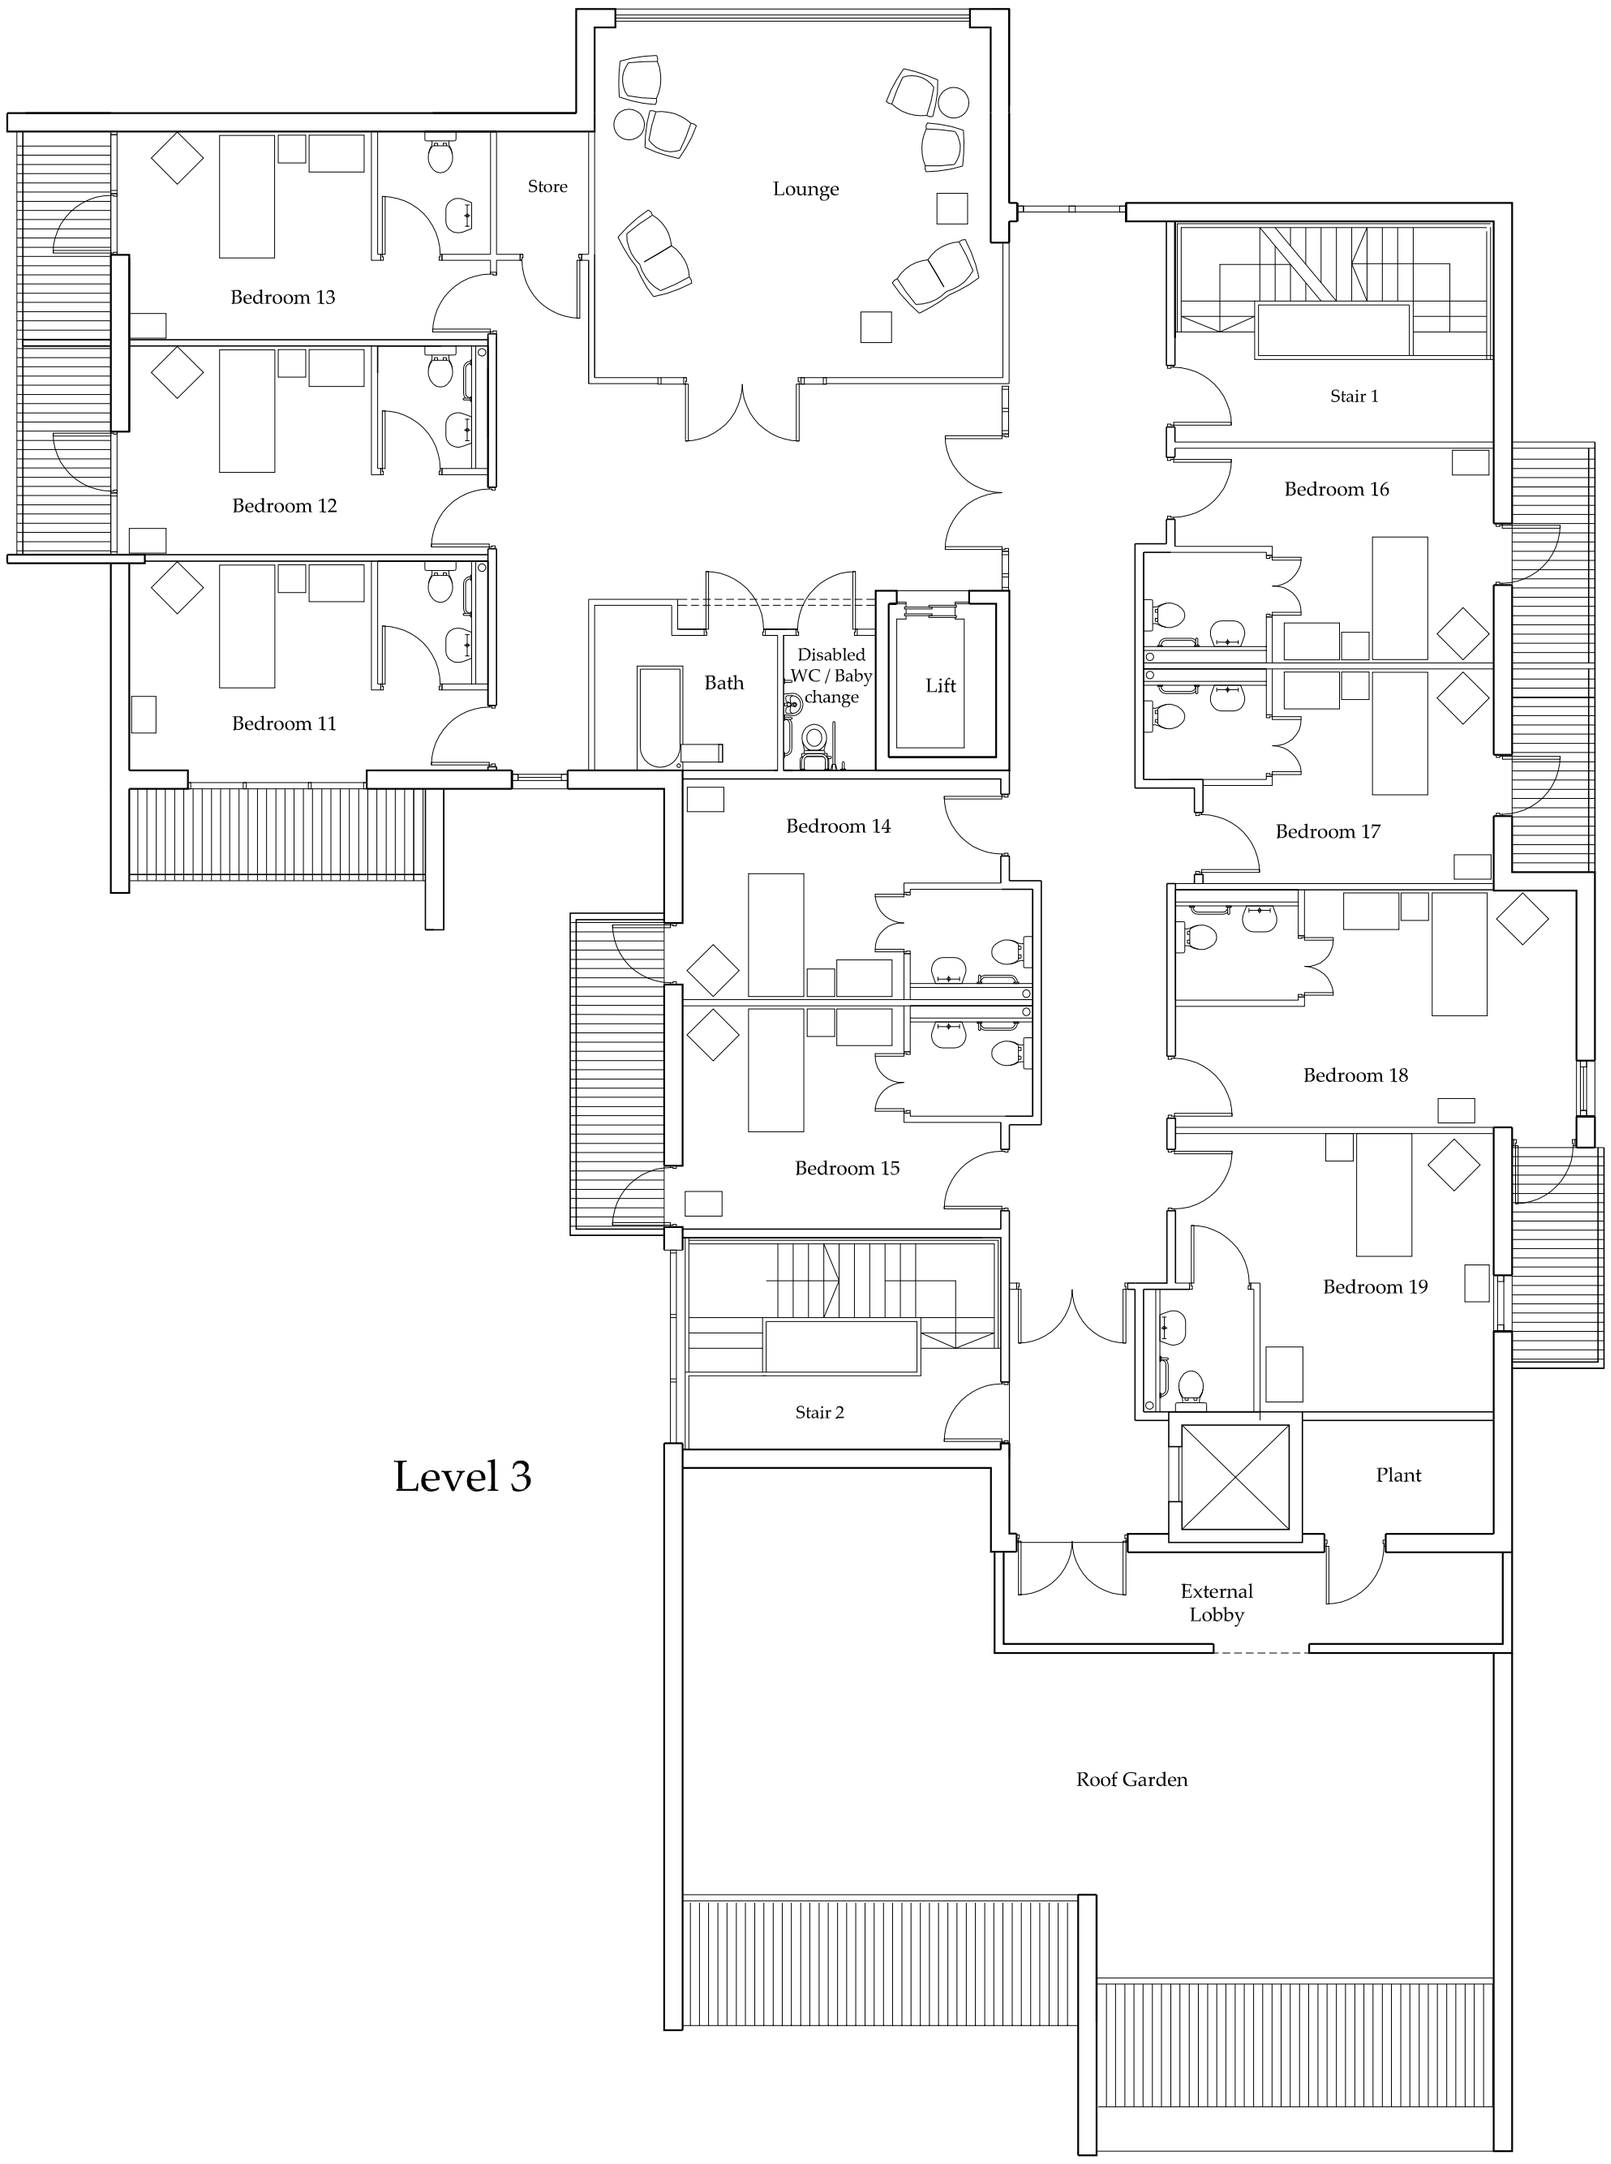


Level 3

0 1 2 3 4 5 10

Revision	Description	Date

Do not scale from this drawing.
Any errors, omissions and discrepancies to be reported to the Architects as soon as they are discovered and instruction sought before proceeding.

Drawing Status:	PLANNING

ALSTON MURPHY ASSOCIATES
architects
planning supervisors
41a Grosat Market
Newcastle upon Tyne
NE1 1UG
Tel: 0191 230 2930
Fax: 0191 221 0459
mail@alstonmurphy.com

Proposed Care Home
Pontefract Road
Barnsley

GA Floor Plan
Level 3
as Proposed

Scale: 1:100 @ A2 Date: July'11

Drawn: TM/OC Auth:

1457 L[0] 03