
BARNSLEY METROPOLITAN BOROUGH COUNCIL
PLANNING & TRANSPORTATION SERVICE



Scale 1:2000 NORTH	Project: School Travel Plans	BARNSLEY Metropolitan Borough Council
Drawn by: AKI Dwg No: T0241 Date: January 2010	Drawing: Athersley North Primary school	**Planning and Transportation Service** Assistant Director: Stephen Moralee BA(Hons) MBA PO Box 604, Barnsley. S70 9FE Tel: (01226) 772601

Athersley North Primary School

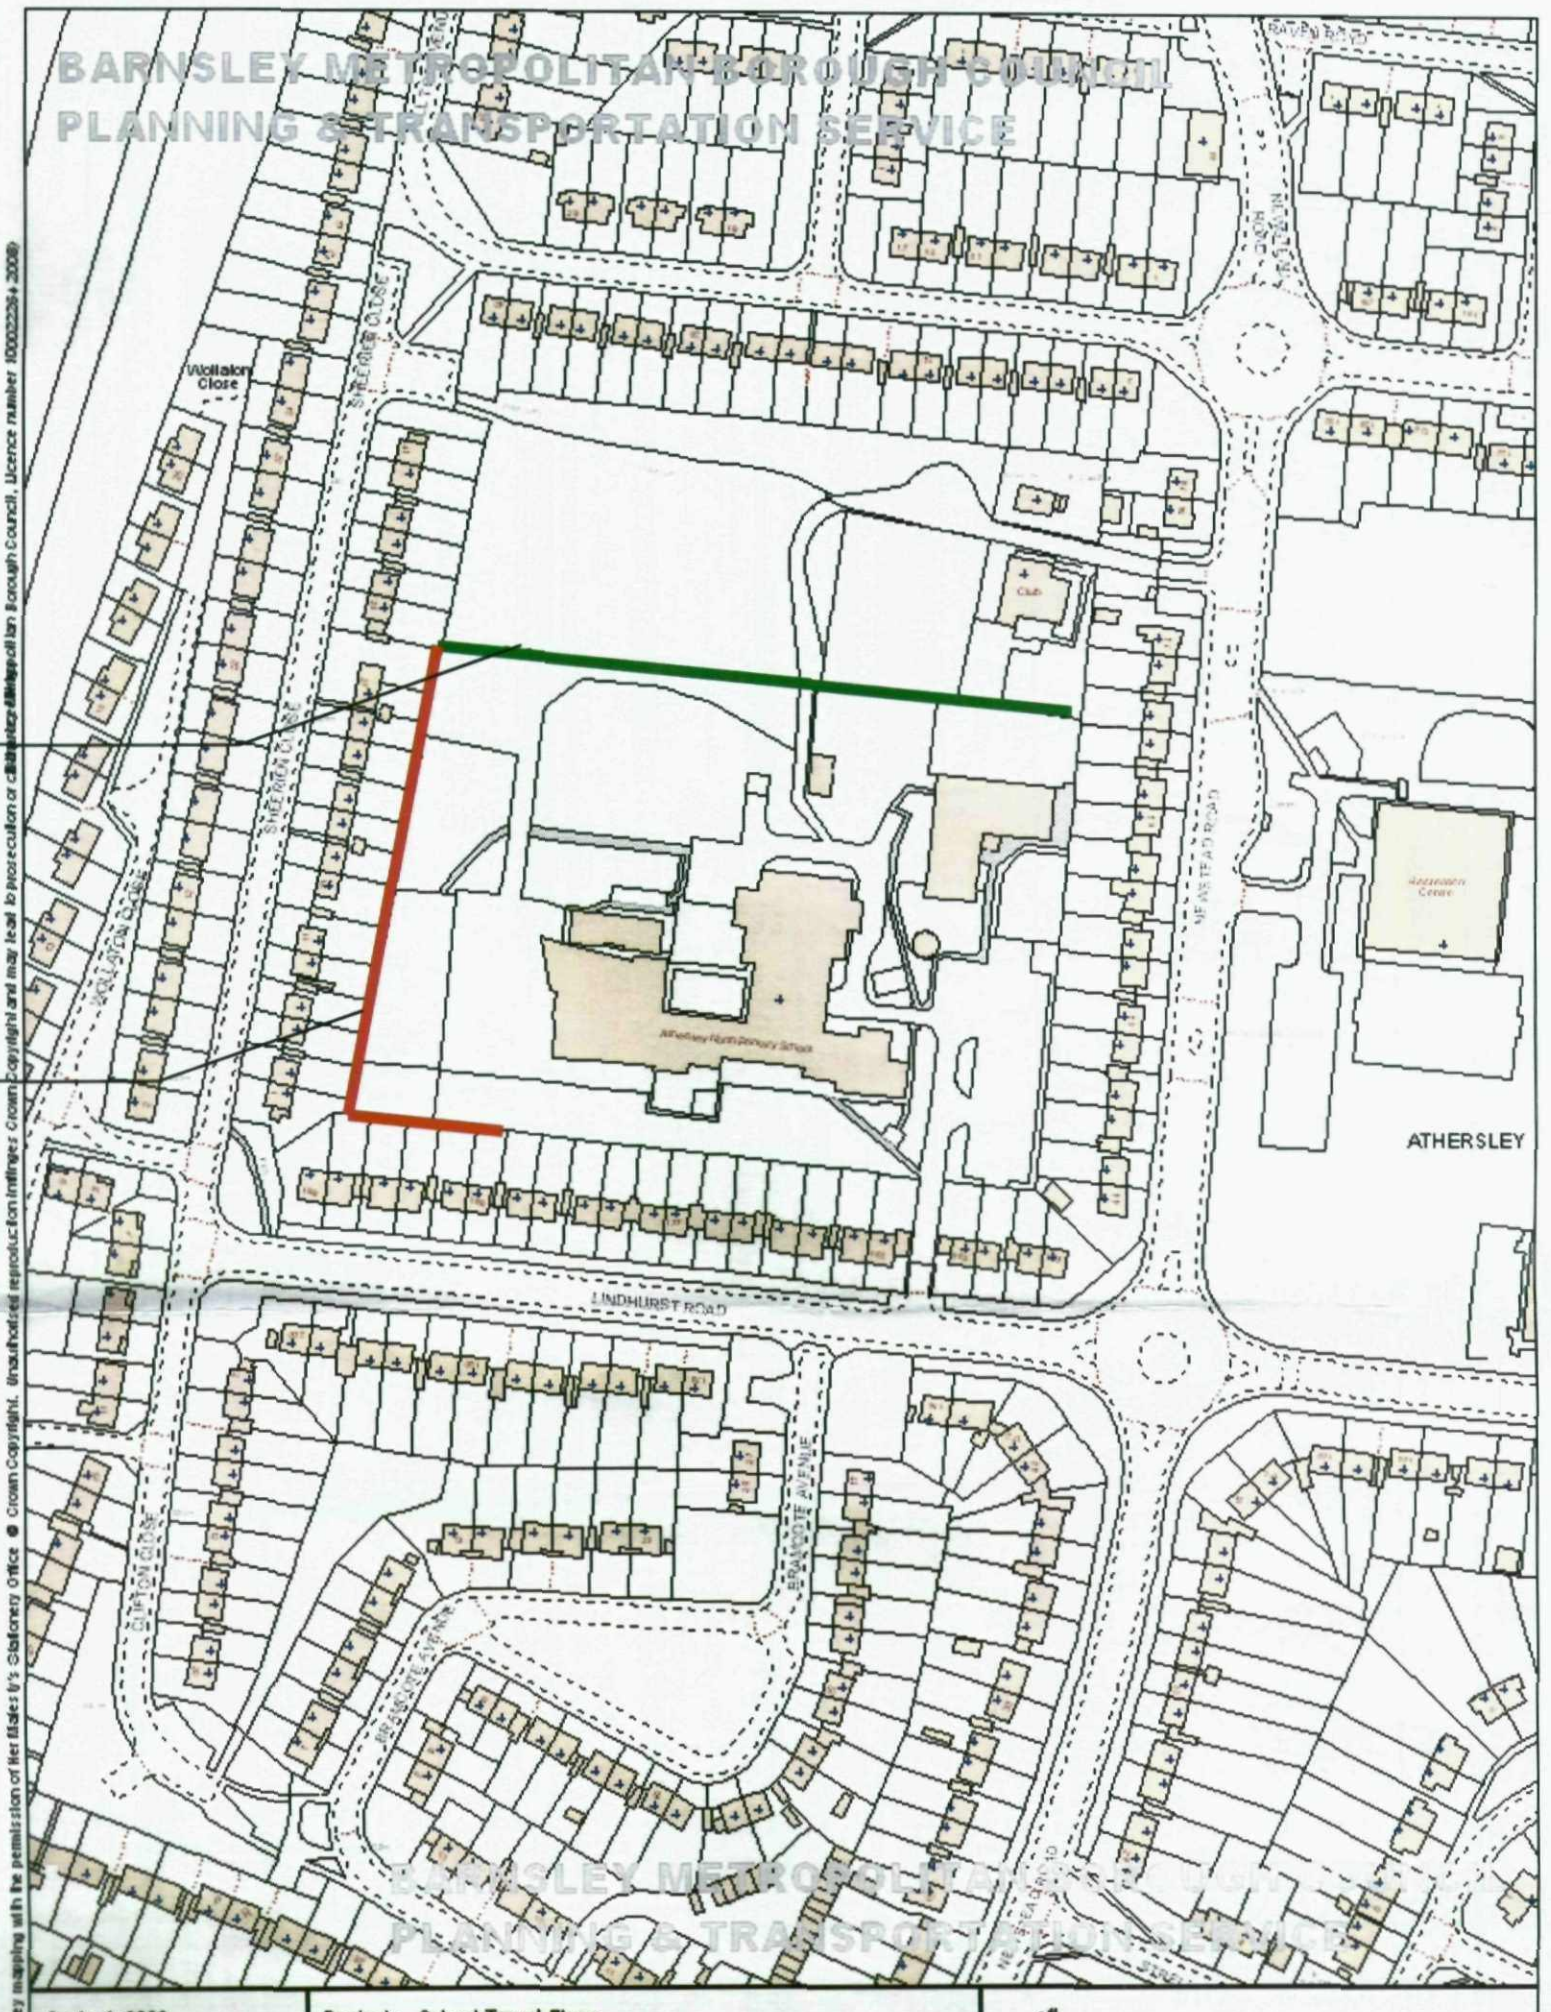

This Plan includes the following Licensed Data: OS MasterMap Colour PDF Site Plan by the Ordnance Survey National Geographic Database and incorporating surveyed revision available at the date of production. Reproduction in whole or in part is prohibited without the prior permission of Ordnance Survey. The representation of a road, track or path is no evidence of a right of way. The representation of features as lines is no evidence of a property boundary. © Crown copyright, All rights reserved 2012. Licence number 0100031673

Scale: 1:1250, paper size: A4

plans ahead by emapsite™

Prepared by: Jackie Milliner, 23-02-2012