





LOCATION PLAN
SCALE 1:500

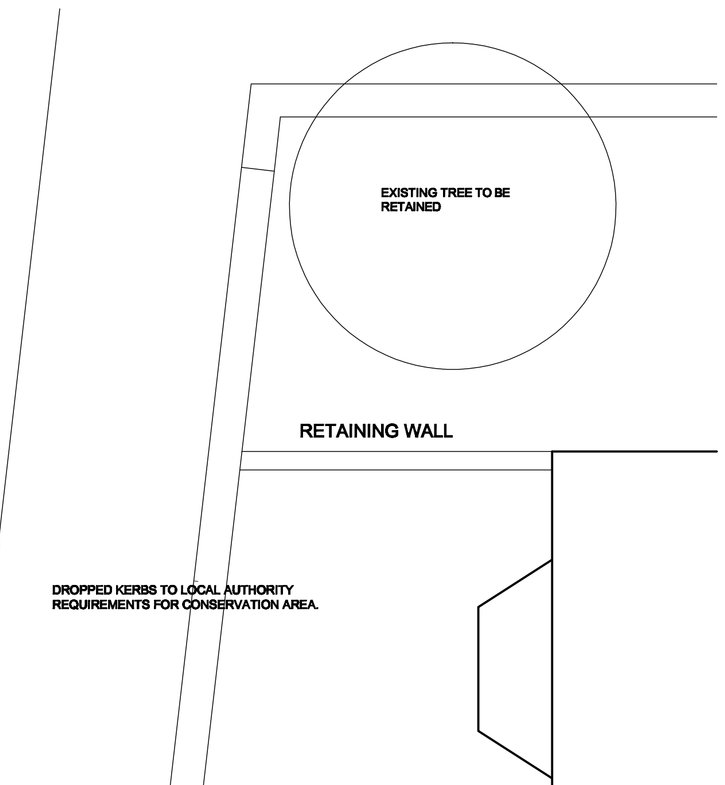

EXISTING SIDE ELEVATION
SCALE 1:100

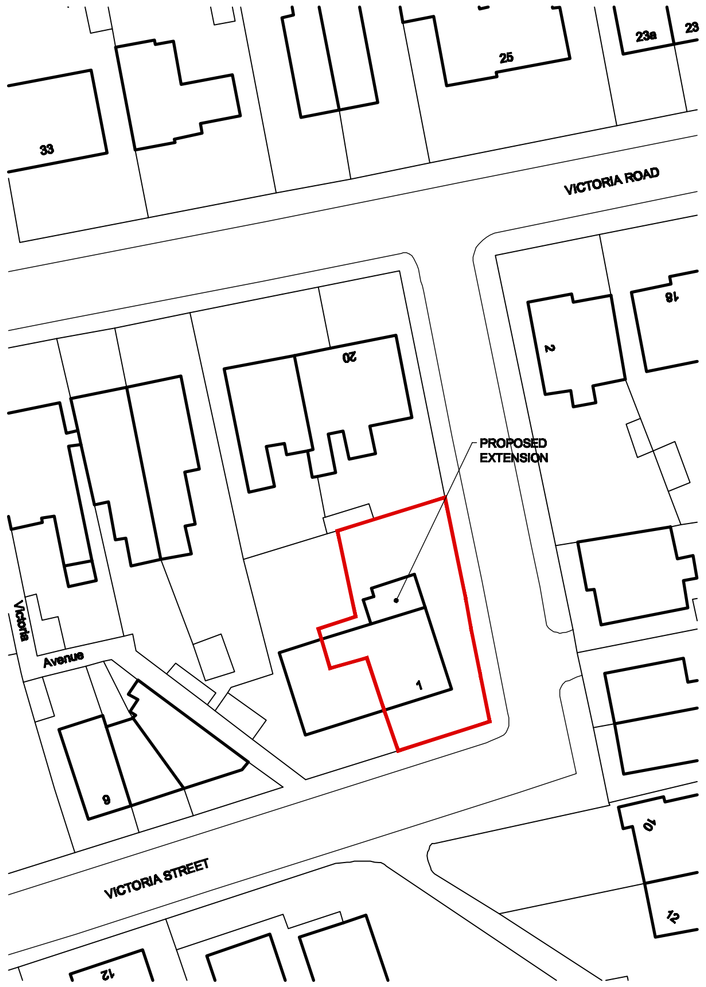


EXISTING REAR ELEVATION
SCALE 1:100




PROPOSED SIDE ELEVATION
SCALE 1:100



PROPOSED REAR ELEVATION
SCALE 1:100

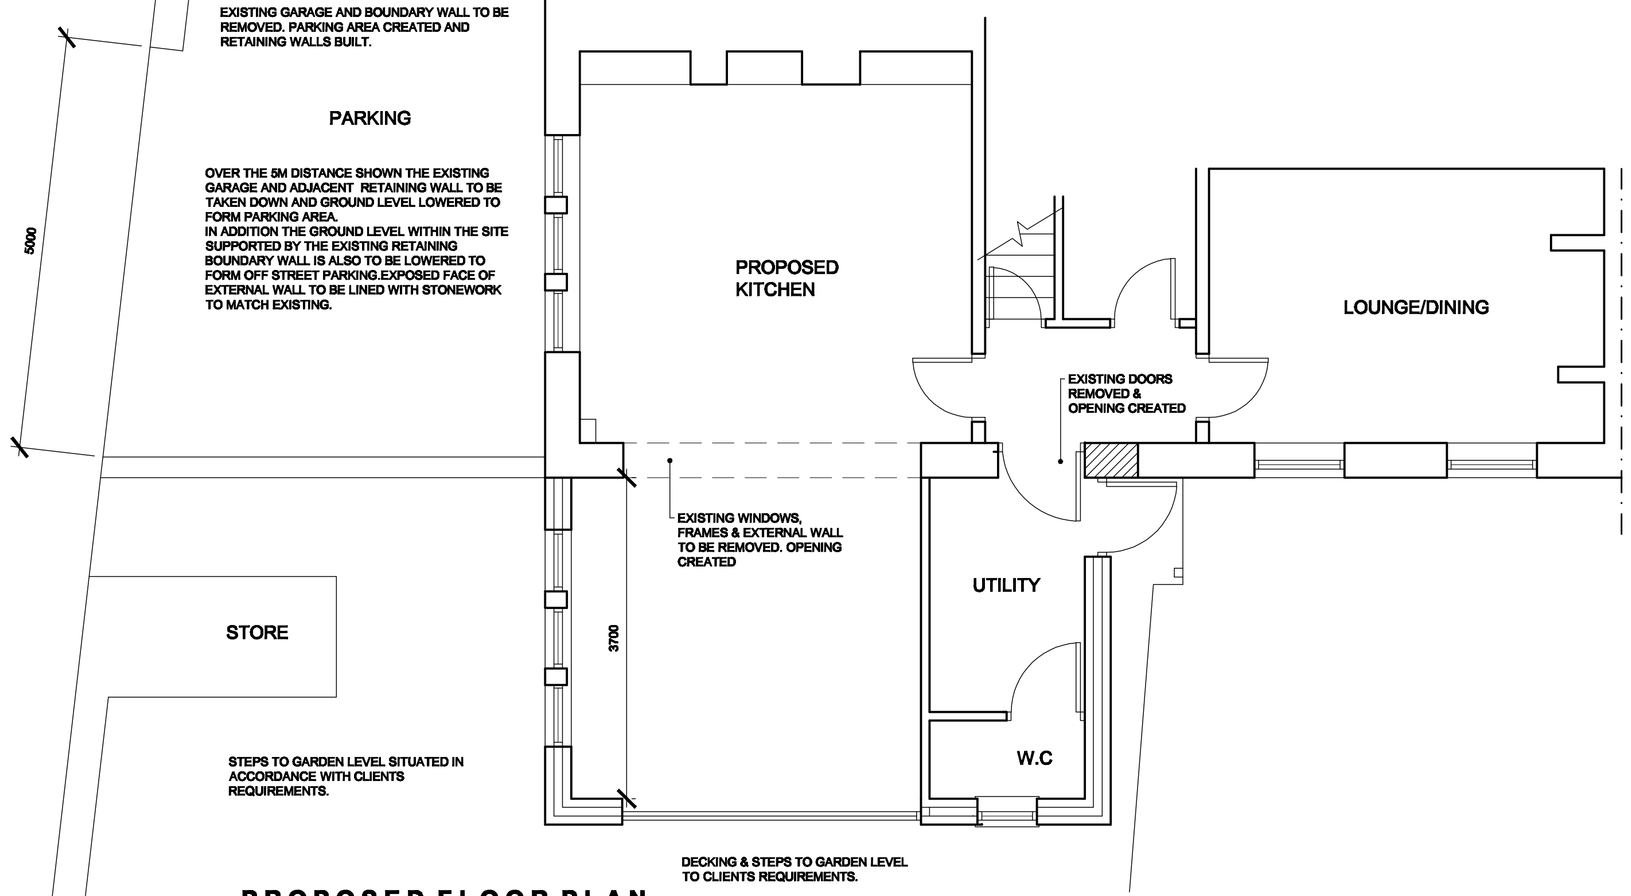

PROPOSED FLOOR PLAN
SCALE 1:50

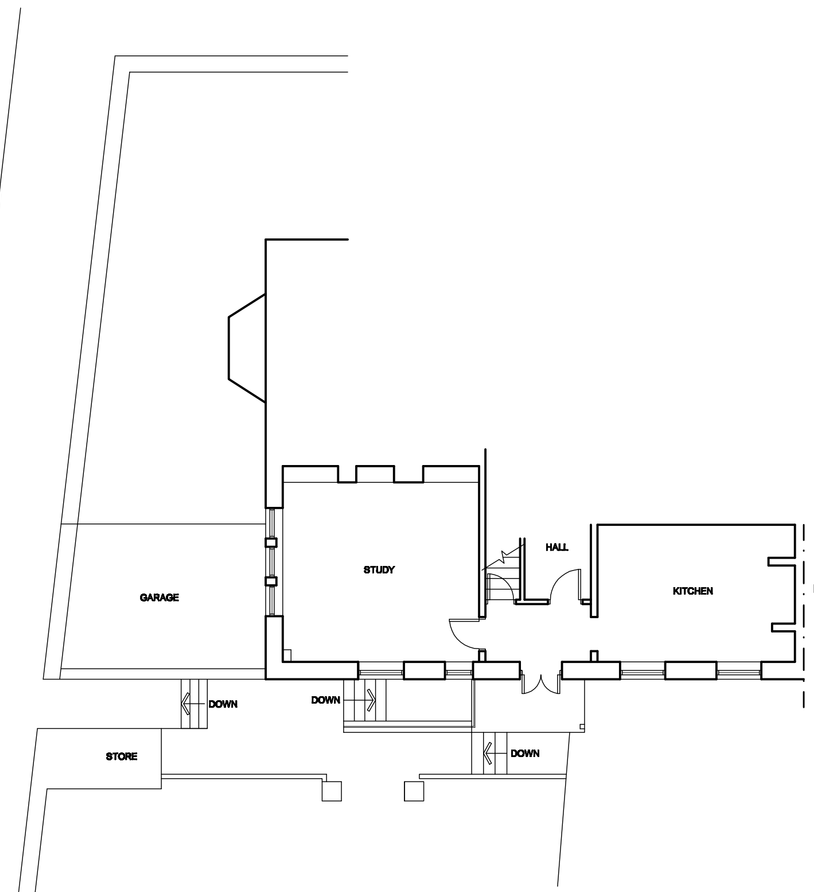

EXISTING FLOOR PLAN
SCALE 1:100

White Agus Partnership
PROVIDENCE VILLA,
42 SACKVILLE STREET,
BARNSLEY.
S70 2DB
Phone: 01226 208482
Fax: 01226 283030
Email: Info@whiteaguspartnership.co.uk
Web: www.whiteaguspartnership.co.uk
SURVEYORS AND BUILDING DESIGN CONSULTANTS

Project. PROPOSED REAR EXTENSION & ALTERATIONS 1 VICTORIA STREET BARNSLEY, S70 2BJ	Client. MR & MRS LAUDER
Drawing Title. PLANS & ELEVATIONS	Date. SEPT 2011 / Scale. 1:50 & 1:100
	Ref. 11-064 / Dwg. No. 01 / Rev. B

Date	Suffix	Description	Date	Suffix	Description
05-10-11	A	REVISED TO CLIENTS REQUIREMENTS			
20-10-11	B	PARKING REVISED			