
Drawing No.	Rev No.
WSC002 -001	

N
W E
S

INDICATIVE ONLY



LOACATION PLAN
SCALE 1:1250 AT A3

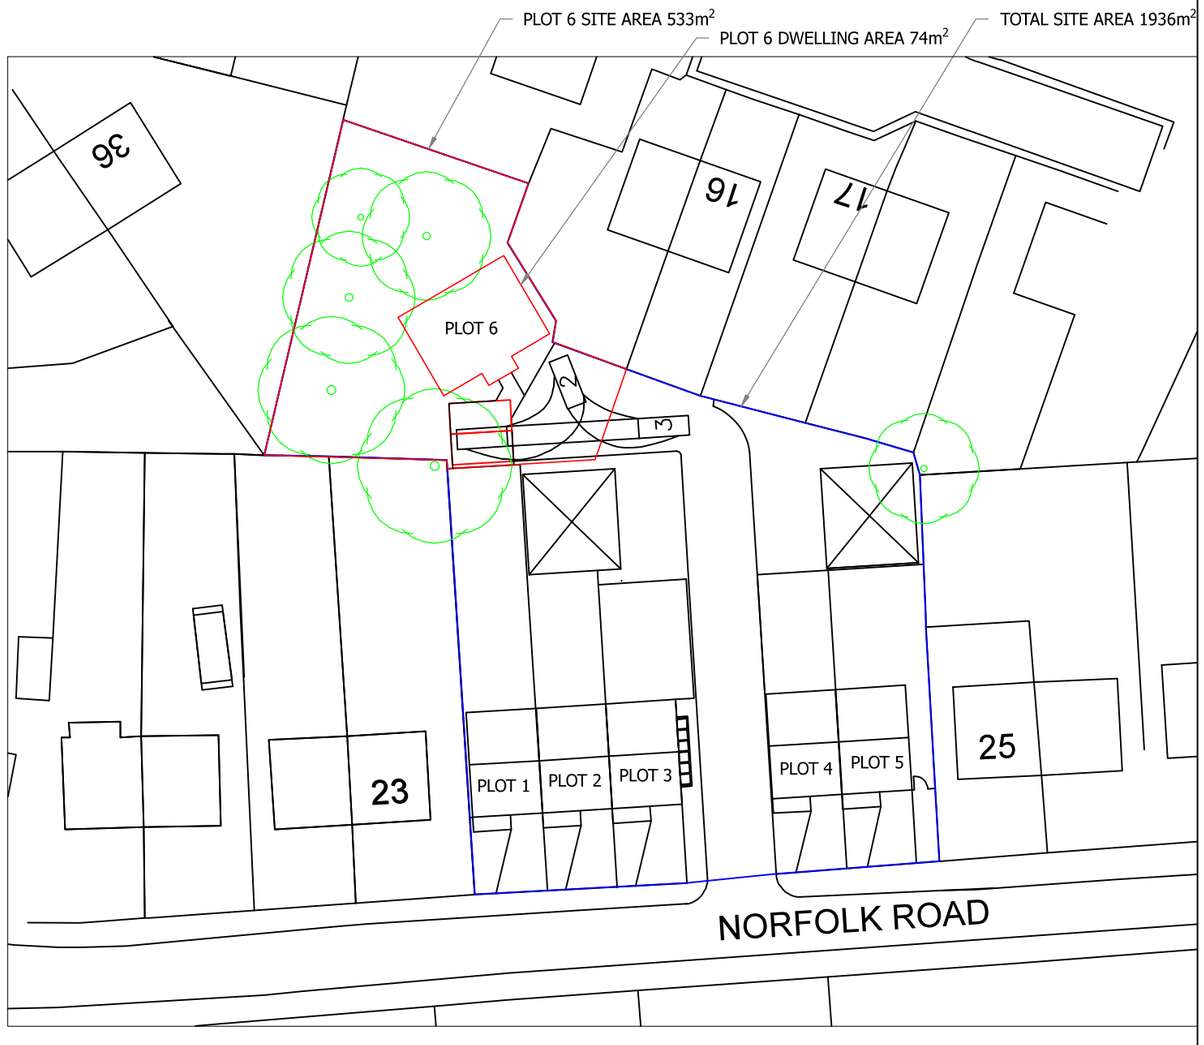

SITE PLAN
SCALE 1:500 AT A3

DO NOT SCALE: Contractor to check all dimensions and report any omissions or errors

NOTES

Rev	Description	By	Chk	App	Date

JRB DESIGNS Ltd
1 Saville Road
Cudworth
Barnsley
S72 8LT
Tel: 01226 383542
Fax: 01226 380078
Mob: 07970 541192
Email: john@jrbdesigns.co.uk

This drawing is copyright. © jrbdesigns Ltd.

Client
WS Civil Engineering Ltd.
Thomas House 2 Rotherham Road
Great Houghton
Barnsley S72 0DB

Drawing Title
SITE PLANS

Address
Land of Norfolk Road
Great Houghton
Barnsley

Project Title:
PROPOSED NEW DWELLING

Purpose of Issue:
PLANNING

Drawing Status
FIRST ISSUE

Scale at A3	Drawn By	Date	
AS SHOWN	JRB	22/04/2015	
Checked By	Date	Approved By	Date
	22/04/2015		22/04/2015
Project No.	Drawing No.		Revision
WSC002	001		-

APPROVAL [X] INFORMATION [ ] TENDER [ ] CONTRACT [ ] CONSTRUCTION [ ]