
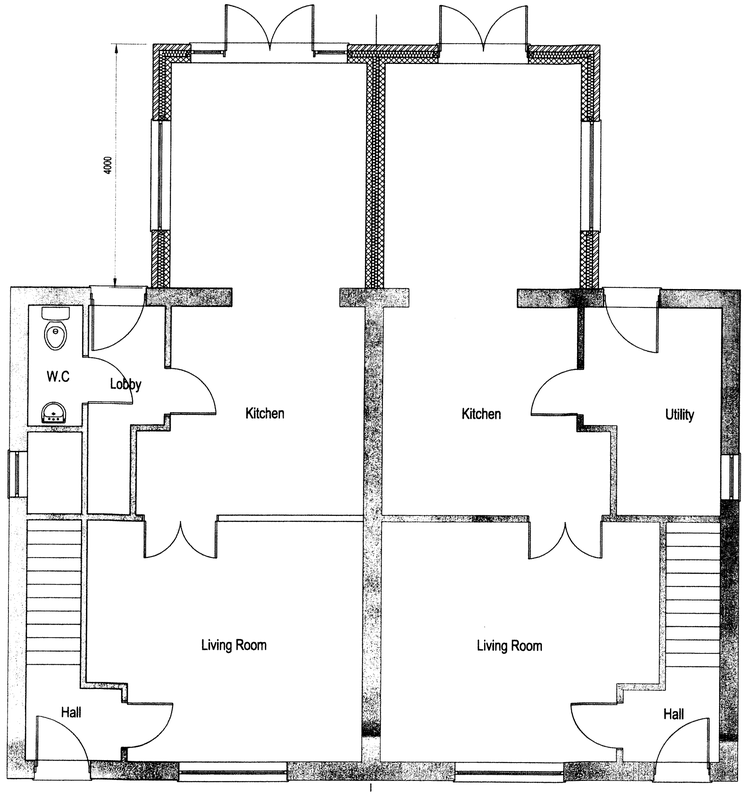



Proposed Ground Floor Plan

Scale 1:50

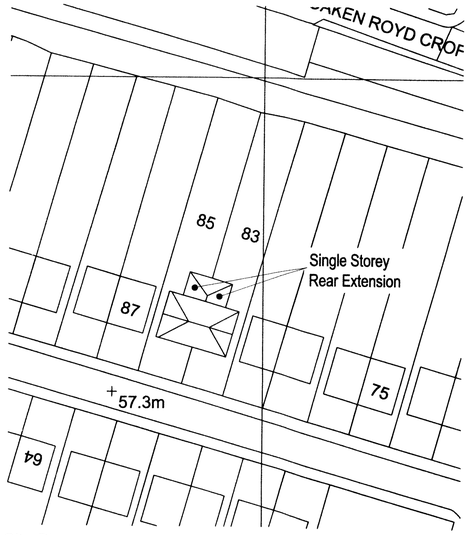

Site Plan

Scale 1:200

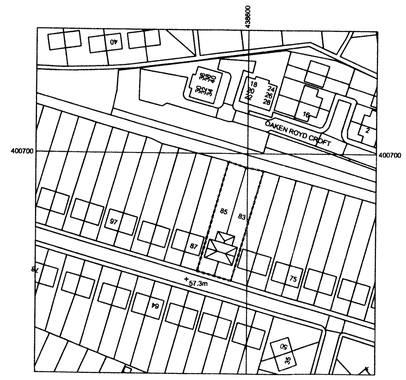


Location Plan

Scale 1:200



Proposed Rear Elevation

Scale 1:50

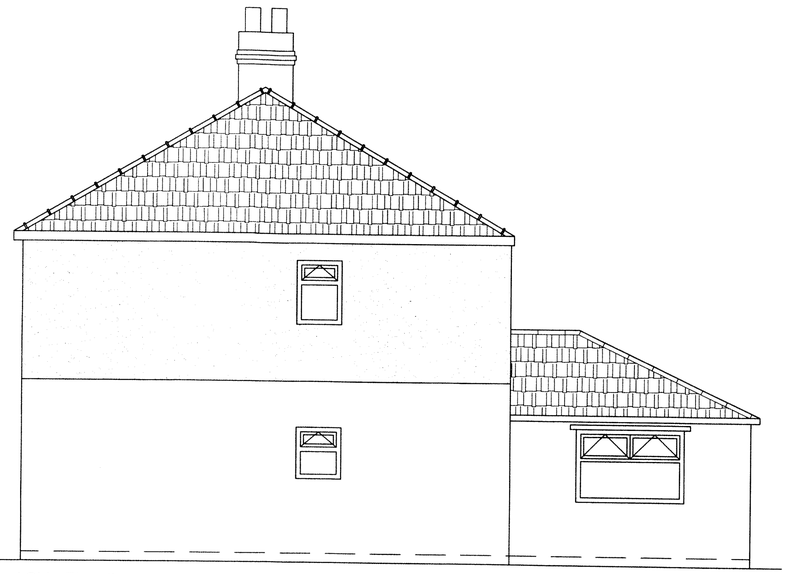

Proposed Side Elevation

Scale 1:50

E2A Designs Ltd
8 Pennine View
Blacker Hill
Barnsley
South Yorkshire
S74 0FL
Tel/Fax: 01226 889841
Mobile: 079 406 5744

PROJECT:

Proposed Single Storey Rear Extension
83 Strafford Avenue, Elsecar
Barnsley, South Yorkshire, S74 8AL

CLIENT:

Mr Charlesworth

TITLE:

Planning Application - Proposed / Site Plan

SCALE: 1:50 @ A1	DRAWN BY:	CHECKED BY:	DRAWING No.:	REV.:
DATE: April 2012	CY	CY	P-02	A