
Existing fascias will be removed in all cases by Futurama unless prior arrangements have been made


Co-op are to ensure that an L.T supply is left on the outside of the building to which Futurama can connect to illuminate any sign

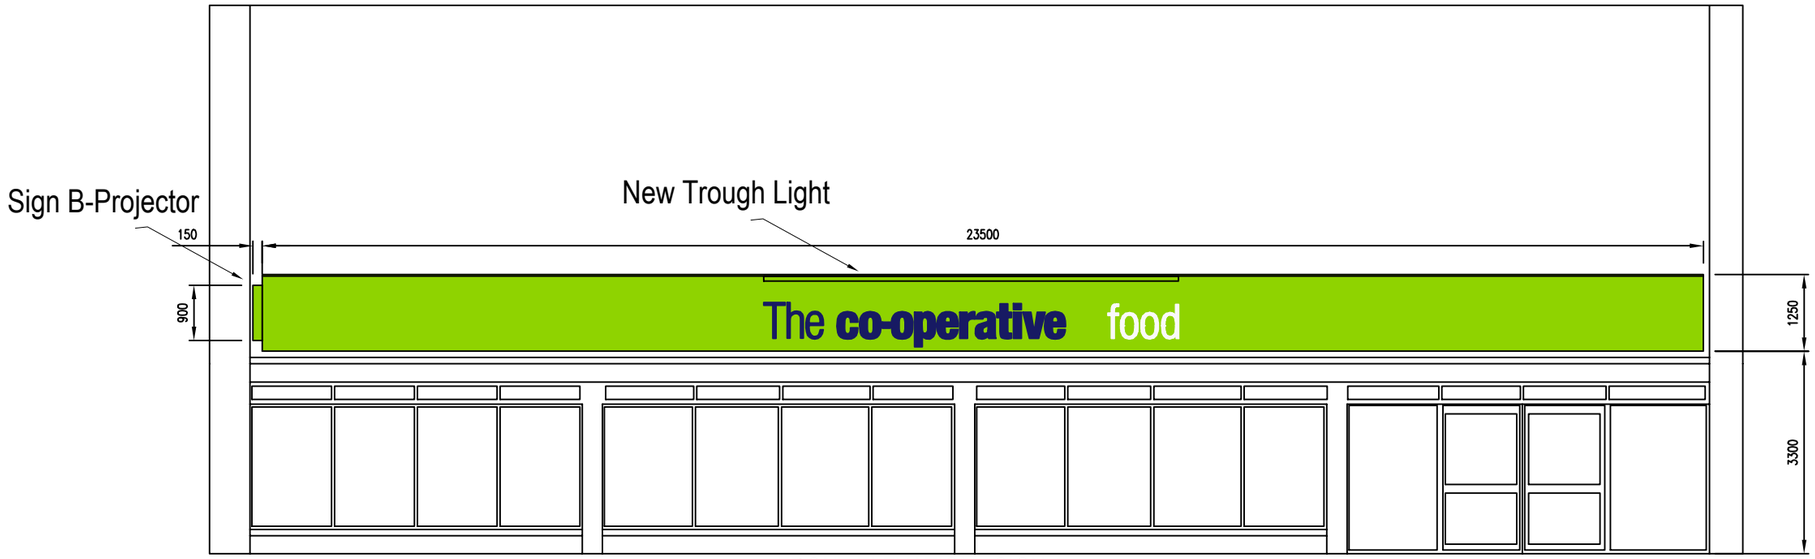


FRONT ELEVATION - SIGN A
426mm M6 MOULDED LETTERS-
WITH UPSTAND
SCALE 1:100

Signage specification: Slimline Fascia 1 (Standard)
Aluminium tray panel, 35mm deep on an aluminium back ladder frame & painted pantone green ref 375.
The letters: 'co-operative' to be moulded from silver acrylic with blue vinyl pantone ref 2757 applied to the faces.The word 'The' is to be fret-cut from 5mm thick opaque blue acrylic pantone ref 2757 & fixed to the panel by 'fir tree' fixings.The text 'food' to be fret cut 5mm white opaque acrylic,fixed by 'fir tree' fixings.
Externally illuminated by new trough lighting.


Projector Specification:**Standard**
Constructed from two back to back, 75mm deep aluminium trays around a fabricated aluminium frame with fixing points within the unit. face panels to be finished pantone green ref 375.The letter 'co-operative' to be step inlaid clear acrylic with applied opaque blue vinyl faces pantone ref 2757 and green filter,internally illuminated by fluorescent tubes to give a 'halo' effect.The text, 'The' to be applied opaque blue vinyl pantone ref 2757.The word 'food' to be fret cut,flush inlaid opal acrylic with green filter.Internally illuminated by fluorescent tubes.

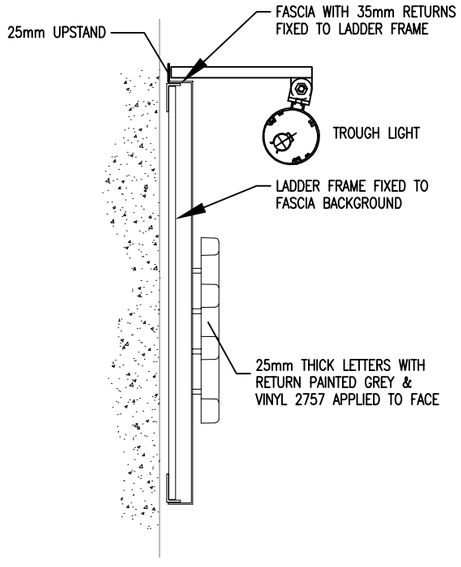

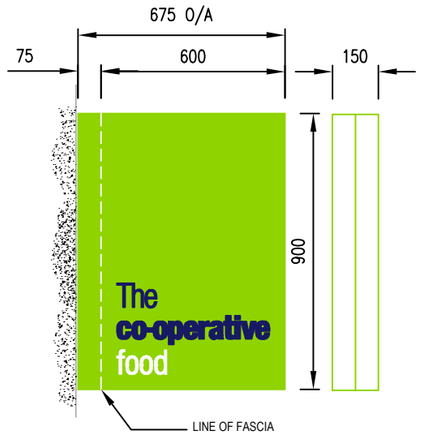

SIGN B -DOUBLE SIDED PROJECTOR
SCALE 1:50

Site Plan NTS

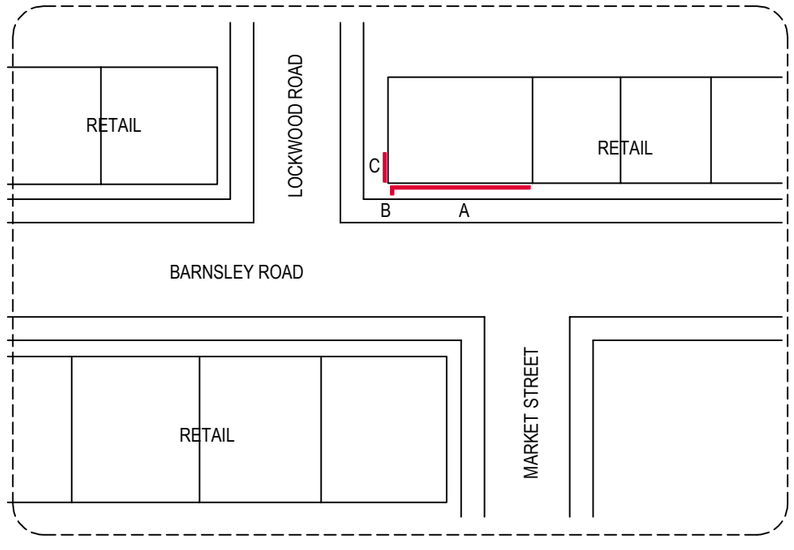

REV	DATE	INITIALS	DESCRIPTION
A	20/02/09	DJ	ORIGINAL SCHEME

Client: Co-operative 'food'

Site: GOLDTHORPE

ADDRESS DONCASTER ROAD
GOLDTHORPE
ROTHERHAM
S63 9HG

Job No.	102647	Dwg No.	1/2
Scale:	AS SHOWN	Site No.	SITE
Date:	20/02/09	Issue:	A
Drawn:	GH	Checked:	

futurama
corporate identity specialists


Olympia House
Lockwood Court
Middleton Grove
Leeds
LS11 5TY
United Kingdom

Telephone :
0113 270 5595
Facsimile :
0113 277 1143
E-mail :
postbox@futurama.ltd.uk

© Copyright Design. Do Not Scale

Co-op are to ensure that an L.T supply is left on the outside of the building to which Futurama can connect to illuminate any sign

Existing fascias will be removed in all cases unless prior arrangements have been made

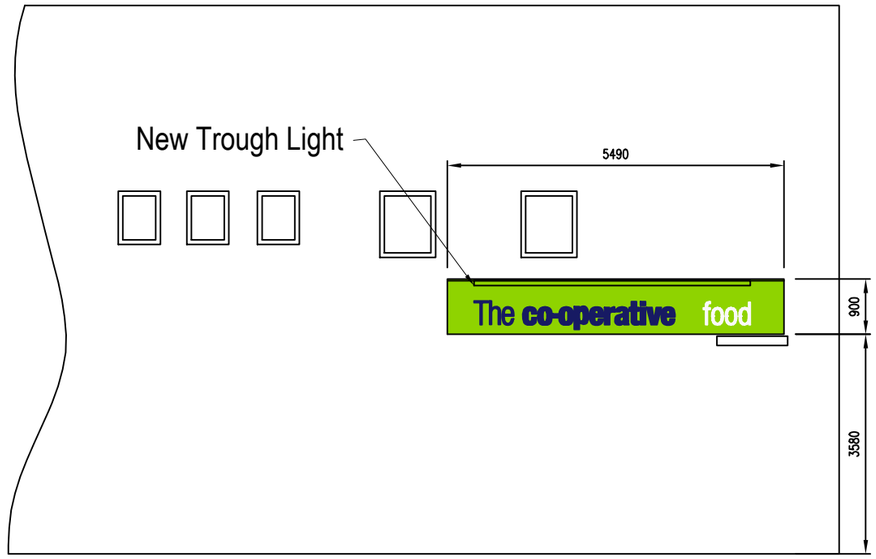

SIDE ELEVATION - SIGN C
284mm M4 MOULDED LETTERS-
WITH UPSTAND
SCALE 1:100

REV	DATE	INITIALS	DESCRIPTION
A	20/02/09	DJ	ORIGINAL SCHEME

Client: Co-operative 'food'

Site: GOLDTHORPE

ADDRESS DONCASTER ROAD
GOLDTHORPE
ROTHERHAM
S63 9HG

Job No.	102647	Dwg No.	2/2
Scale:	AS SHOWN	Site No.	SITE
Date:	20/02/09	Issue:	A
Drawn:	GH	Checked:	

futurama
corporate identity specialists

Olympia House
Lockwood Court
Middleton Grove
Leeds
LS11 5TY
United Kingdom

Telephone :
0113 270 5595
Facsimile :
0113 277 1143
E-mail :
postbox@futurama.ltd.uk

© Copyright Design. Do Not Scale