




Front Elevation
scale 1:100

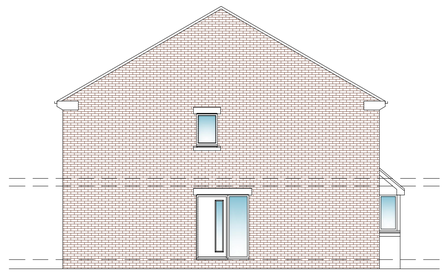

Side Elevation
scale 1:100

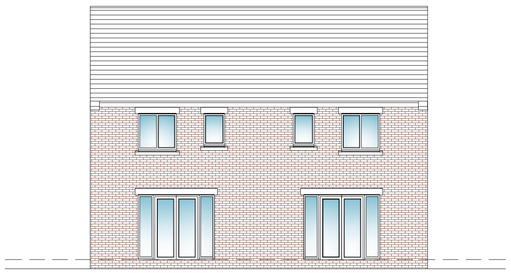


Rear Elevation
scale 1:100

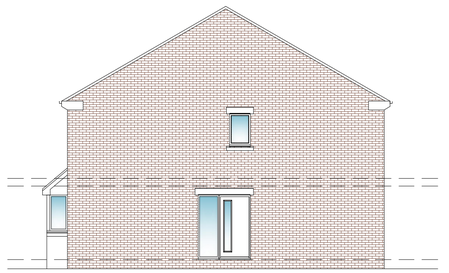


Side Elevation
scale 1:100

Block Type B

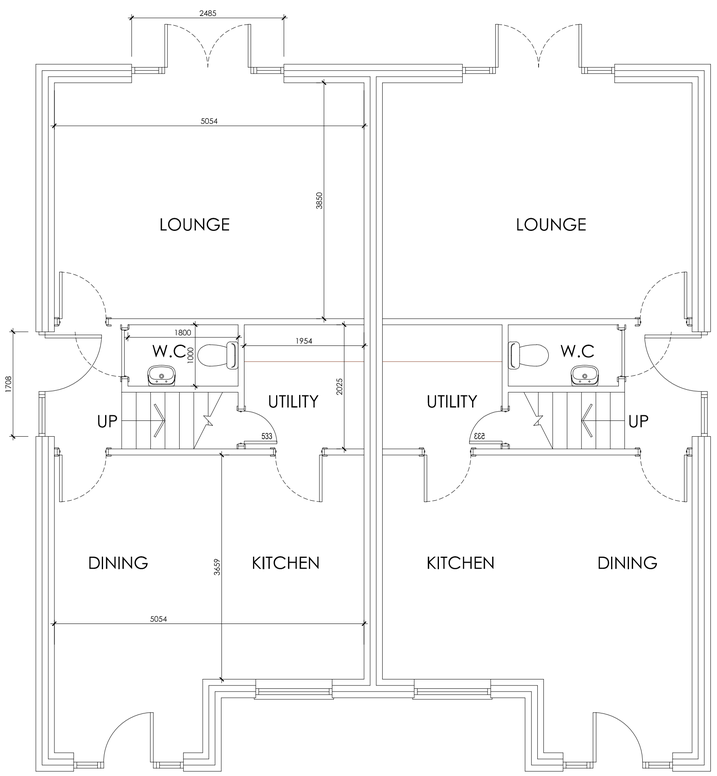


Ground Floor Plan
scale 1:50

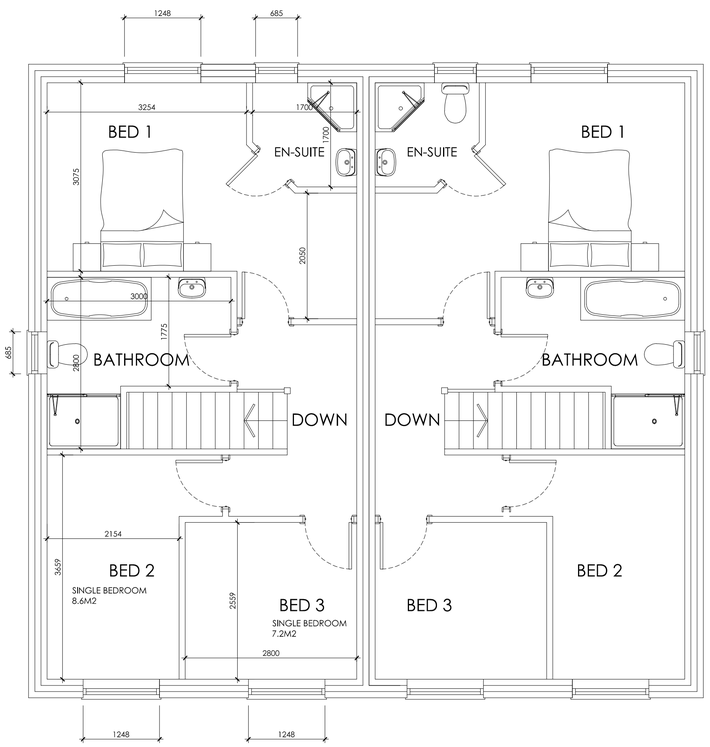

First Floor Plan
scale 1:50



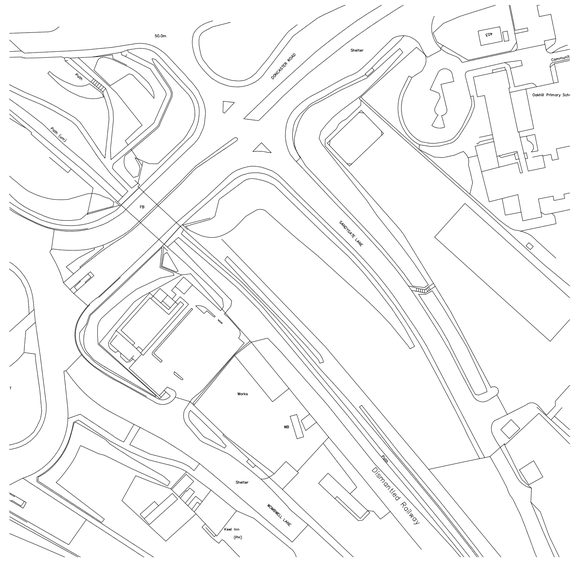

Location Plan scale 1:1250

White Agus PARTNERSHIP
8 MORSTON BUSINESS PARK,
WHALEY ROAD, BARUGH GREEN,
BARNSLEY.
S75 1HQ
Phone: 01226 208482
Fax: 01226 283030
Email: info@whiteaguspartnership.co.uk
Web: www.whiteaguspartnership.co.uk
ARCHITECTURAL SERVICES AND SURVEYORS

Project.	Client.
RESIDENTIAL DEVELOPMENT AT SANDYGATE LANE, ARDSLEY BARNSLEY, S71 5AW	BLACKSTONE DEVELOPMENTS LTD
Drawing Title.	Date. / Scale.
2 STOREY SEMI-DETACHED	JULY 2017 / 1:50 @ A1
	Ref. 16-195 / Dwg. No. 11 / Rev. I

Date	Suffix	Description	Date	Suffix	Description
10/11/2017	A	REVISED TO CLIENTS REQUIREMENTS	14/09/2018	F	
22/11/2017	B	CABLES ADDED & MATERIALS REVISED	12/11/2018	G	REVISED FOR PLANNING
24/11/2017	C	DETAILS REVISED	26/11/2018	H	HOUSE REVISED
23/08/2018	D	LOCATION PLAN ADDED	10/01/2019	I	
03/09/2018	E	RED LINE REMOVED			