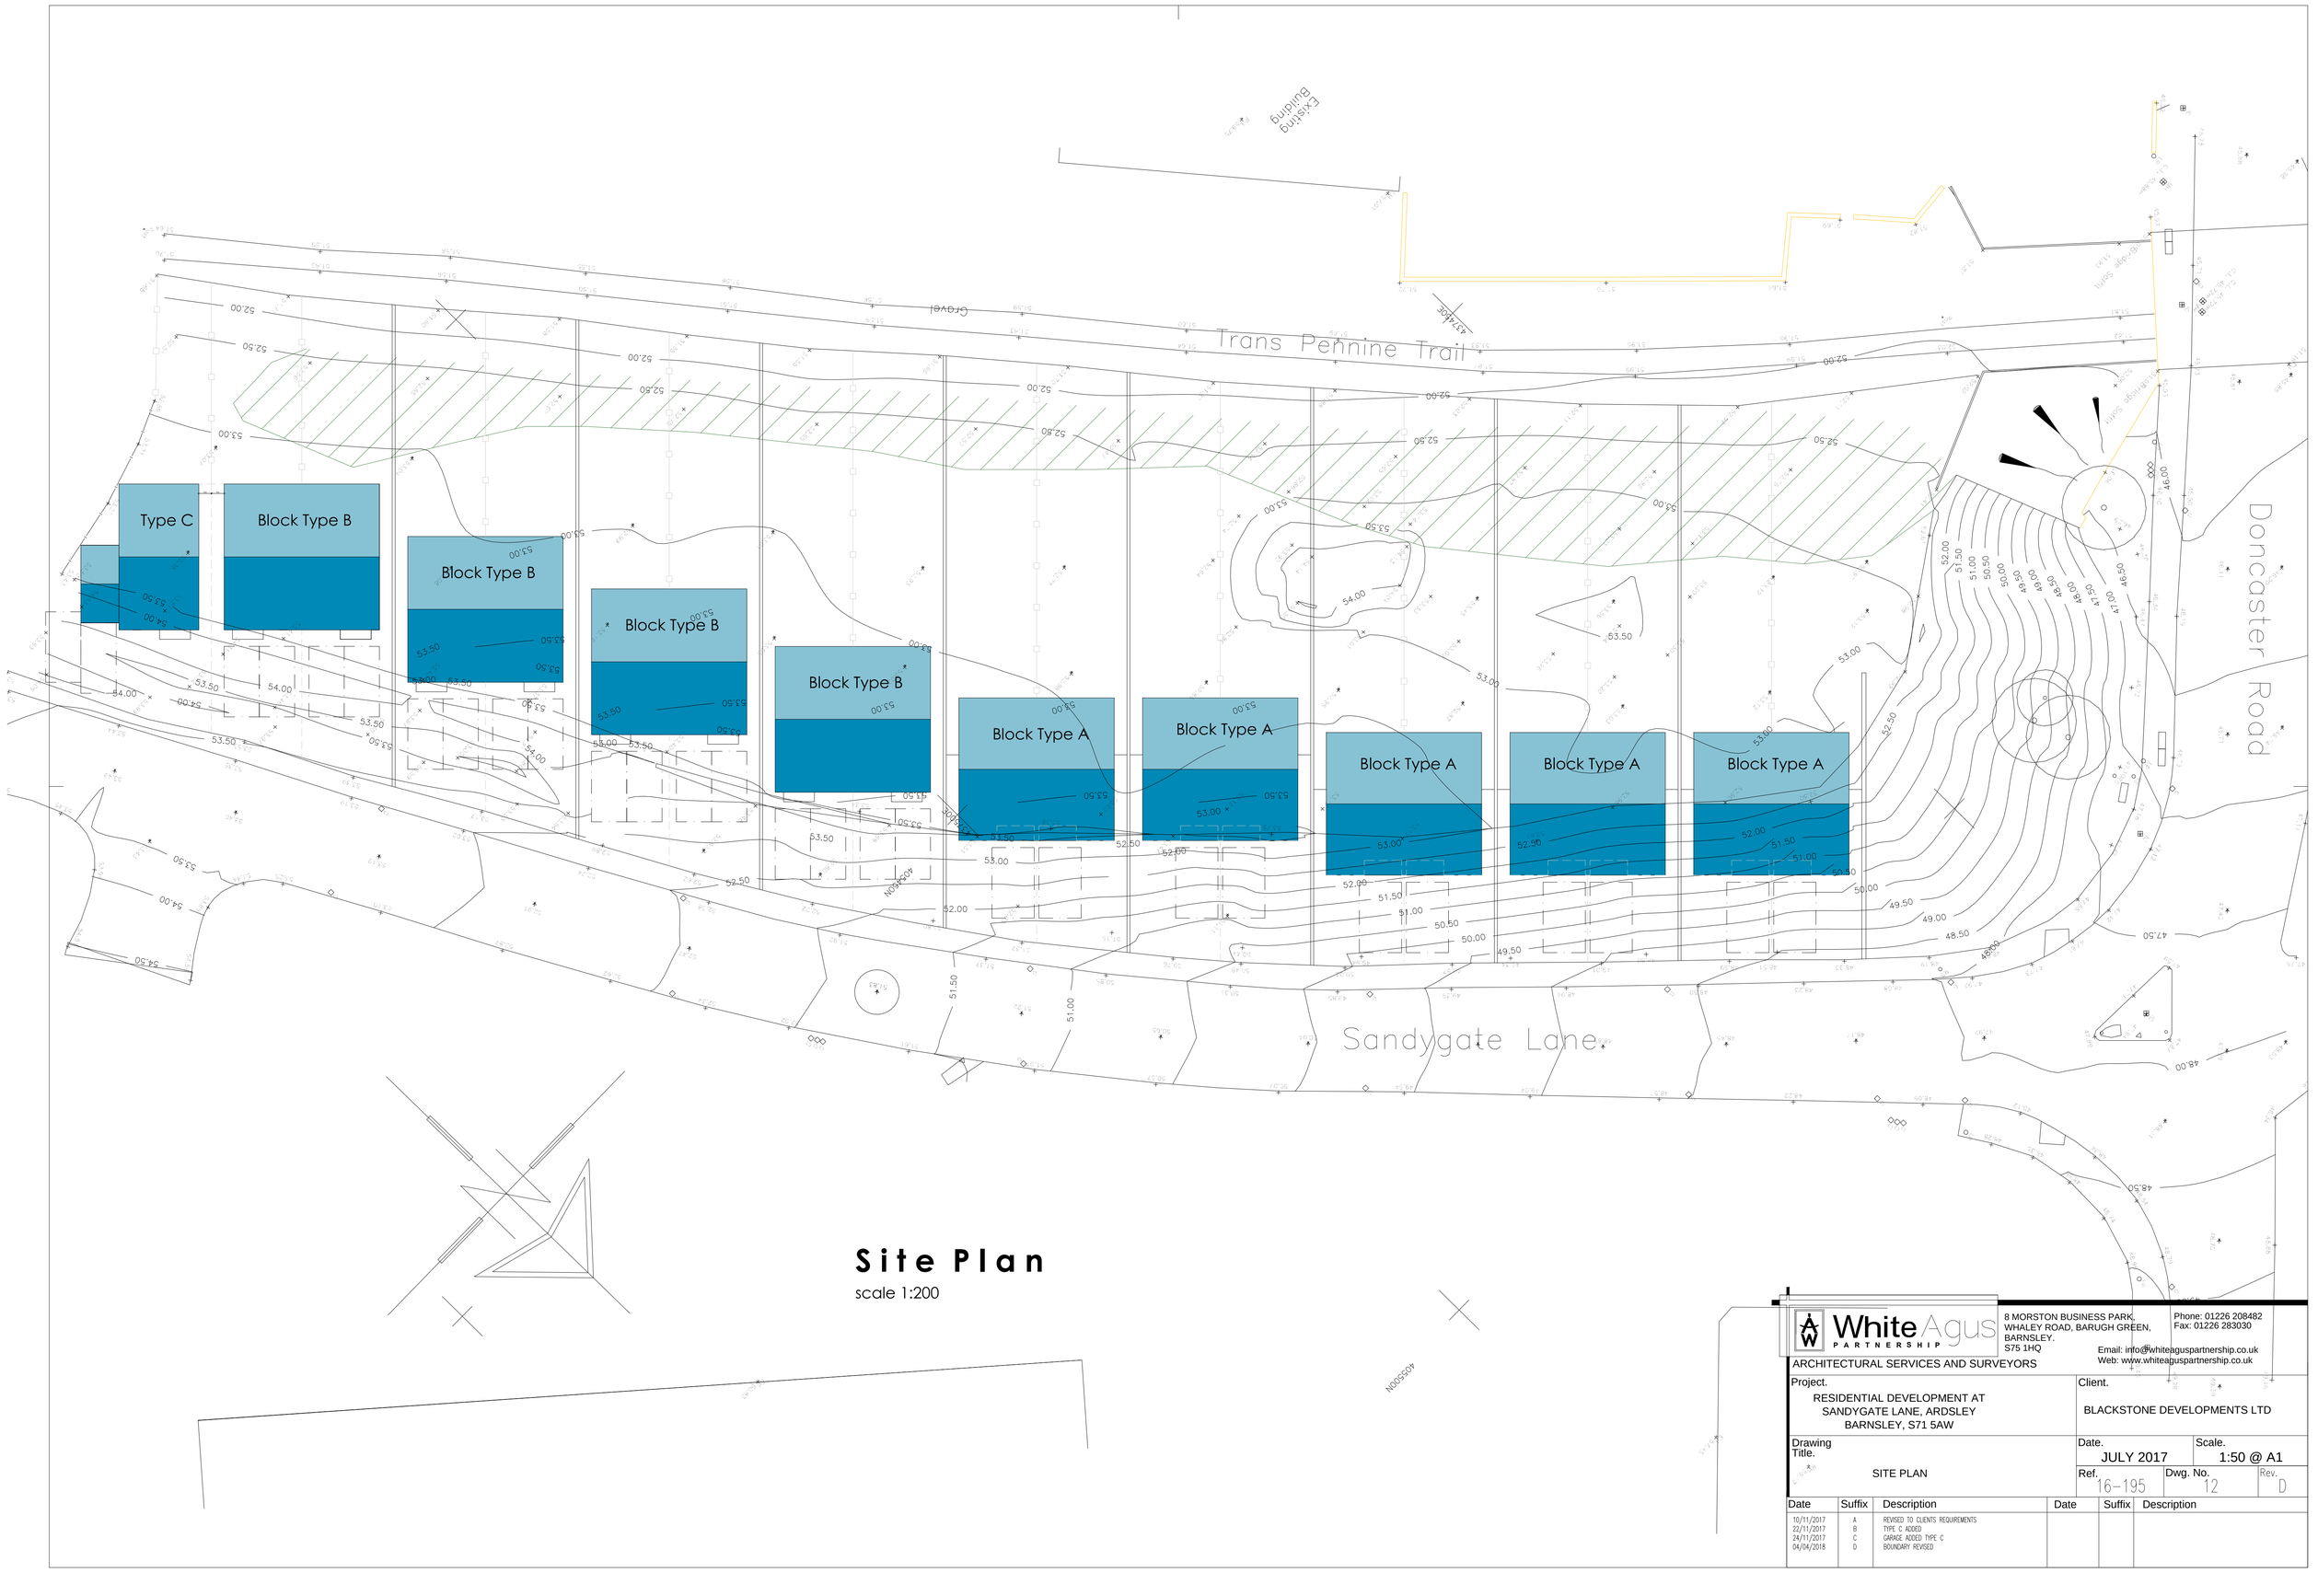


White Agus PARTNERSHIP
8 MORSTON BUSINESS PARK,
WHALEY ROAD, BARUGH GREEN,
BARNSLEY.
S75 1HQ
Phone: 01226 208482
Fax: 01226 283030
Email: info@whiteaguspartnership.co.uk
Web: www.whiteaguspartnership.co.uk
ARCHITECTURAL SERVICES AND SURVEYORS

Project.	Client.
RESIDENTIAL DEVELOPMENT AT SANDYGATE LANE, ARDSLEY BARNSLEY, S71 5AW	BLACKSTONE DEVELOPMENTS LTD
Drawing Title. SITE PLAN	Date. JULY 2017 / Scale. 1:50 @ A1
	Ref. 16-195 / Dwg. No. 12 / Rev. D

Date	Suffix	Description	Date	Suffix	Description
10/11/2017	A	REVISED TO CLIENTS REQUIREMENTS			
22/11/2017	B	TYPE C ADDED			
24/11/2017	C	GARAGE ADDED TYPE C			
04/04/2018	D	BOUNDARY REVISED			