
Notes:
TOWN PLANNING DRAWINGS
NOT FOR CONSTRUCTION

Revision:
Revision List:

Project Name: Broad Close Farm
Drawing Title: Location Plan
Drawing Number: 1003/TP/001
Scale: 1:2500@A2
Date: 03.05.08

N

0m 100m

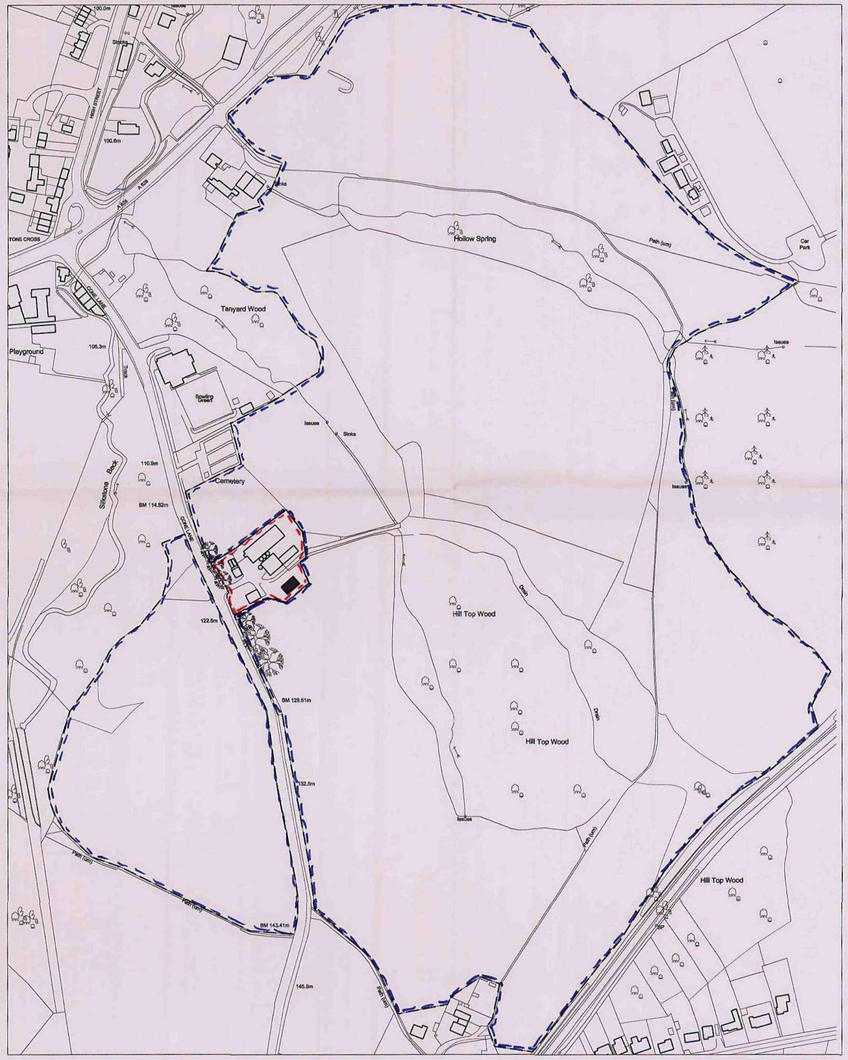

Barnsley Metropolitan Borough Council
16 MAY 2008
Corporate Mail Room

designSpace


Architecture Sustainable Design The Granary Main Street Church Fenton North Yorkshire LS24 9RF
t:01937 558213 e:info@designspacearchitects.co.uk w:www.designspacearchitects.co.uk

...\Planchest\TP\1003_TP_001.dgn 09/05/2008 09:52:43


Notes:
TOWN PLANNING DRAWINGS
NOT FOR CONSTRUCTION

Revision:
Revision List:

Project Name: Broad Close Farm
Drawing Title: Elevations, Proposed
Drawing Number: 1003/TP/005
Scale: 1:50 at A2
Date: May 08

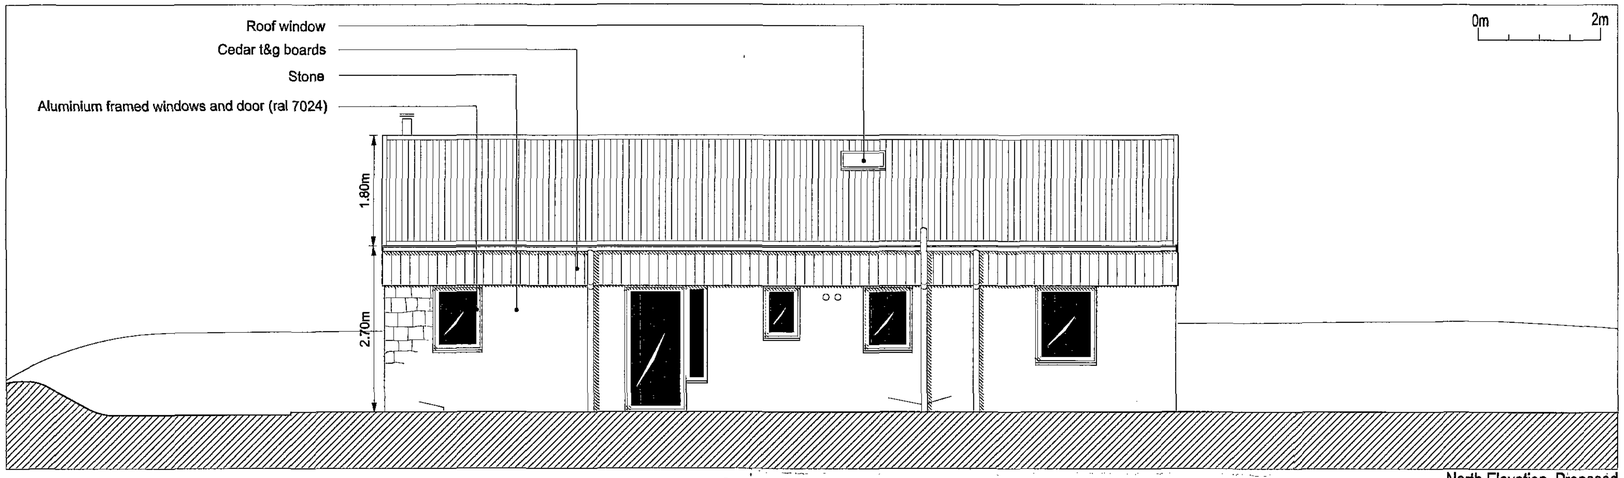

North Elevation, Proposed

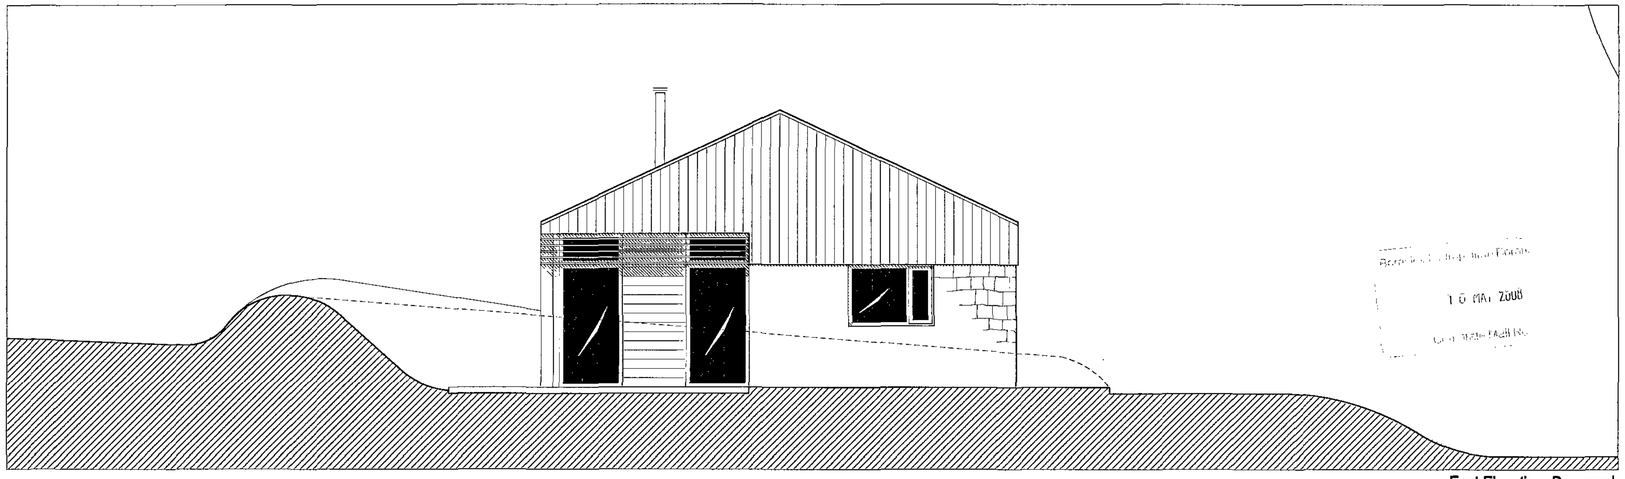

East Elevation, Proposed


1 0 MAY 2008

designSpace
Architecture Sustainable Design The Granary Main Street Church Fenton North Yorkshire LS24 9RF
t:01937 558213 e:info@designspacearchitects.co.uk w:www.designspacearchitects.co.uk


Notes:
TOWN PLANNING DRAWINGS
NOT FOR CONSTRUCTION

Revision:
Revision List:

Project Name: Broad Close Farm
Drawing Title: Elevations, Proposed
Drawing Number: 1004/TP/004
Scale: 1:50 at A2
Date: May 08

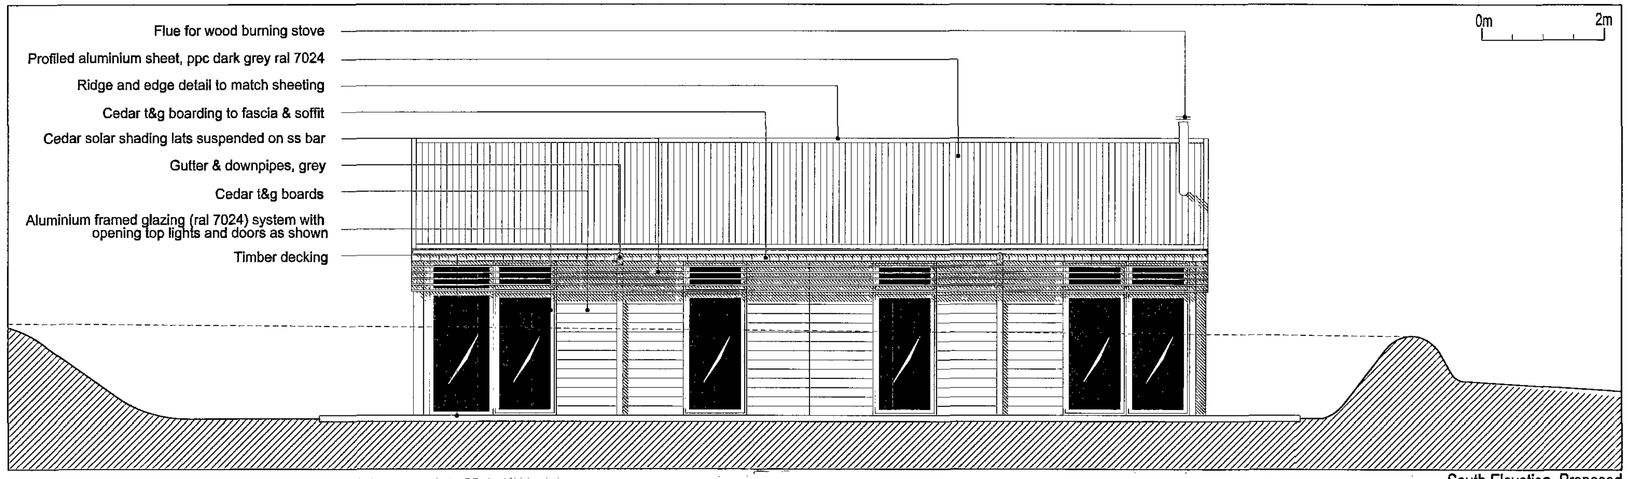

South Elevation, Proposed

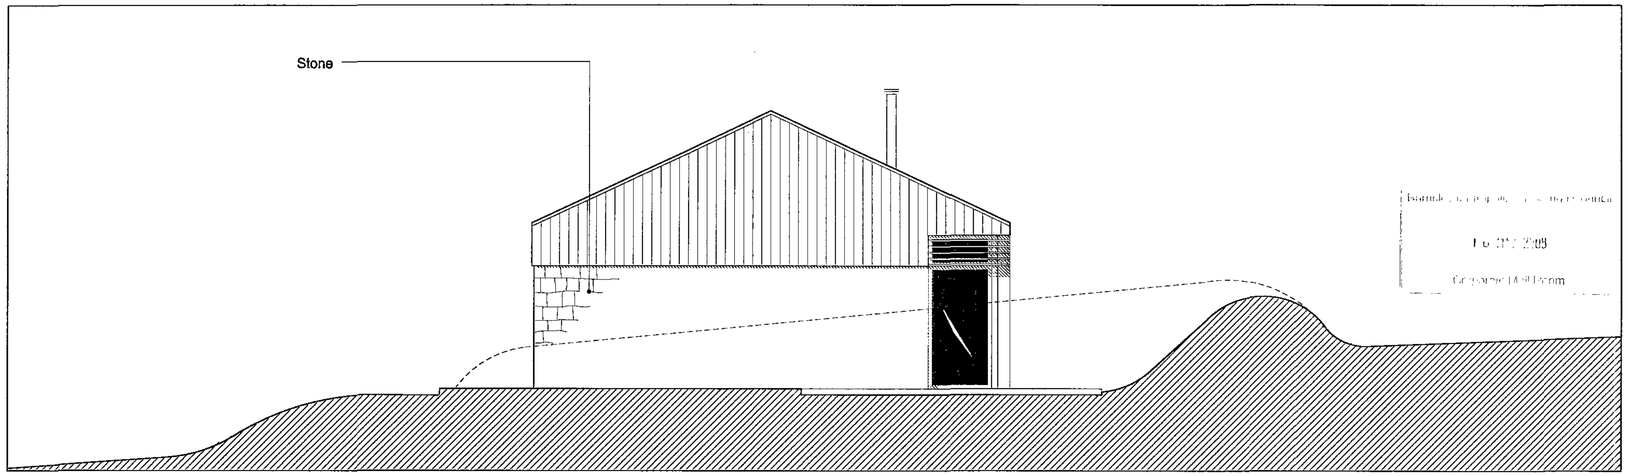


West Elevation, Proposed

designSpace
Architecture Sustainable Design The Granary Main Street Church Fenton North Yorkshire LS24 9RF
t:01937 558213 e:info@designspacearchitects.co.uk w:www.designspacearchitects.co.uk

Notes:
TOWN PLANNING DRAWINGS
NOT FOR CONSTRUCTION

Revision:
Revision List:

Project Name: Broad Close Farm
Drawing Title: Ground Floor Plan, Proposed
Drawing Number: 1003/TP/003
Scale: 1:50 at A2
Date: May 08

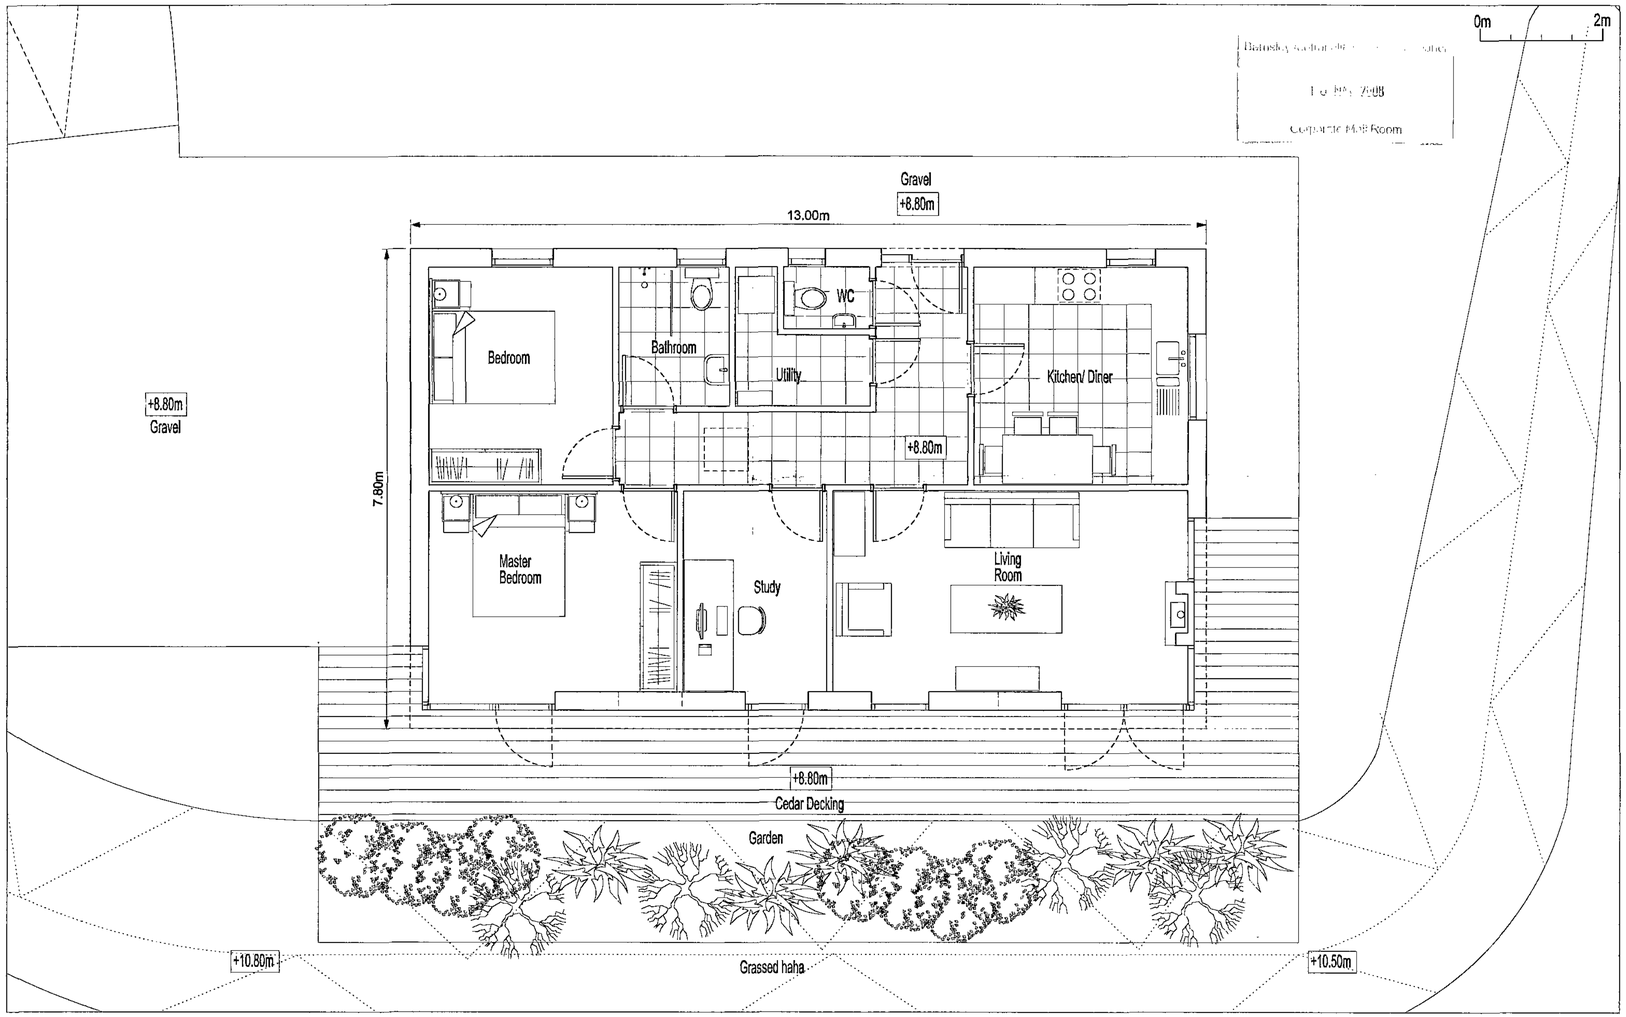


designSpace
Architecture Sustainable Design The Granary Main Street Church Fenton North Yorkshire LS24 9RF
t:01937 558213 e:info@designspacearchitects.co.uk w:www.designspacearchitects.co.uk

Notes:
TOWN PLANNING DRAWINGS
NOT FOR CONSTRUCTION


Revision:---
Revision List:

Project Name: Broad Close Farm
Drawing Title: Site Plan & Site Section Proposed
Drawing Number: 1003/TP/002
Scale: 1:200 at A2
Date: Feb 08

N

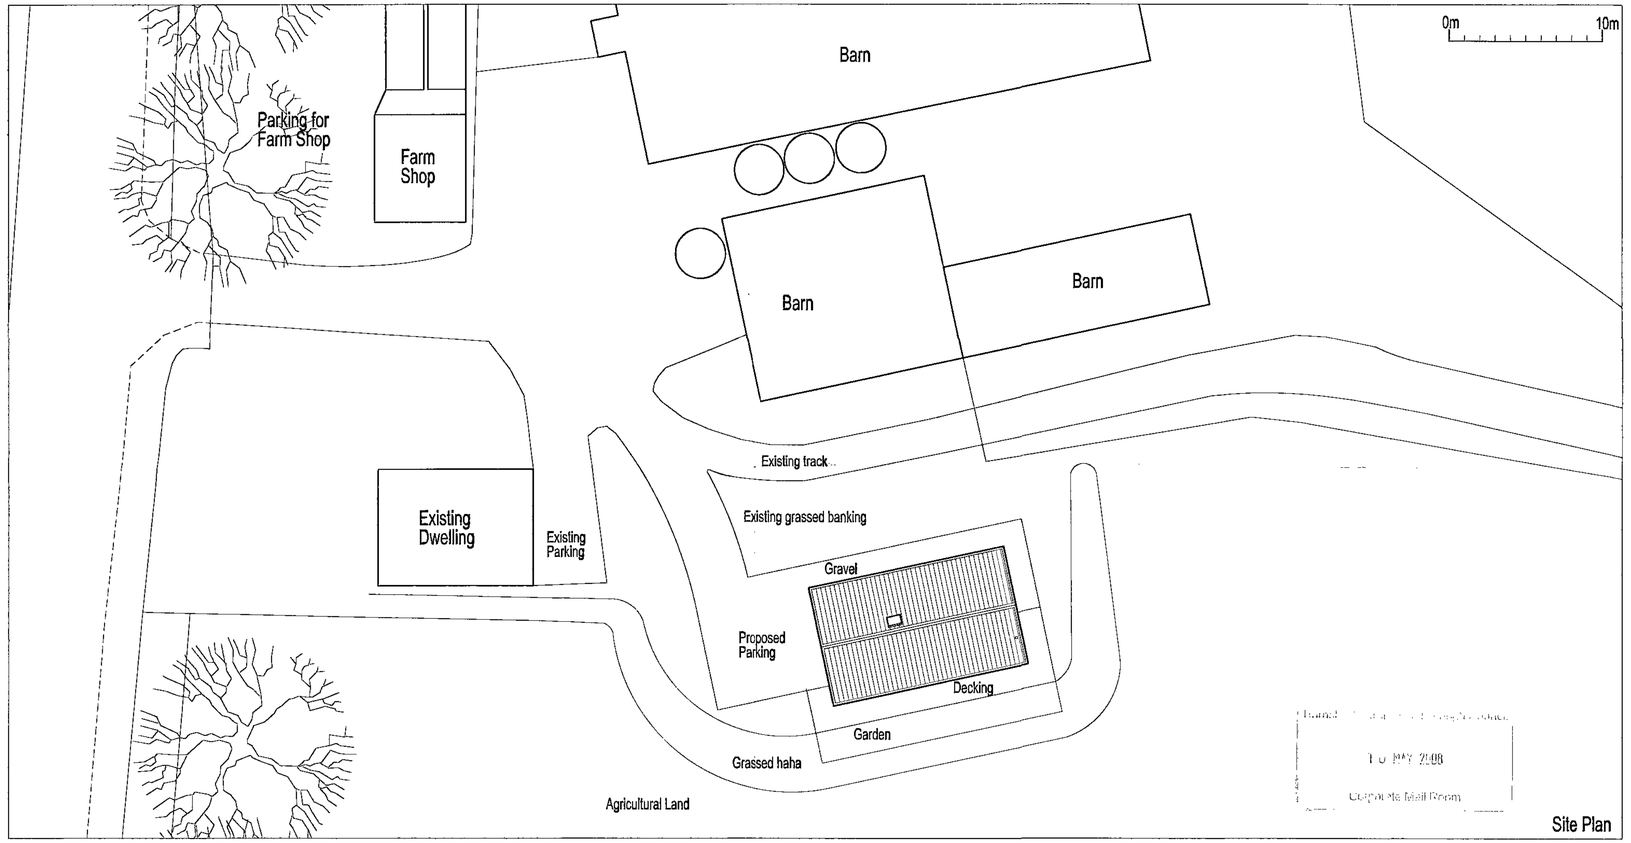

10 MAY 2008
Corporate Mail Room

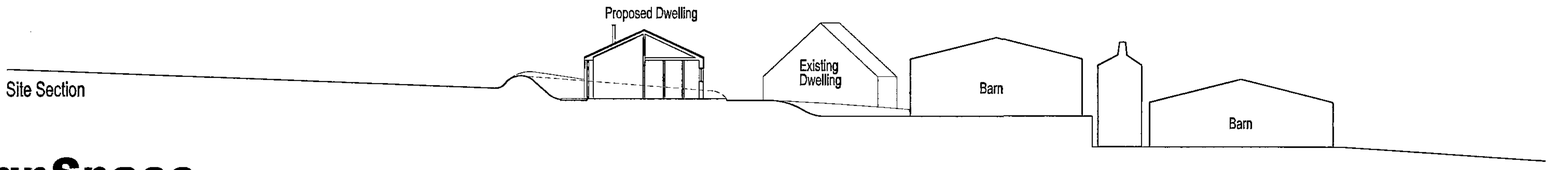

designSpace

Architecture Sustainable Design The Granary Main Street Church Fenton North Yorkshire LS24 9RF

t:01937 558213 e:info@designspacearchitects.co.uk w:www.designspacearchitects.co.uk