


DO NOT SCALE
All dimensions in Millimetres unless specified otherwise and subject to verification on site

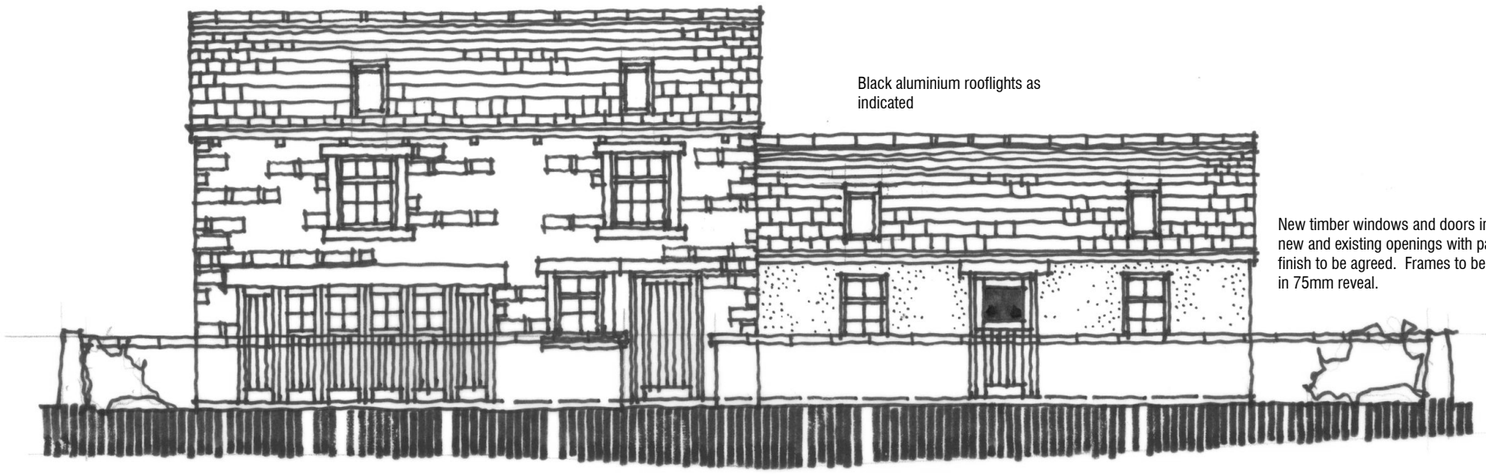

SOUTH EAST ELEVATION

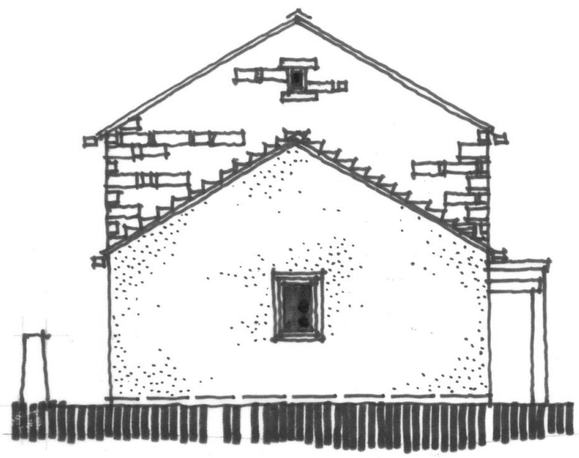


NORTH EAST ELEVATION

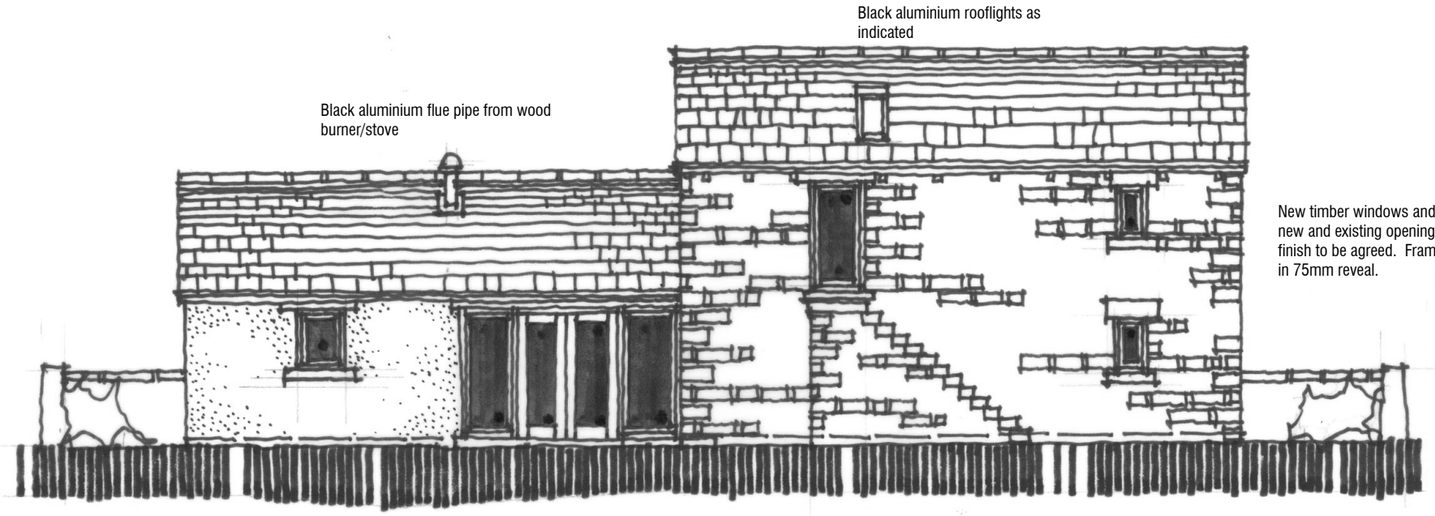

NORTH WEST ELEVATION


New timber windows and patio doors in new opening.

Existing external staircase retained

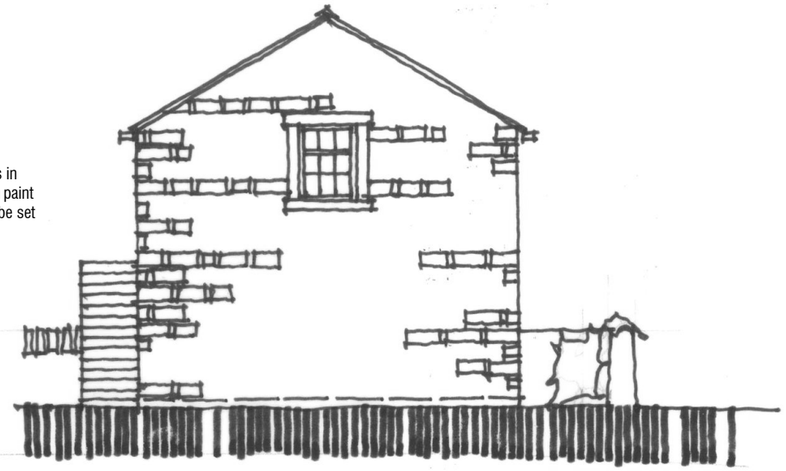

SOUTH WEST ELEVATION

UNIT A4 - STABLE CONVERSION TO 1NO. DWELLINGS ELEVATIONS

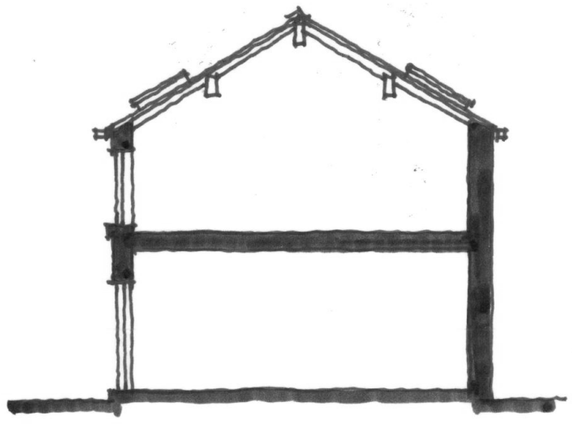

TYPICAL SECTION

PLANNING

PROPOSED RESIDENTIAL DEVELOPMENT
NETHER MILL FARM
PENISTONE
SOUTH YORKSHIRE

BUILDING A4 - STABLE
PROPOSED ELEVATIONS

CHRIS CARR
ARCHITECTS

Orchard Farm, Goathland,
Whitby, YO22 5JX
Tel: (01947) 896051 Fax: (01947) 896001
email: chris@cca-arch.co.uk

Scale.	1:100 @ A3	Drawn.	
Date.	13.02.13	Ref. No.	11.050
DWG. No.	036	Rev.	

0 cm 2 cm 4 cm 6 cm

This drawing and the copyright is the Architects property and maybe used or reproduced only by agreement. All Dimensions in Millimetres Unless specified otherwise and subject to verification on site.