

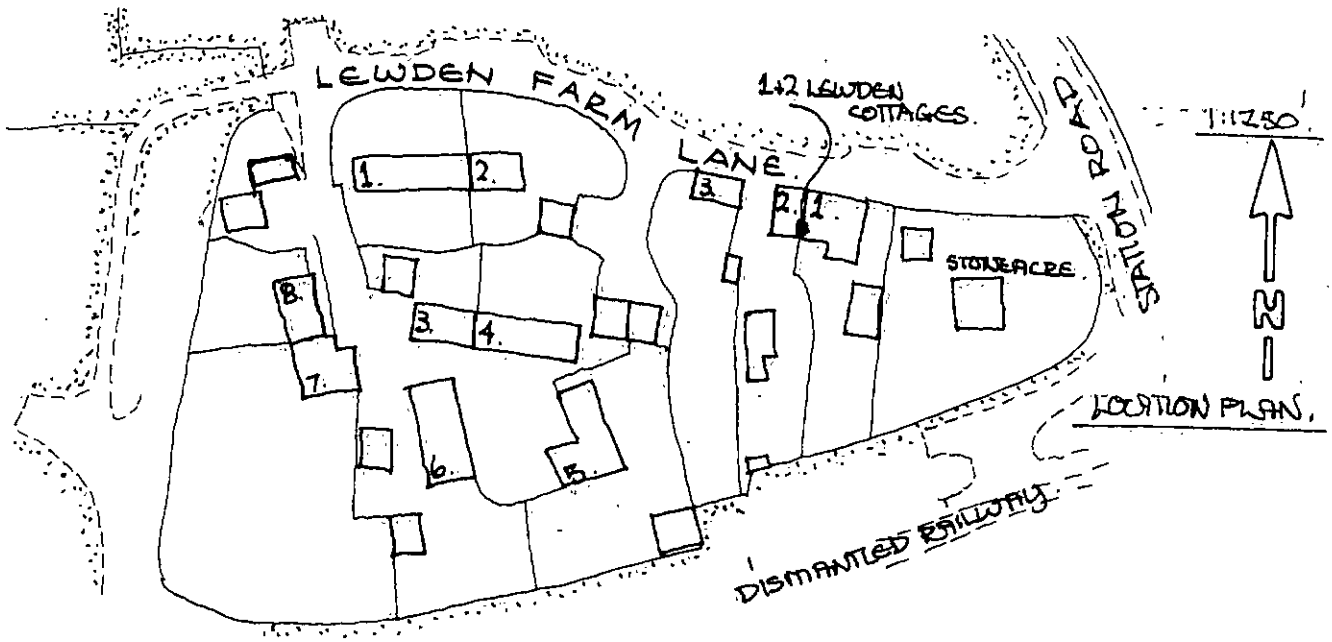
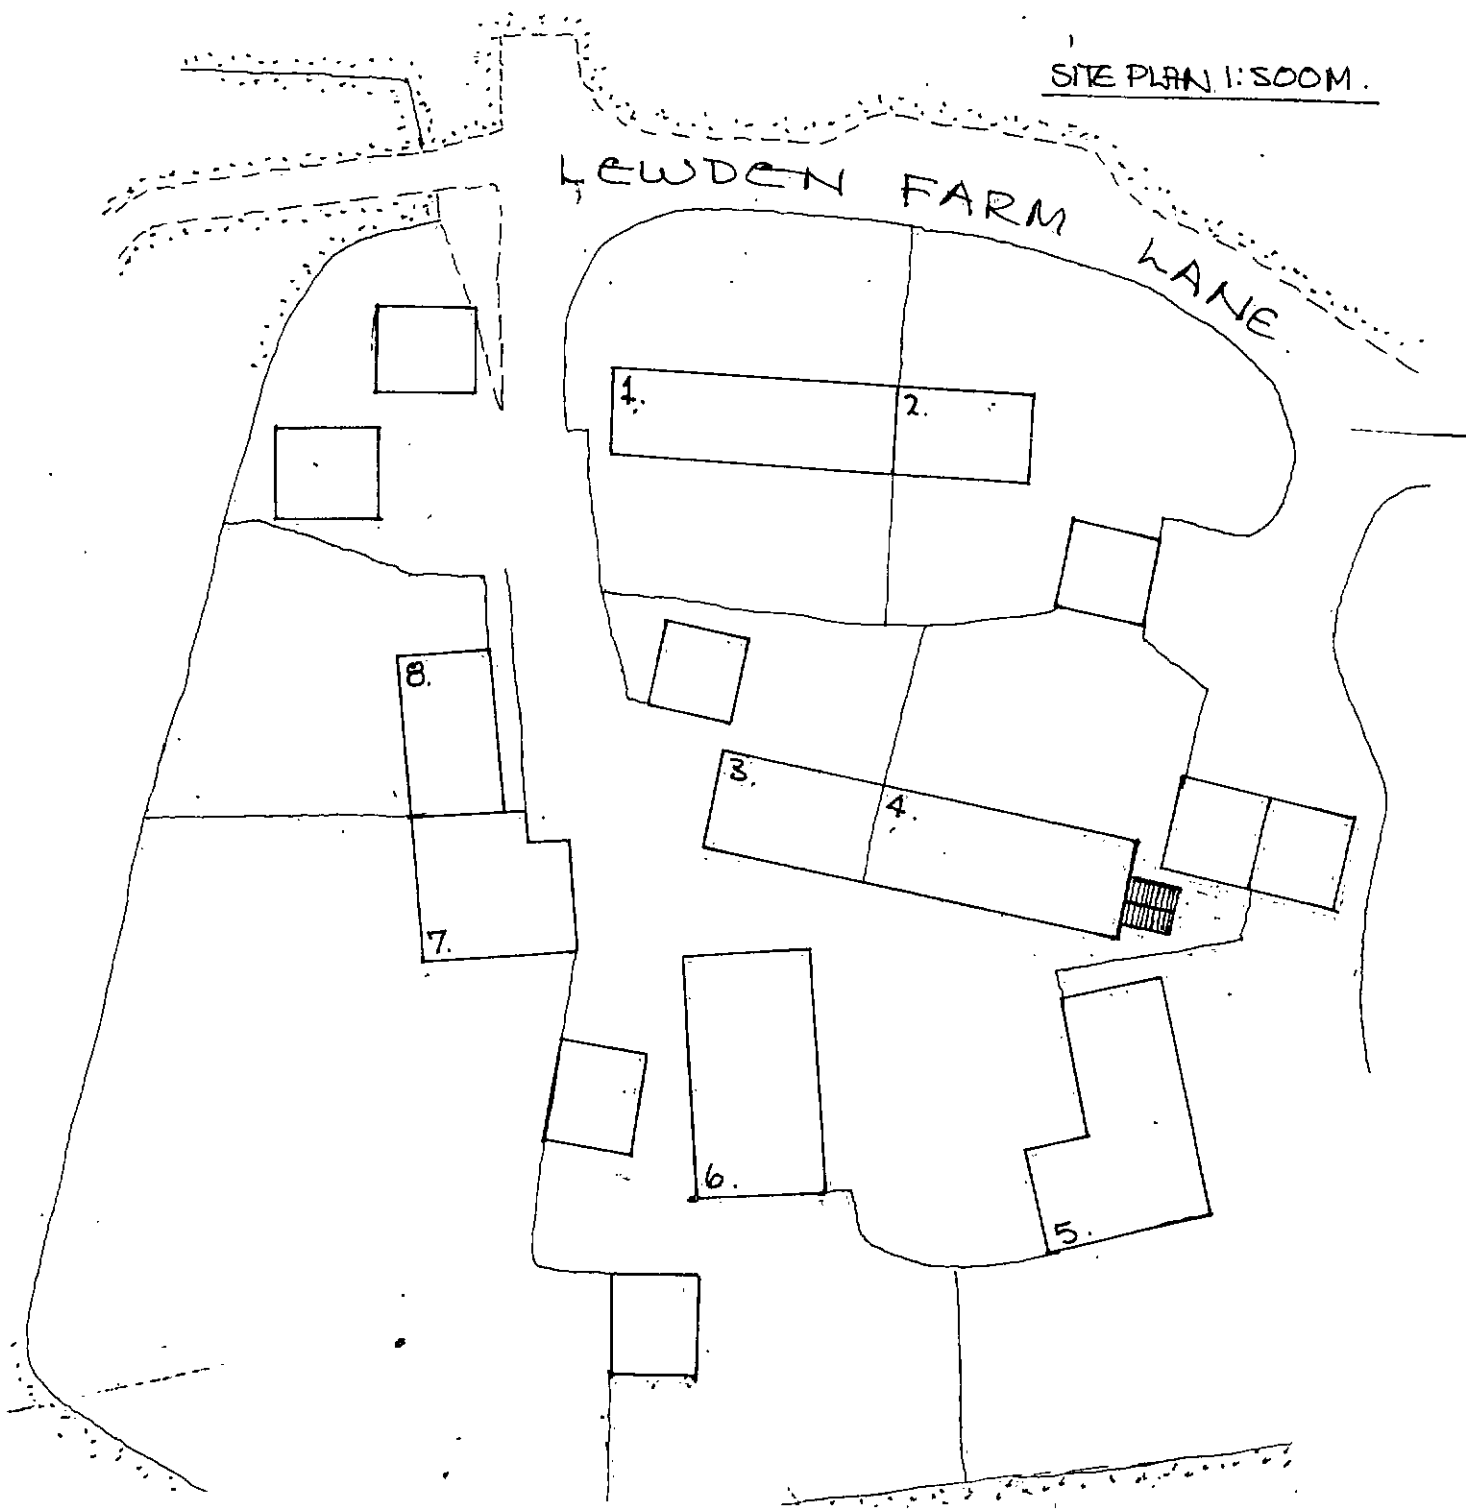


SITE PLAN 1:500M.

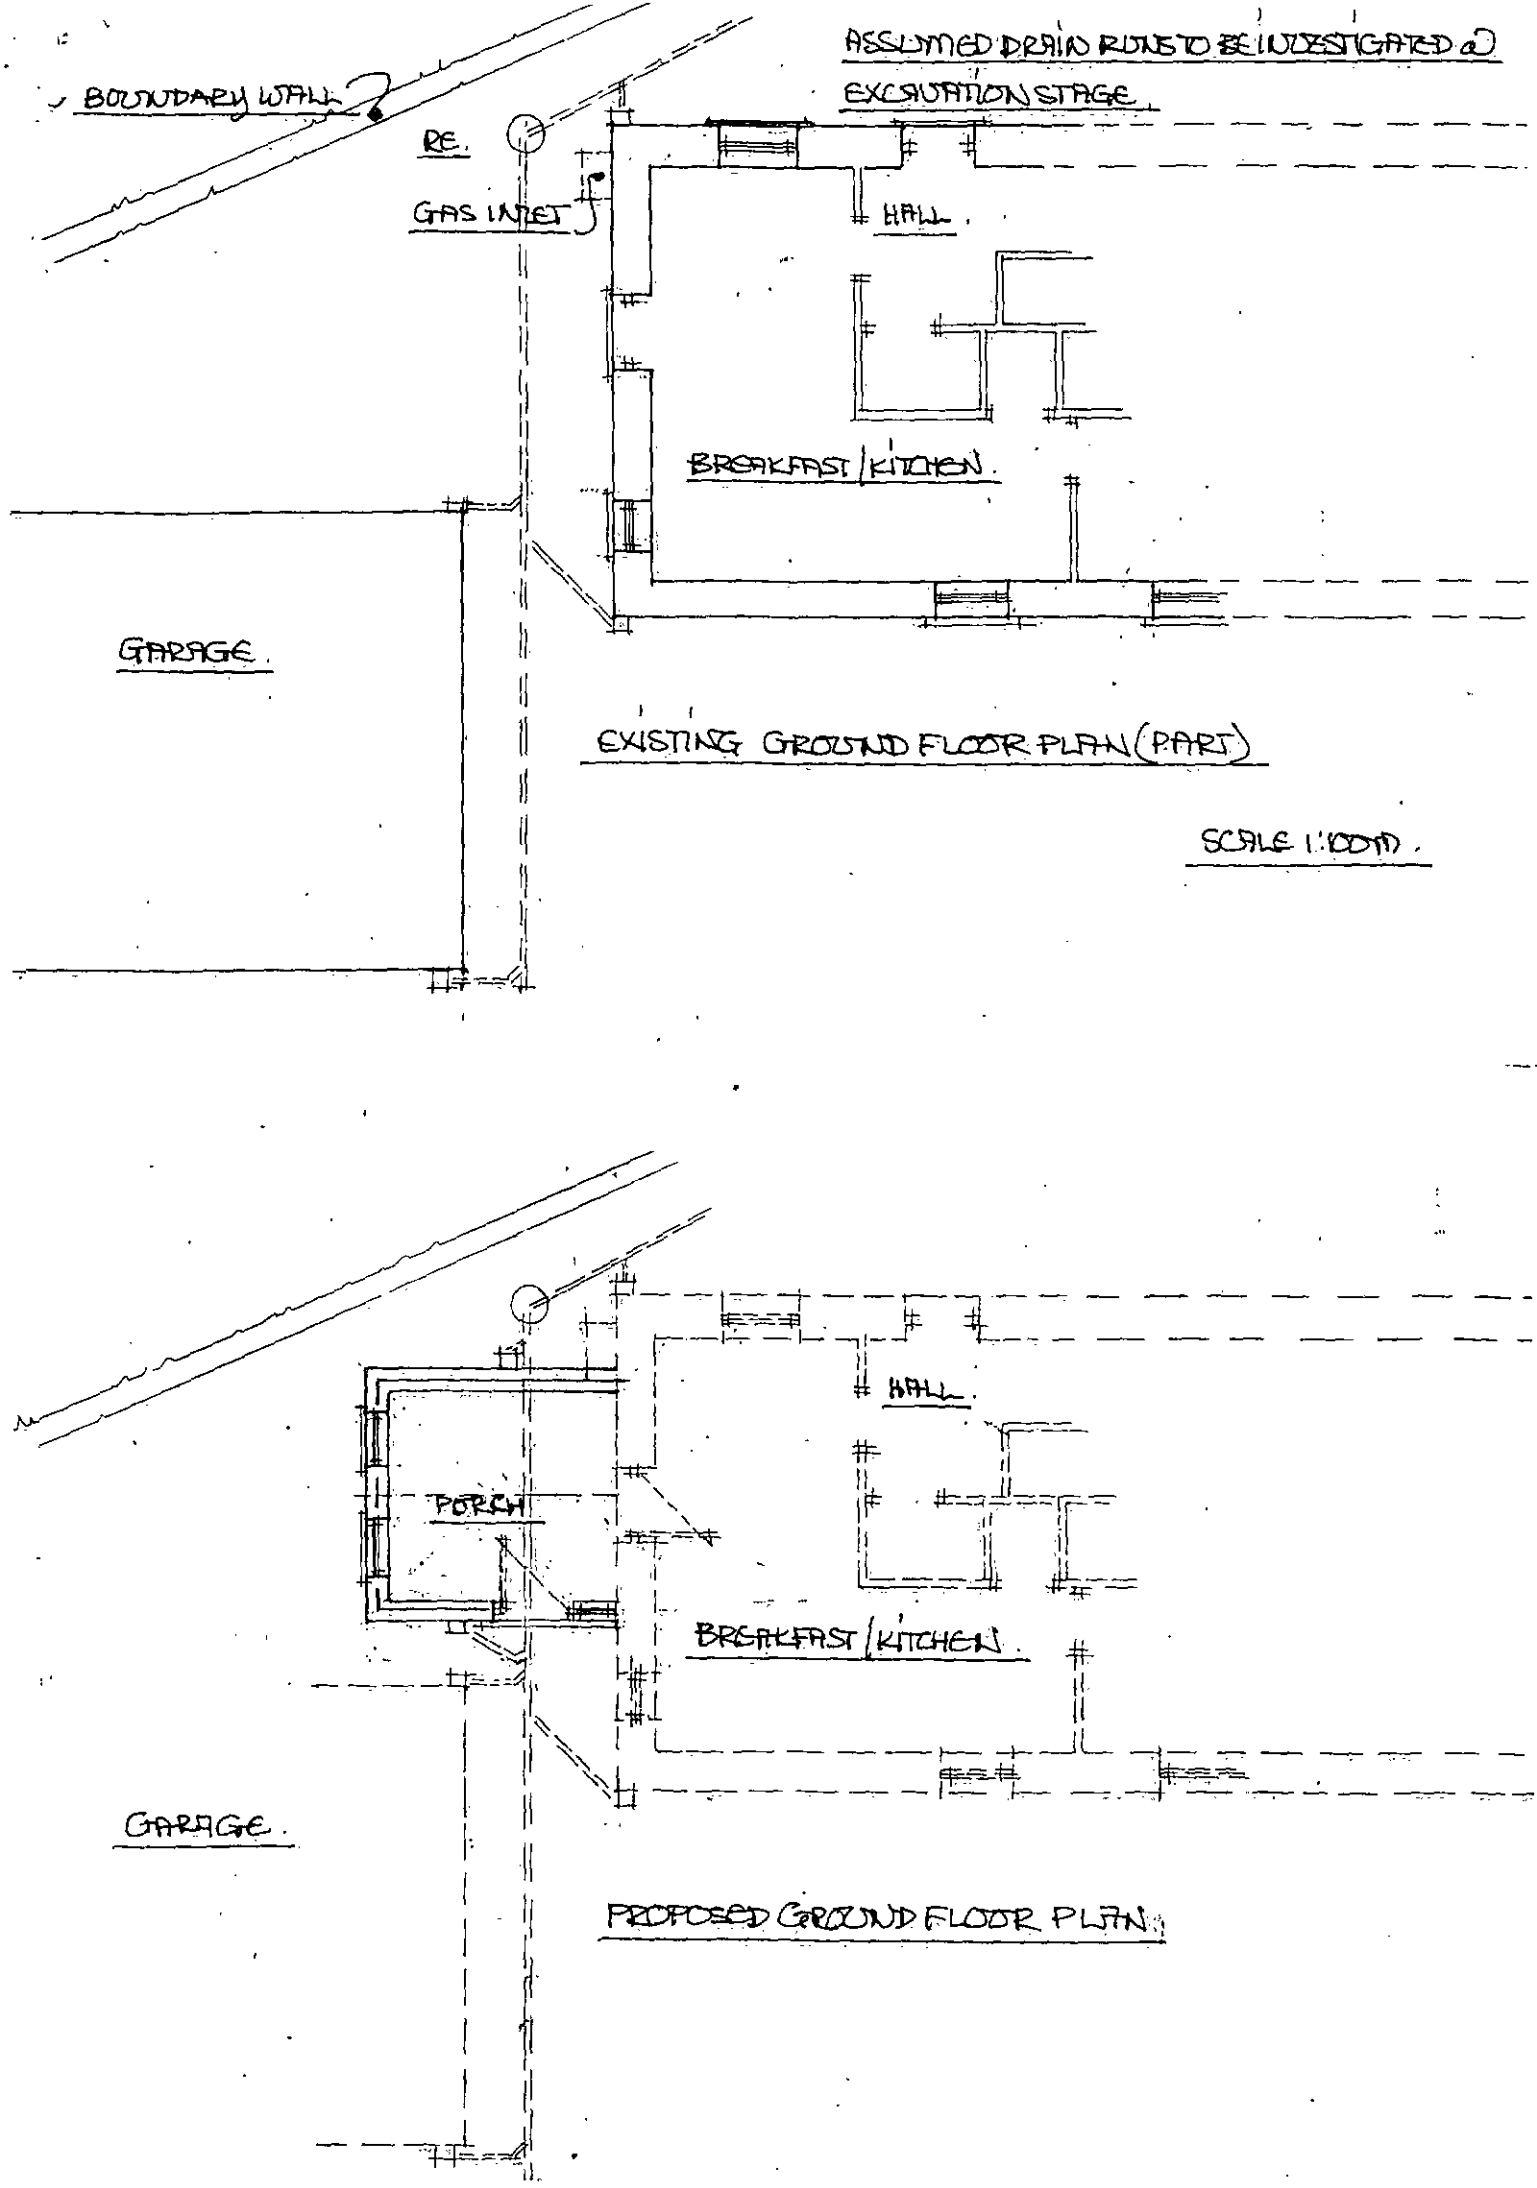



ASSUMED DRAIN RUNS TO BE INVESTIGATED @ EXCAVATION STAGE.
BOUNDARY WALL
RE.
GAS INLET
HALL.
BREAKFAST/KITCHEN.
GARAGE.
EXISTING GROUND FLOOR PLAN (PART)
SCALE 1:100 @ A3.
HALL.
PORCH
BREAKFAST/KITCHEN.
GARAGE.
PROPOSED GROUND FLOOR PLAN.

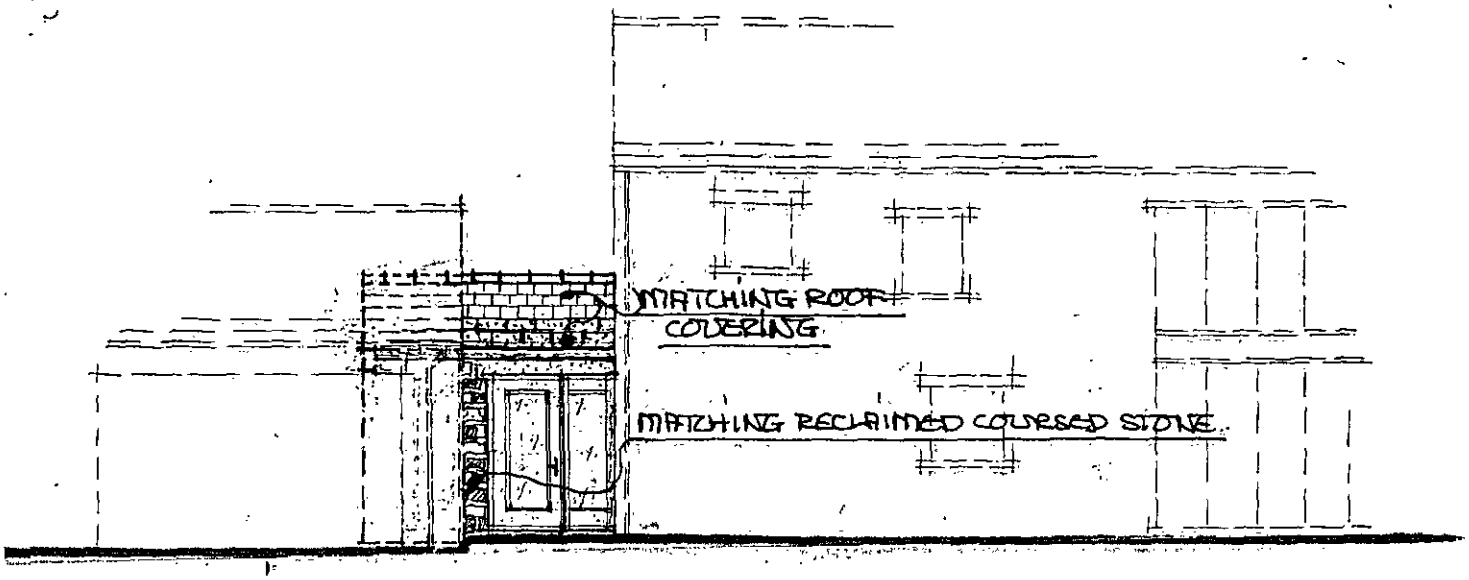

FRONT VIEW


GABLE VIEW.

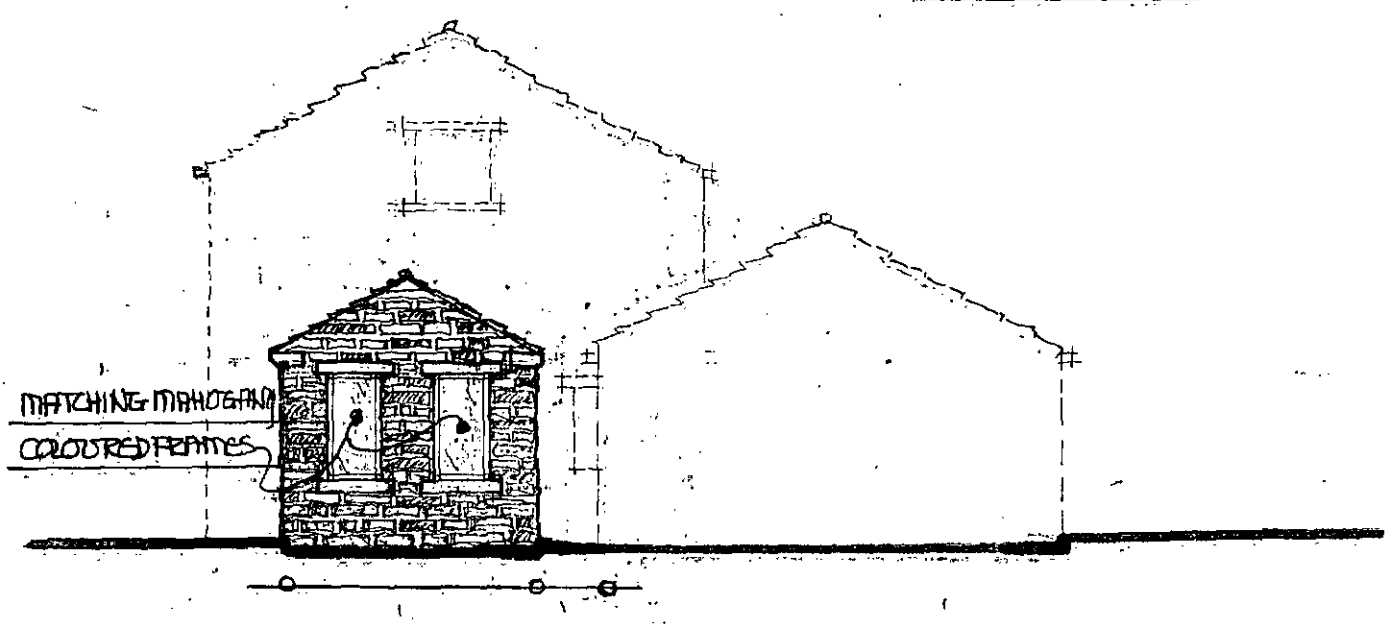

WIDTH TO BE SITE ASSESSED DUE TO GAS INLET + PATHWAYS.

REAR VIEW.


SCALE 1:100 M.

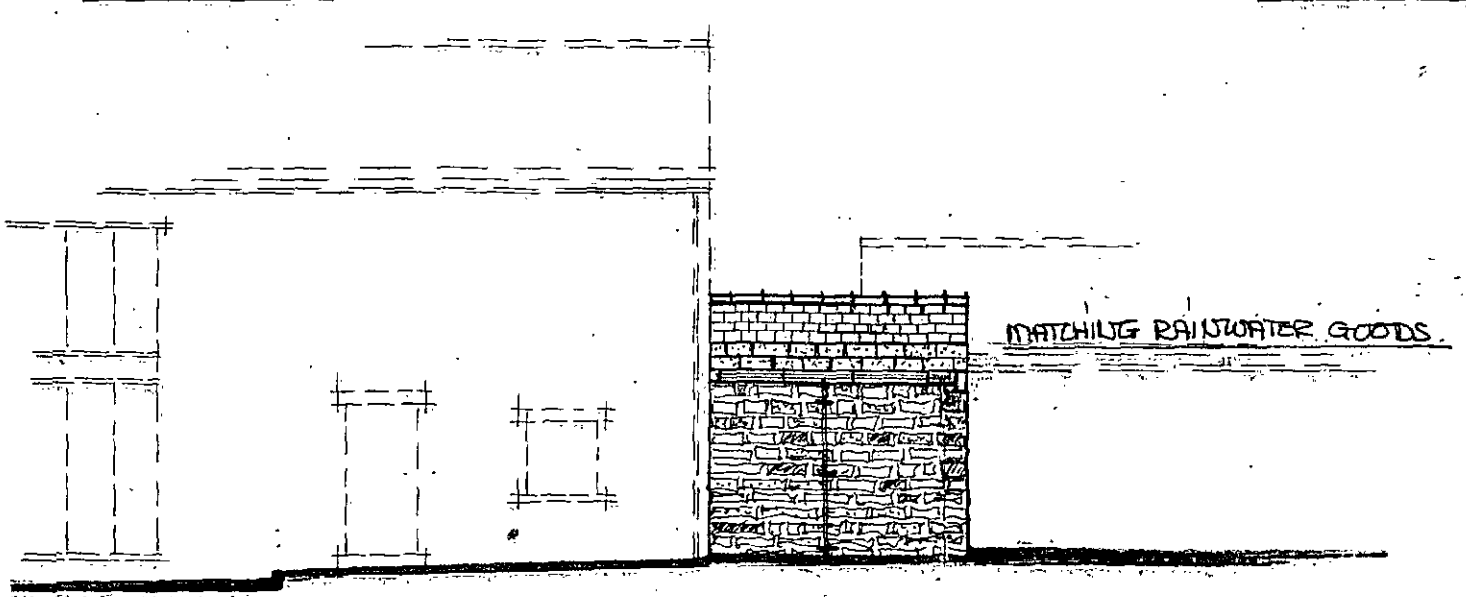

* REVISED 07/05/14 HIP END REPLACED BY GABLE T&CP REQUEST *

SECTION/CONSTRUCTION DETAILS @ 1:50m.

TILES/SLATES TO MATCH EX OVER TANALIZED LATHS + BREATHABLE FELT LAYER 125X50 x 400 c/c RAFTERS - 75MM KINGSPAN KT TO LOWER EDGE BETWEEN RAFTERS + 37½MM UNDER DRAWN. PL. SKIM 125X50 TIES @ TOP EDGE WITH RAFTER RESTRAINT CLIPS TOP + BOTTOM OF EACH RAFTER.

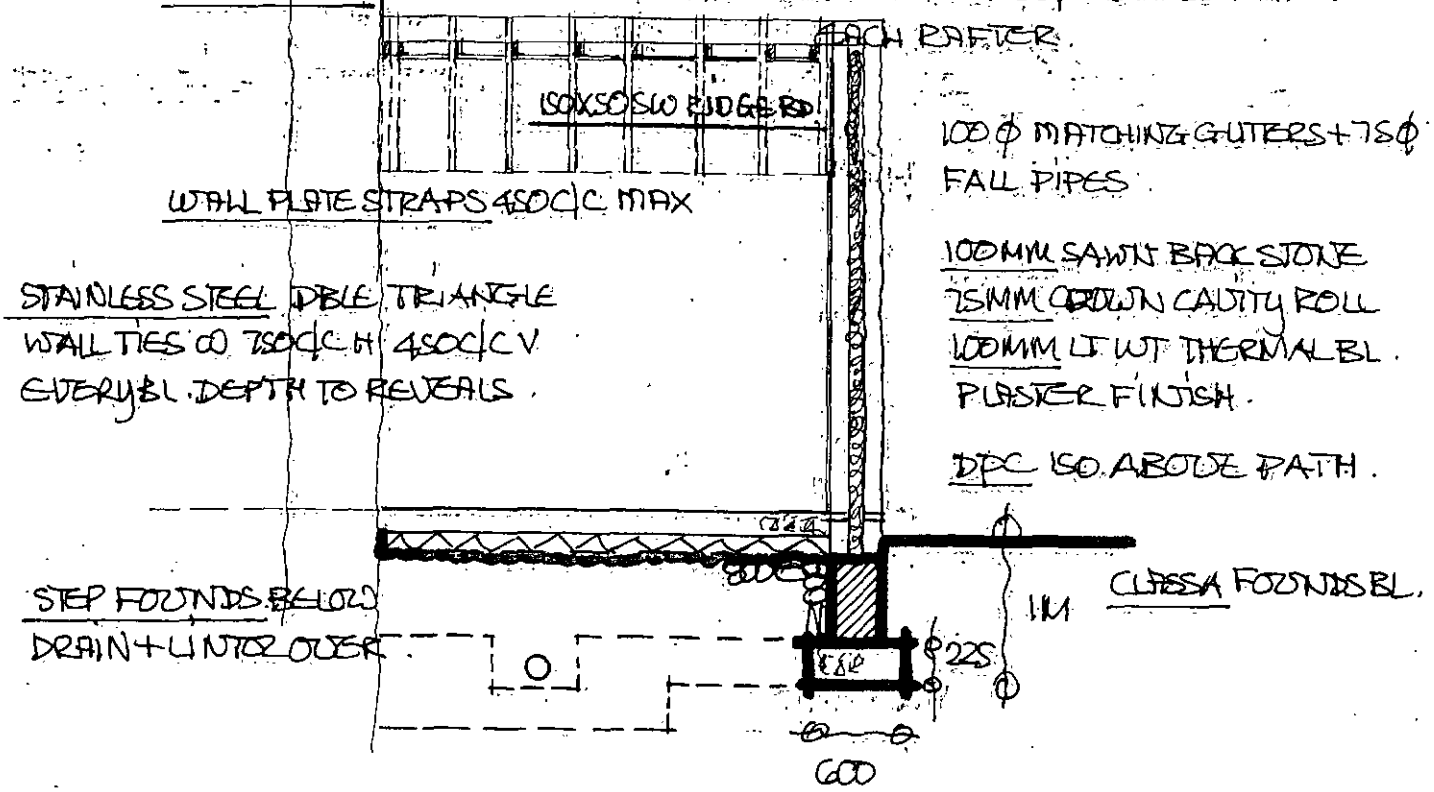

125 FLOAT FINISH CONC. FLOOR LEVEL WITH EX OVER 75MM KINGSPAN KOOLTHERM K3 1200G DPM TAKEN THRO EXT WALLS SAND BLINDING OVER 125MM WELL COMPACT LIMESTONE.

WINDOWS TO MATCH EX 20MM DBLE GLAZE - OPENING LIGHTS TO CLIENTS CHOICE - SAFETY GLAZING TO DOOR + SIDE FRAMES.

LINTOLS FROM CATNIC OR IG RANGE WITH MATCHING STONE EXTERNAL.