


Revision	Date
-	-

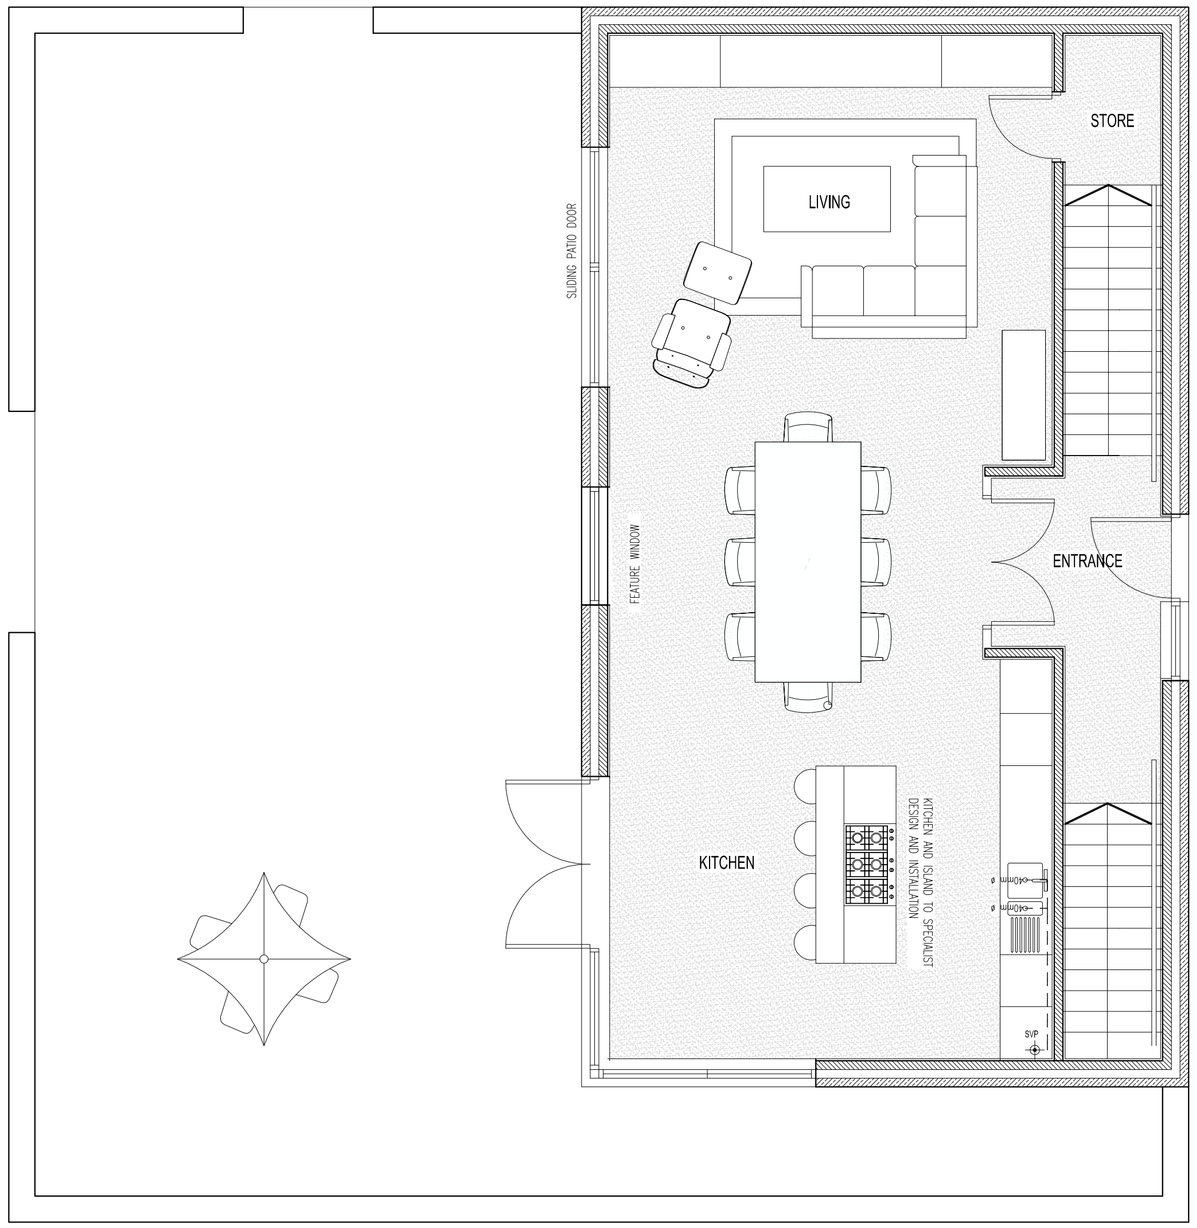

PROPOSED FIRST FLOOR PLAN
SCALE 1.50
AREA - 75sqm

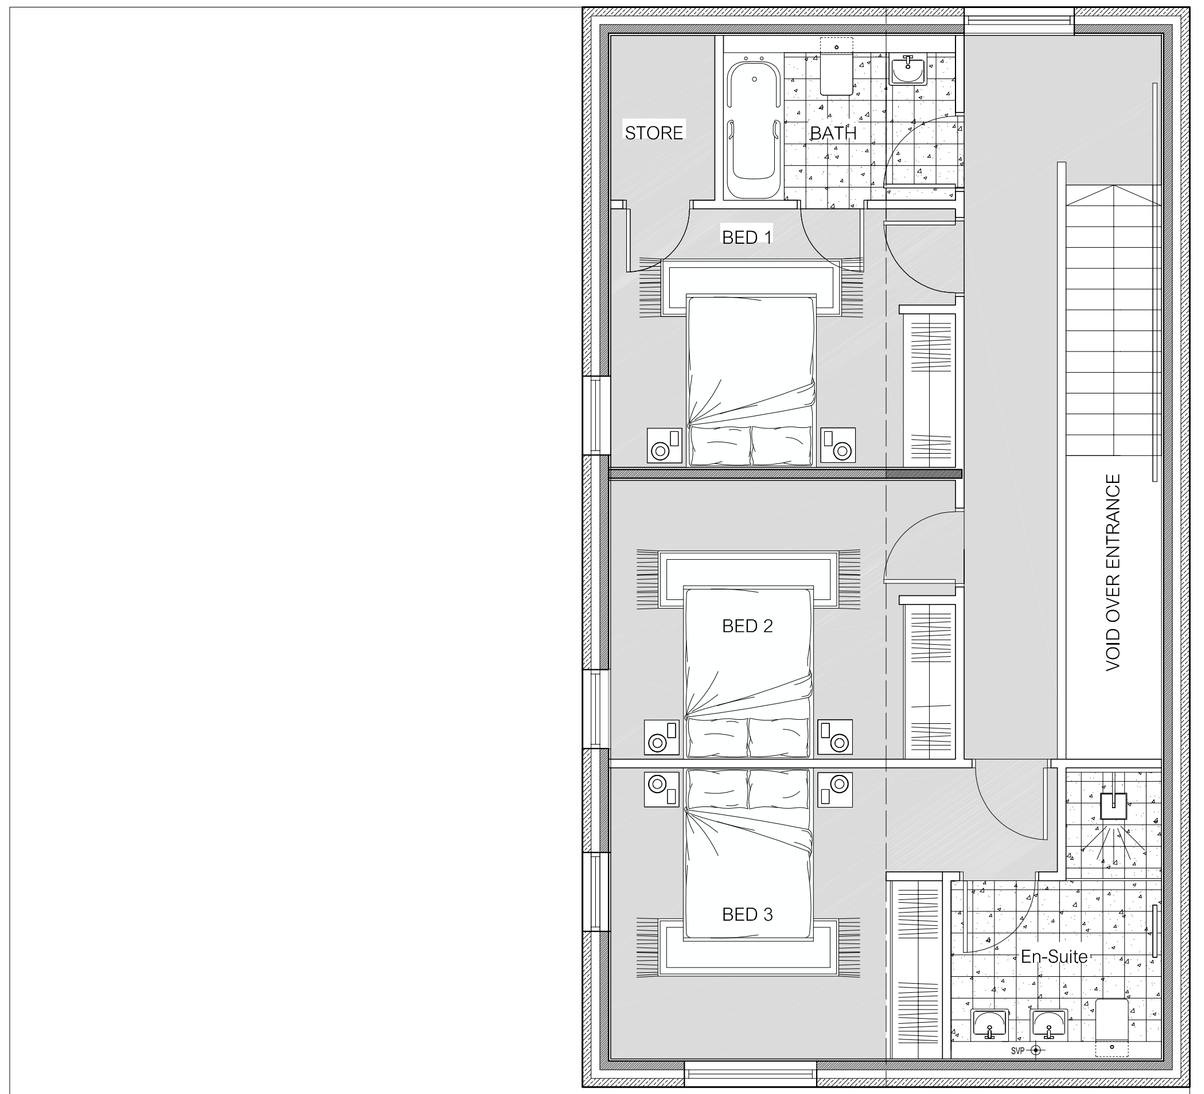

PROPOSED SECOND FLOOR PLAN
SCALE 1.50
AREA - 67sqm

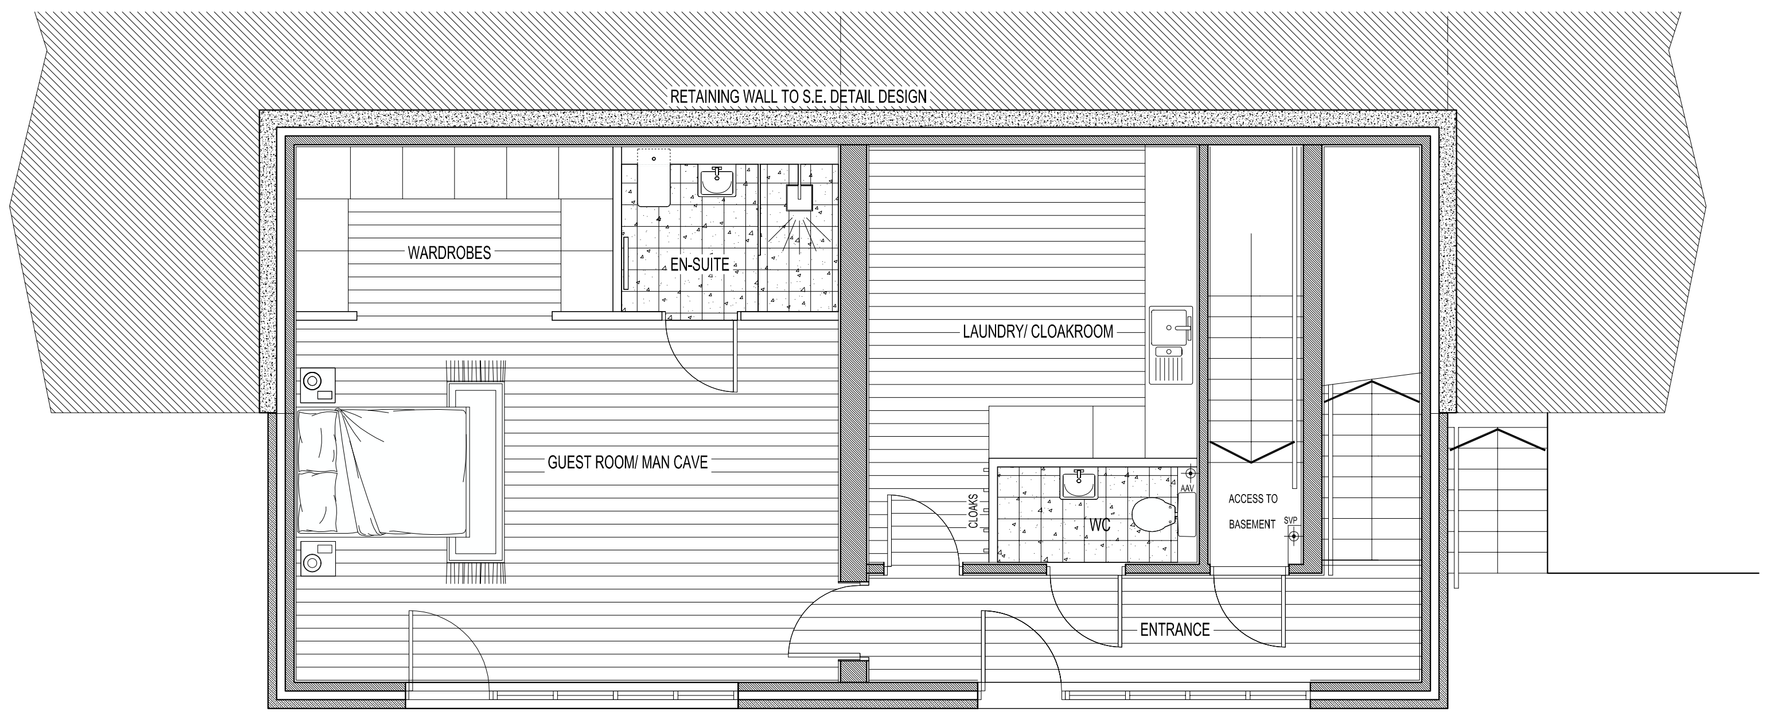

PROPOSED GROUND FLOOR PLAN
SCALE 1.50
AREA - 79sqm

XXXXXXXXXXXX

DRAWN	CHECKED	DATE	SCALE	REVISION
-	-	FEB 2017	1:50 @A1	-

Client	*Mr Sam Cooper*
Job	*Burton Road, Barnsley*
Title	*Proposed GA Plans*
Dwg. No.	*1100-101*

© COPYRIGHT EXISTS ON THE DESIGNS AND INFORMATION SHOWN ON THIS DRAWING.The Contractor must verify all dimensions on site before making shop drawings or commencing work of any kind. No dimensions to be scaled from this drawing. Architect to be notified of any discrepancies in dimensions immediately.