

Drawing No.	Rev No.
MTS001 -002	

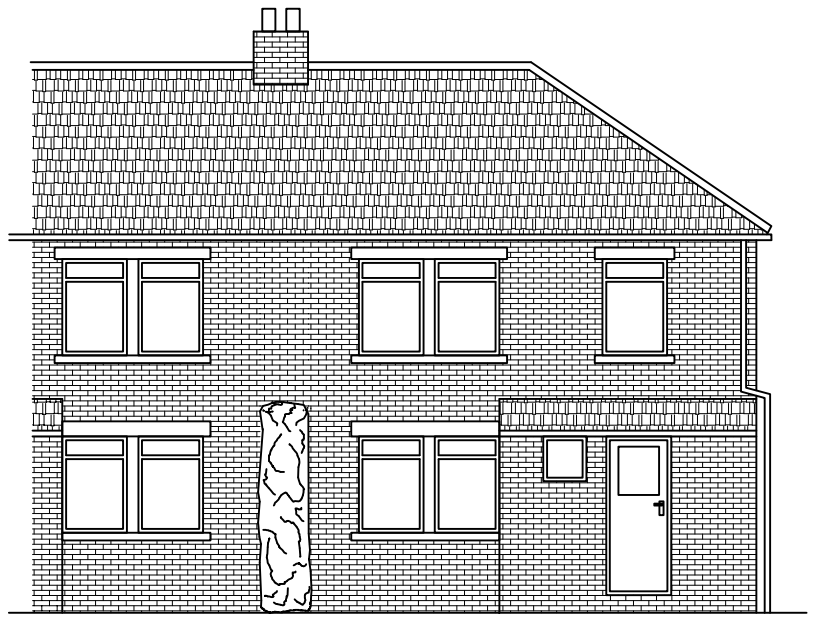

EXISTING REAR ELEVATION
SCALE 1:100 AT A3

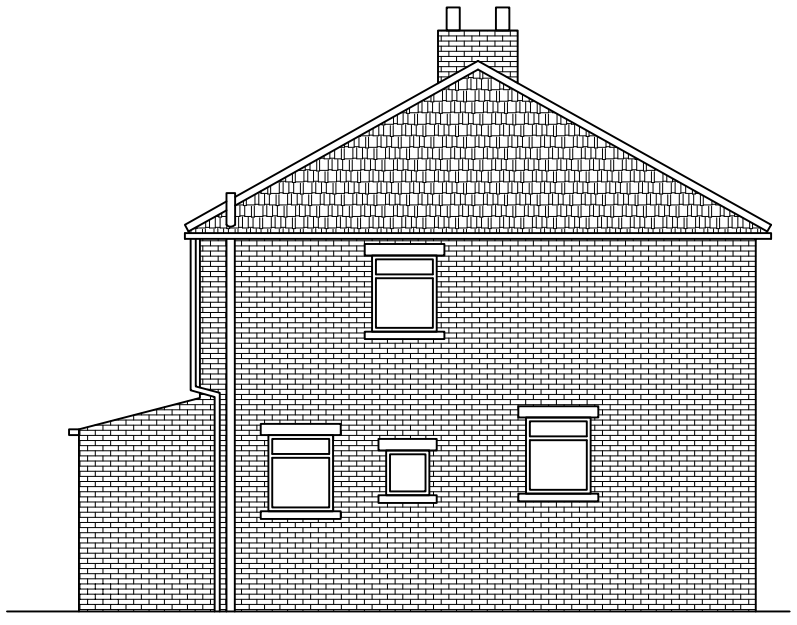

EXISTING END ELEVATION
SCALE 1:100 AT A3

DO NOT SCALE: Contractor to check all dimensions and report any omissions or errors

NOTES

Rev	Description	By	Chk	App	Date

JRB DESIGNS Ltd
166 Churchfield Lane
Darton
Barnsley
S75 5EA
Tel: 01226 383542
Fax: 01226 380078
Mob: 07970 541192
Email: john@jrbdesigns.co.uk

This drawing is copyright. © jrbdesigns Ltd.

Client
MR A SCARGILL

Drawing Title
EXISTING ELEVATIONS

Address
53 PARK AVENUE
PENISTONE
SHEFFIELD
S36

Project Title:
PROPOSED SINGLE STOREY REAR EXTENSION

Purpose of Issue:
PLANNING

Drawing Status
FIRST ISSUE

Scale at A3	Drawn By	Date	
AS SHOWN	JRB	09/09/2009	
Checked By	Date	Approved By	Date
TS	09/09/2009	TS	09/09/2009
Project No.	Drawing No.		Revision
MTS001	002		-

APPROVAL [X] INFORMATION [ ] TENDER [ ] CONTRACT [ ] CONSTRUCTION [ ]