
No proposed works to this floor

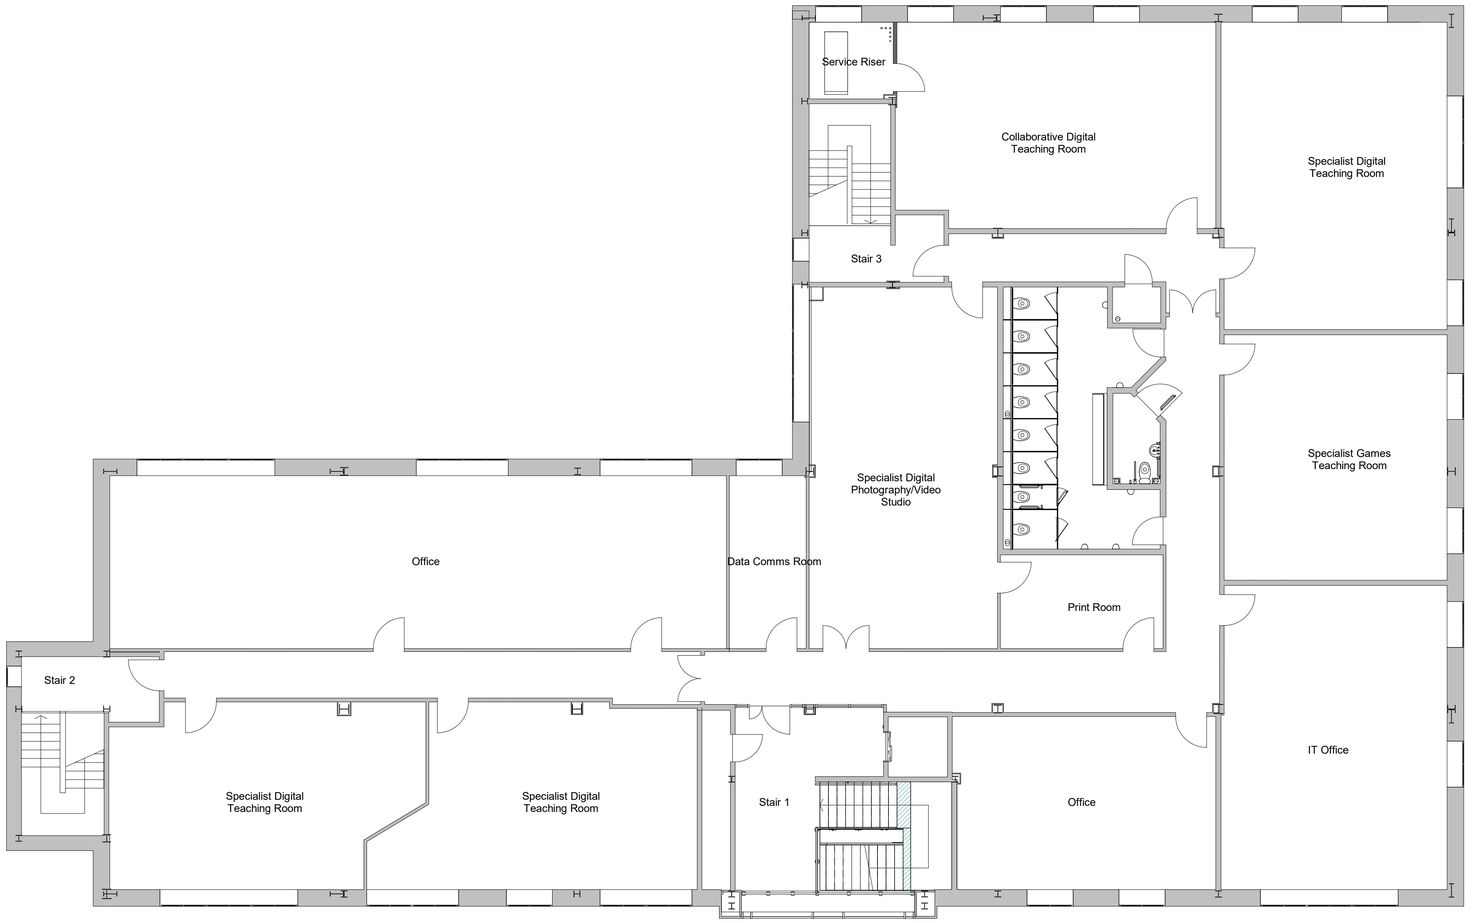

1:100 0 2 4 6 8 10 m

Rev	Date	Description	By	Chk

Planning

darntonB3 ARCHITECTURE

LEEDS

X11$aegl3.syw1© src@Vjwesr3.eg© src@VjwesrPW69$HY
Xip@5=;;8<5445ffffff{{2hex:xrf72msq

CLIENT
Barnsley College

PROJECT
Incubator Hub

TITLE
Existing Third Floor Plan

CREATION DATE	SCALE @ A1	DRN	CHK	STATUS
October 2020	1 : 100	CJS	TH	S0

SHEET NO.
14526 - DB3 - B01 - 03 - DR - A - 20005

REVISION

PROJECT NO/ORIGINATOR/ZONE/LEVEL/TYPE/ROLE/NUMBER

© COPYRIGHT - ALL RIGHTS RESERVED.
THIS DRAWING MUST BE READ IN CONJUNCTION WITH ALL OTHER RELEVANT DRAWINGS AND INFORMATION.
ANY DISCREPANCIES MUST BE REPORTED TO DARNTONB3 IMMEDIATELY.
THE DRAWING OR INFORMATION MUST NOT BE USED FOR CONSTRUCTION UNLESS EXPRESSLY ISSUED FOR CONSTRUCTION
DO NOT SCALE OFF DRAWINGS, USE DISPLAYED DIMENSIONS.

PLOT DATE %CD%.%CM%.%CY%