

Do not scale from this drawing. Martyn. W. Sagar must be notified immediately should any discrepancies be found. The contractor must check all dimensions on site before construction or manufacture of materials. This drawing or any portion of it may not be reproduced without the consent of Martyn. W. Sagar

## NOTES

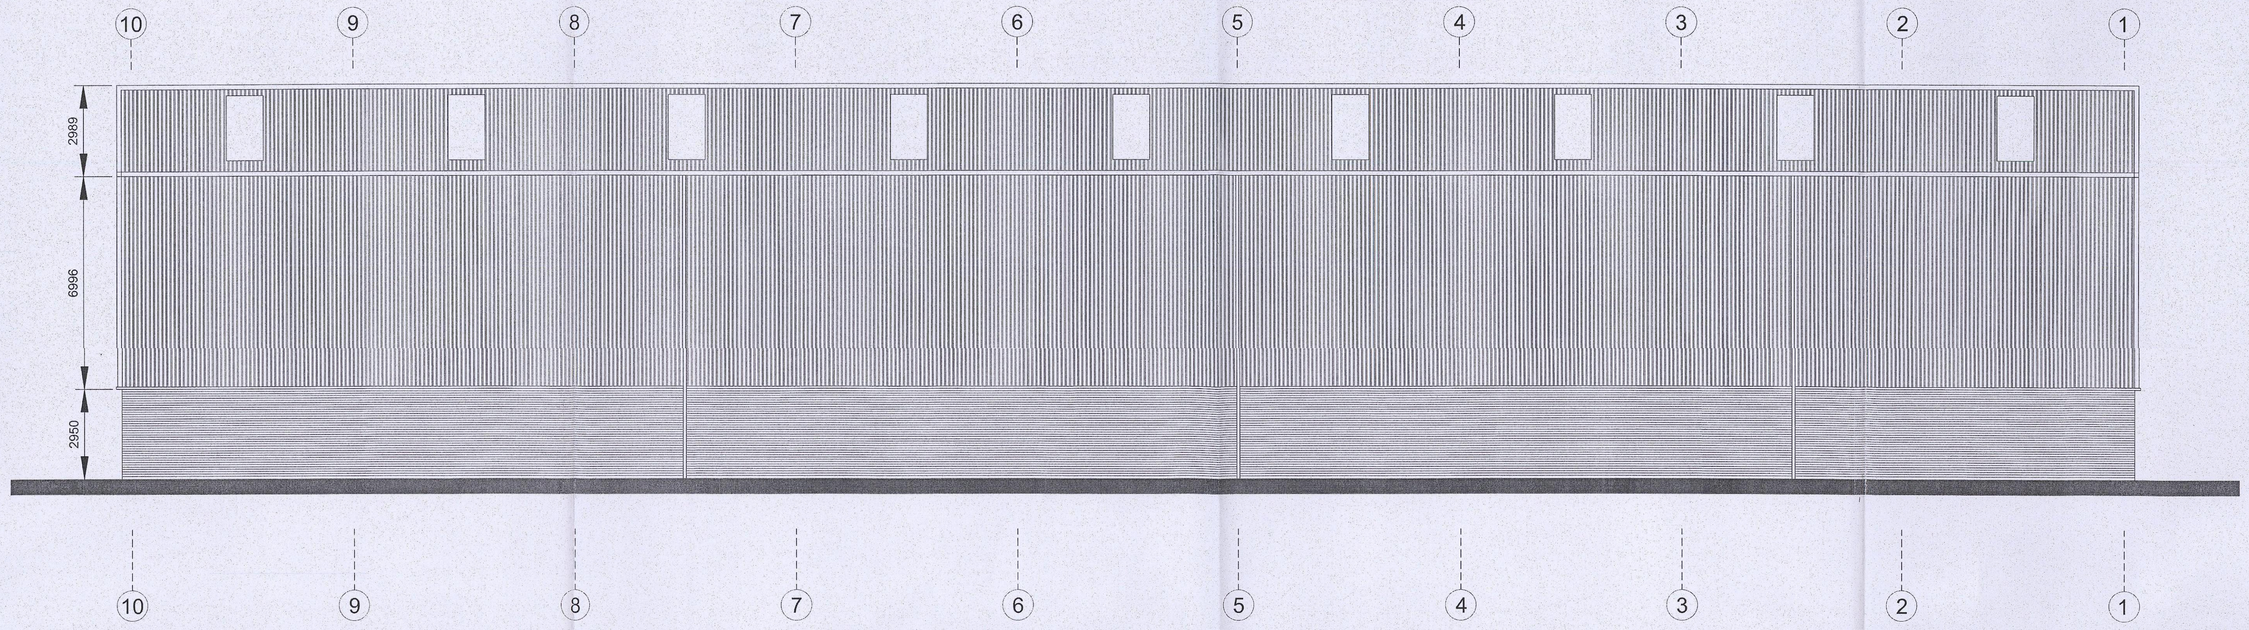


WEST ELEVATION

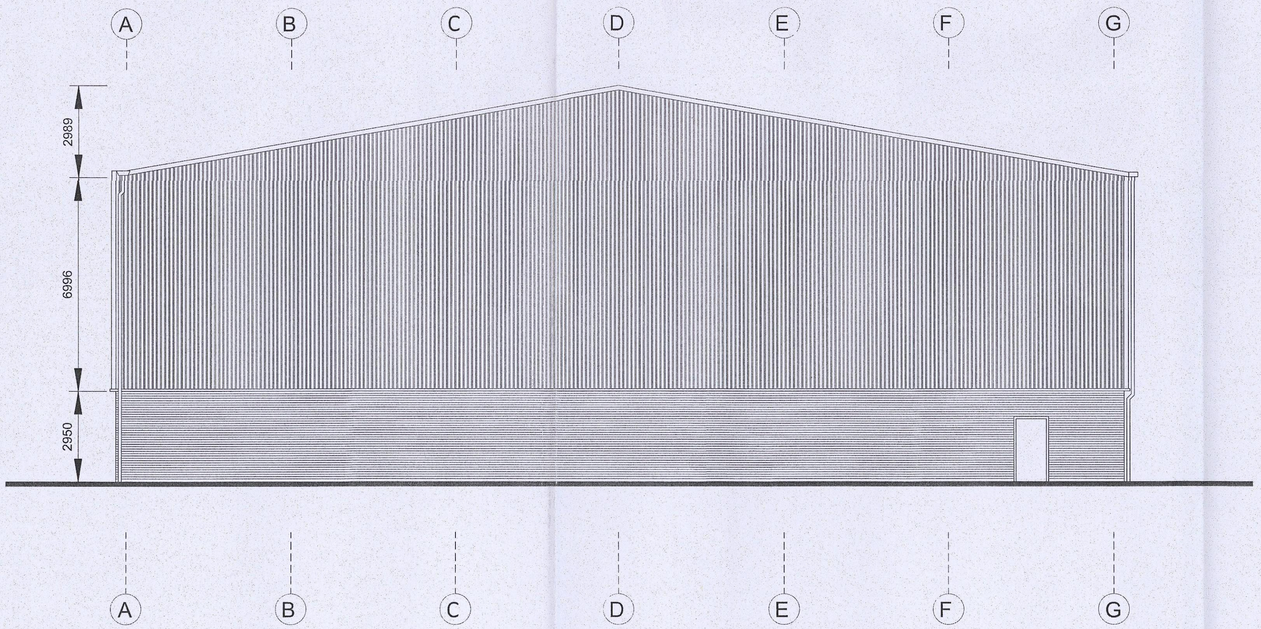


SOUTH ELEVATION

## PLANNING NOTES

WALLS

- RED BRICK CLADDING TO REINFORCED CONCRETE WALL INNNER SKIN TO MATCH ADJACENT BUILDING
- SHEET METAL CLADDING TO MATCH ADJACENT BUILDING
- SHEET METAL CLADDING TRIM TO MATCH ADJACENT BUILDING

ROOF

- SHEET METAL ROOF PANELS TO MATCH ADJACENT BUILDING
- SKY LIGHTS TO MATCH ADJACENT BUILDING

GUTTERS & DOWN PIPES

- METAL PROFILE GUTTERS AND BOX DOWN PIPES TO MATCH ADJACENT BUILDING

DOORS

- METAL SECURITY ROLLER SHUTTER DOOR TO MATCH ADJACENT BUILDING
- PAINTED METAL PEDESTRIAN SECURITY FIRE EXIT DOORS TO MATCH ADJACENT BUILDING

## PLANNING

| Rev | Description | Date | By | App'd |
|---|---|---|---|---|

**Martyn. W. Sagar**
Chartered Civil Engineer

B.SC., C.Eng., M.I.C.E., M.C.I.M., D.M.S., M.B.A., M.I.H.T.

Croft End
Cooper Lane
Hoylandswaine
Sheffield
South Yorkshire, S36 7JE

t: 01226 792 957

e: sagar@s367je.fsnet.co.uk

Client
Aluminium Recycling Ltd

Project
New Industrial Unit to Boulder Bridge Lane, Carlton, Barnsley


Drawing title
Proposed Elevations

| Drawn by | | Date | App'd |
|---|---|---|---|
| DMA | | May 12 | - |
| **Drawing no** | **Project no** | **Scale @ A1** | **Rev** |
| PR-04 | 12/199 | 1/100 | - |


© 2012

Do not scale from this drawing. Martyn. W. Sagar must be notified immediately should any discrepancies be found. The contractor must check all dimensions on site before construction or manufacture of materials. This drawing or any portion of it may not be reproduced without the consent of Martyn. W. Sagar

## NOTES

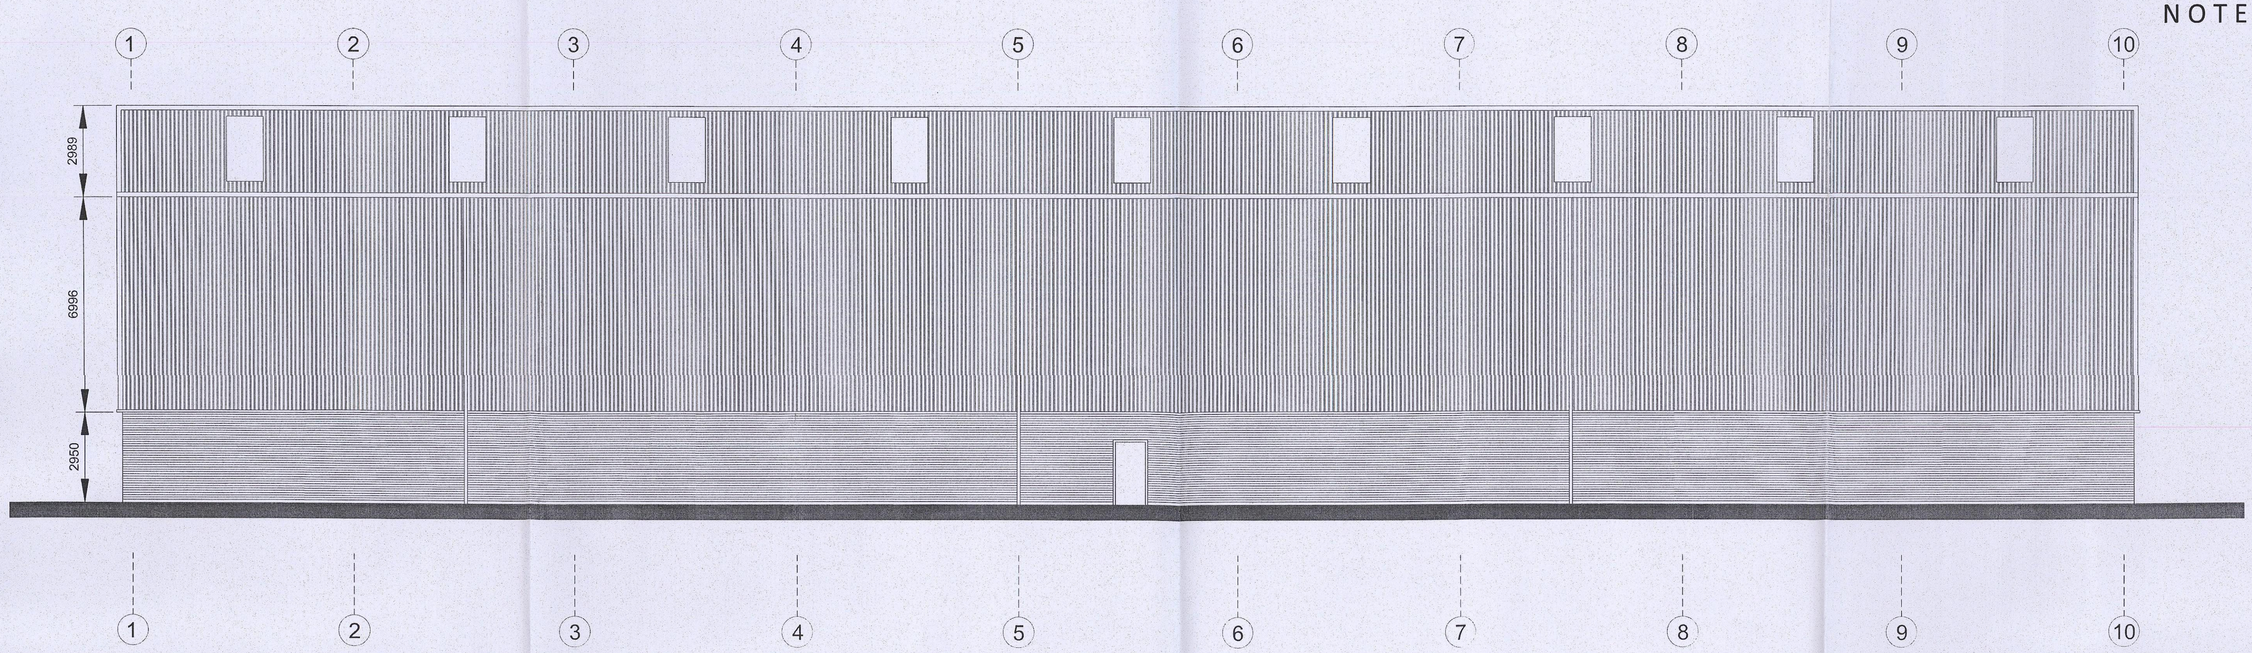


EAST ELEVATION

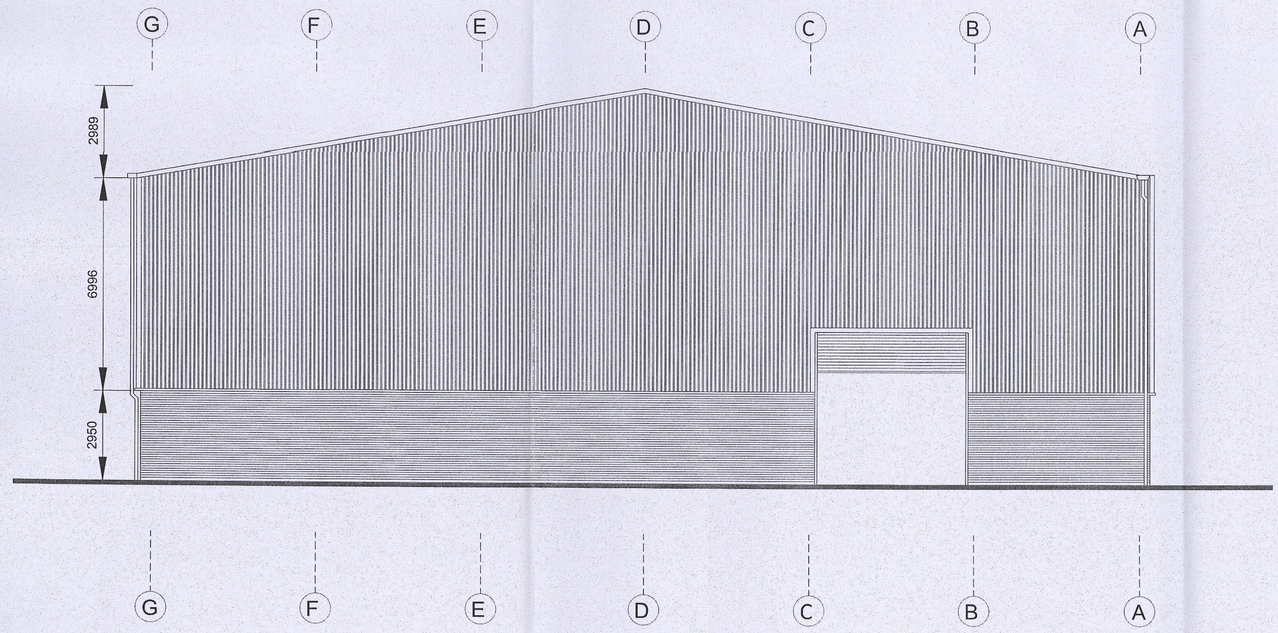


NORTH ELEVATION

## PLANNING NOTES

WALLS

- RED BRICK CLADDING TO REINFORCED CONCRETE WALL INNNER SKIN TO MATCH ADJACENT BUILDING
- SHEET METAL CLADDING TO MATCH ADJACENT BUILDING
- SHEET METAL CLADDING TRIM TO MATCH ADJACENT BUILDING

ROOF

- SHEET METAL ROOF PANELS TO MATCH ADJACENT BUILDING
- SKY LIGHTS TO MATCH ADJACENT BUILDING

GUTTERS & DOWN PIPES

- METAL PROFILE GUTTERS AND BOX DOWN PIPES TO MATCH ADJACENT BUILDING

DOORS

- METAL SECURITY ROLLER SHUTTER DOOR TO MATCH ADJACENT BUILDING
- PAINTED METAL PEDESTRIAN SECURITY FIRE EXIT DOORS TO MATCH ADJACENT BUILDING

PLANNING

| Rev | Description | Date | By | App'd |
|---|---|---|---|---|

**Martyn. W. Sagar**
Chartered Civil Engineer

B.SC., C.Eng., M.I.C.E., M.C.I.M., D.M.S., M.B.A., M.I.H.T.

Croft End
Cooper Lane
Hoylandswaine
Sheffield
South Yorkshire, S36 7JE

t: 01226 792 957
e: sagar@s367je.fsnet.co.uk


Client
Aluminium Recycling Ltd

Project
New Industrial Unit to Boulder Bridge Lane, Carlton, Barnsley

Drawing title
Proposed Elevations

| Drawn by | | Date | App'd |
|---|---|---|---|
| DMA | | May 12 | - |
| Drawing no | Project no | Scale @ A1 | Rev |
| PR-03 | 12/199 | 1/100 | - |

© 2012

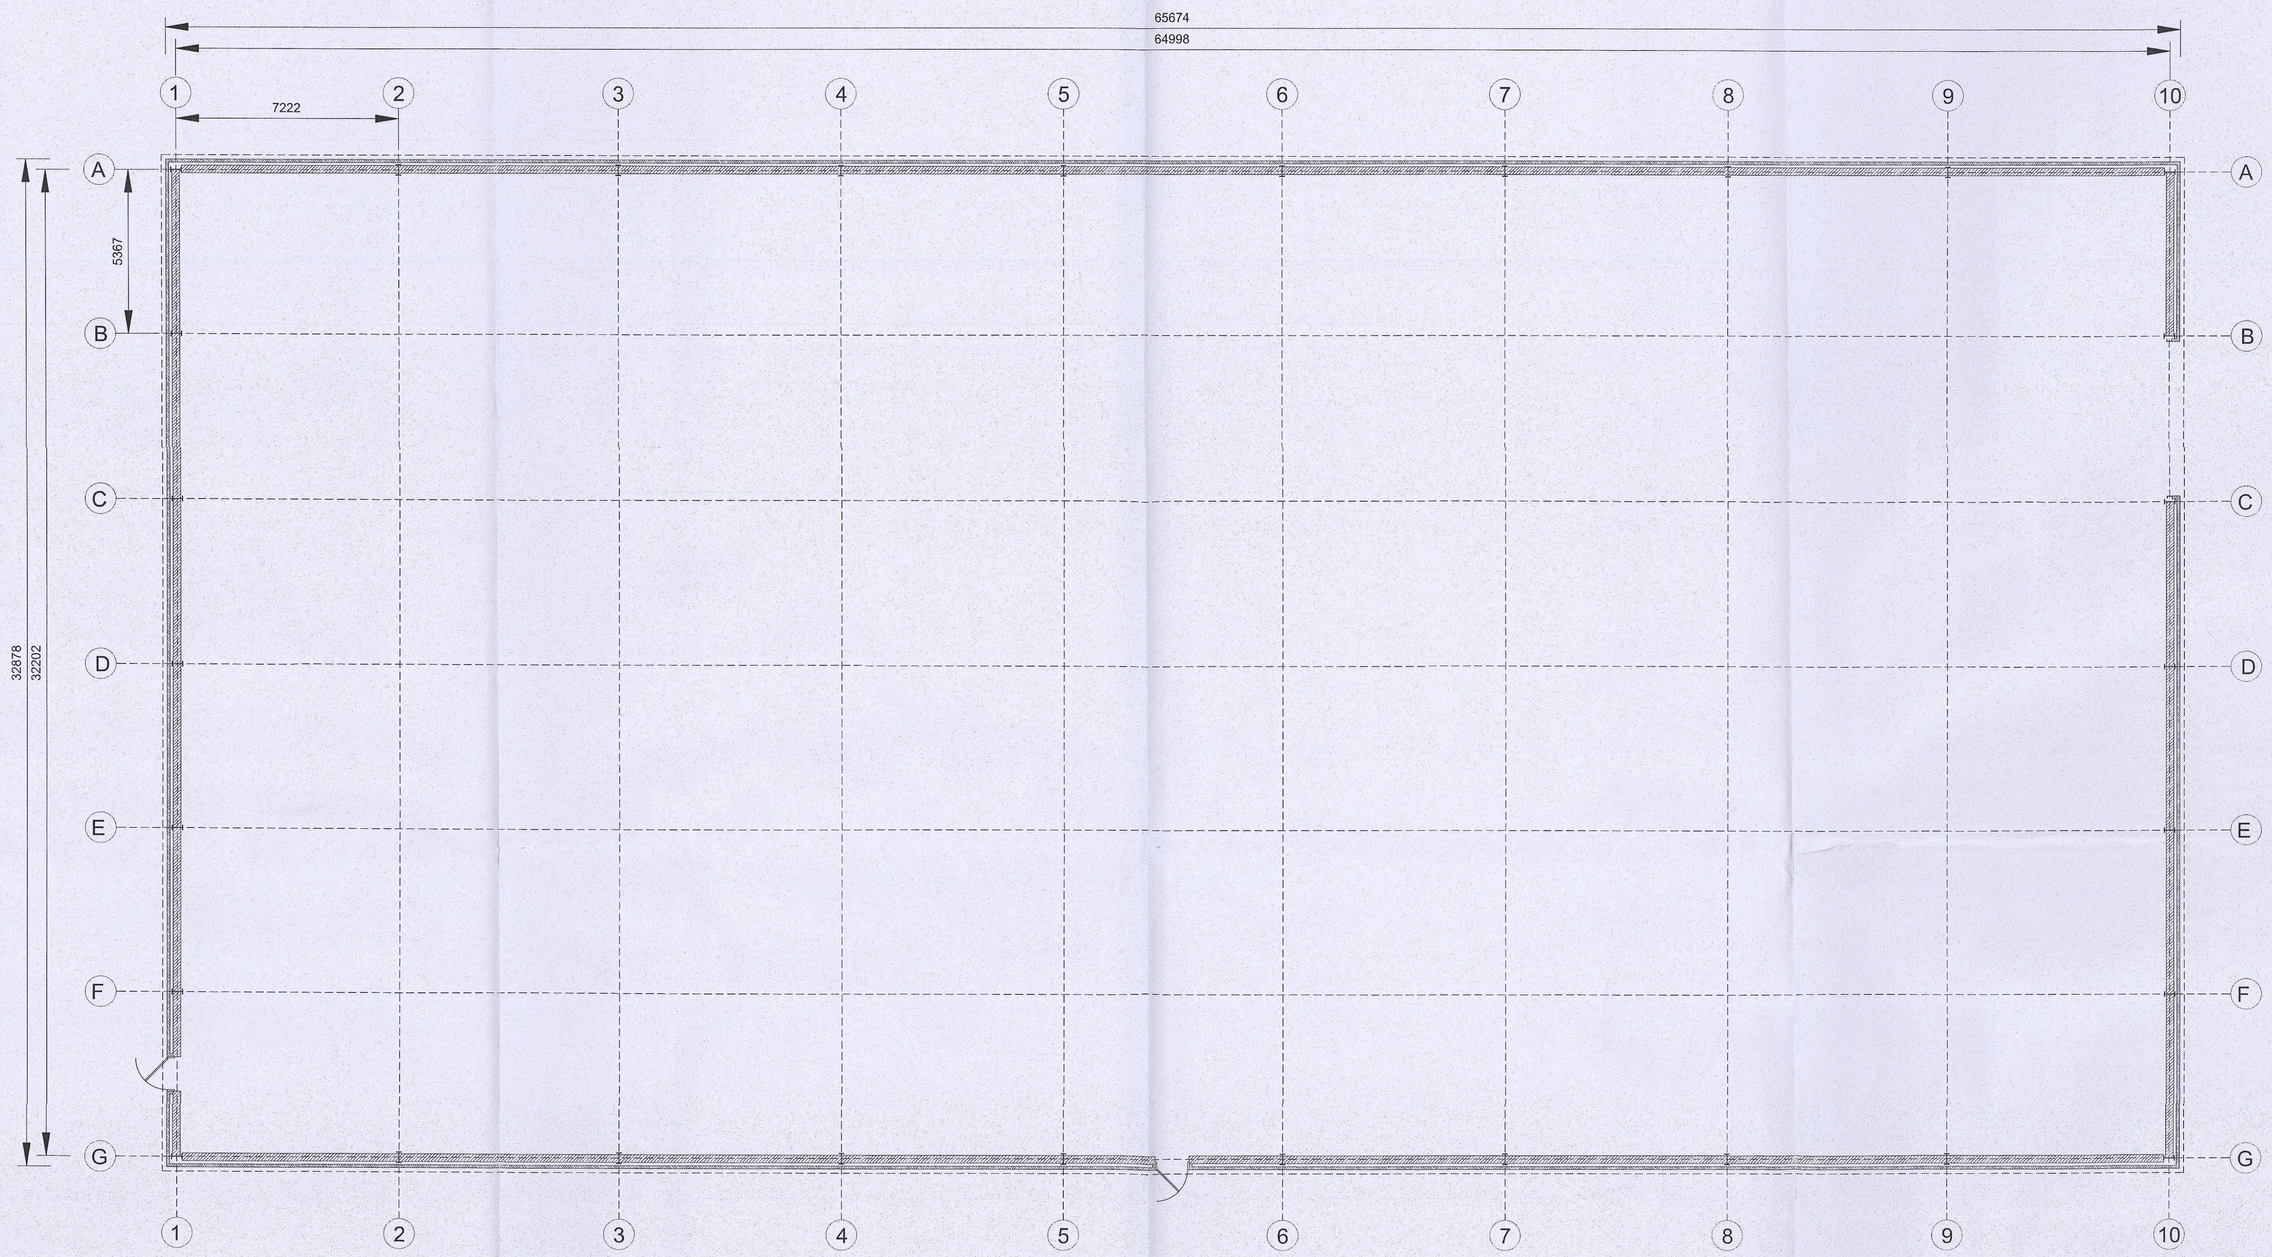


## PLANNING NOTES

WALLS

- RED BRICK CLADDING TO REINFORCED CONCRETE WALL INNNER SKIN TO MATCH ADJACENT BUILDING
- SHEET METAL CLADDING TO MATCH ADJACENT BUILDING
- SHEET METAL CLADDING TRIM TO MATCH ADJACENT BUILDING

ROOF

- SHEET METAL ROOF PANELS TO MATCH ADJACENT BUILDING
- SKY LIGHTS TO MATCH ADJACENT BUILDING

GUTTERS & DOWN PIPES

- METAL PROFILE GUTTERS AND BOX DOWN PIPES TO MATCH ADJACENT BUILDING

DOORS

- METAL SECURITY ROLLER SHUTTER DOOR TO MATCH ADJACENT BUILDING
- PAINTED METAL PEDESTRIAN SECURITY FIRE EXIT DOORS TO MATCH ADJACENT BUILDING

Do not scale from this drawing. Martyn. W. Sagar must be notified immediately should any discrepancies be found. The contractor must check all dimensions on site before construction or manufacture of materials. This drawing or any portion of it may not be reproduced without the consent of Martyn. W. Sagar

## NOTES

PLANNING

| Rev | Description | Date | By | App'd |
|---|---|---|---|---|

**Martyn. W. Sagar**
Chartered Civil Engineer

B.SC., C.Eng., M.I.C.E., M.C.I.M., D.M.S., M.B.A., M.I.H.T.

Croft End
Cooper Lane
Hoylandswaine
Sheffield
South Yorkshire, S36 7JE

t: 01226 792 957
e: sagar@s367je.fsnet.co.uk

Client
Aluminium Recycling Ltd

Project
New Industrial Unit to Boulder Bridge Lane, Carlton, Barnsley

Drawing title
Proposed Floor Plan

| Drawn by | | Date | App'd |
|---|---|---|---|
| DMA | | May 12 | - |
| **Drawing no** | **Project no** | **Scale @ A1** | **Rev** |
| PR-02 | 12/199 | 1/100 | - |

© 2012

Do not scale from this drawing. Martyn. W. Sagar must be notified immediately should any discrepancies be found. The contractor must check all dimensions on site before construction or manufacture of materials. This drawing or any portion of it may not be reproduced without the consent of Martyn. W. Sagar

# NOTES

## PLANNING NOTES

WALLS

- RED BRICK CLADDING TO REINFORCED CONCRETE WALL INNNER SKIN TO MATCH ADJACENT BUILDING
- SHEET METAL CLADDING TO MATCH ADJACENT BUILDING
- SHEET METAL CLADDING TRIM TO MATCH ADJACENT BUILDING

ROOF


- SHEET METAL ROOF PANELS TO MATCH ADJACENT BUILDING
- SKY LIGHTS TO MATCH ADJACENT BUILDING

GUTTERS & DOWN PIPES

- METAL PROFILE GUTTERS AND BOX DOWN PIPES TO MATCH ADJACENT BUILDING

DOORS

- METAL SECURITY ROLLER SHUTTER DOOR TO MATCH ADJACENT BUILDING
- PAINTED METAL PEDESTRIAN SECURITY FIRE EXIT DOORS TO MATCH ADJACENT BUILDING

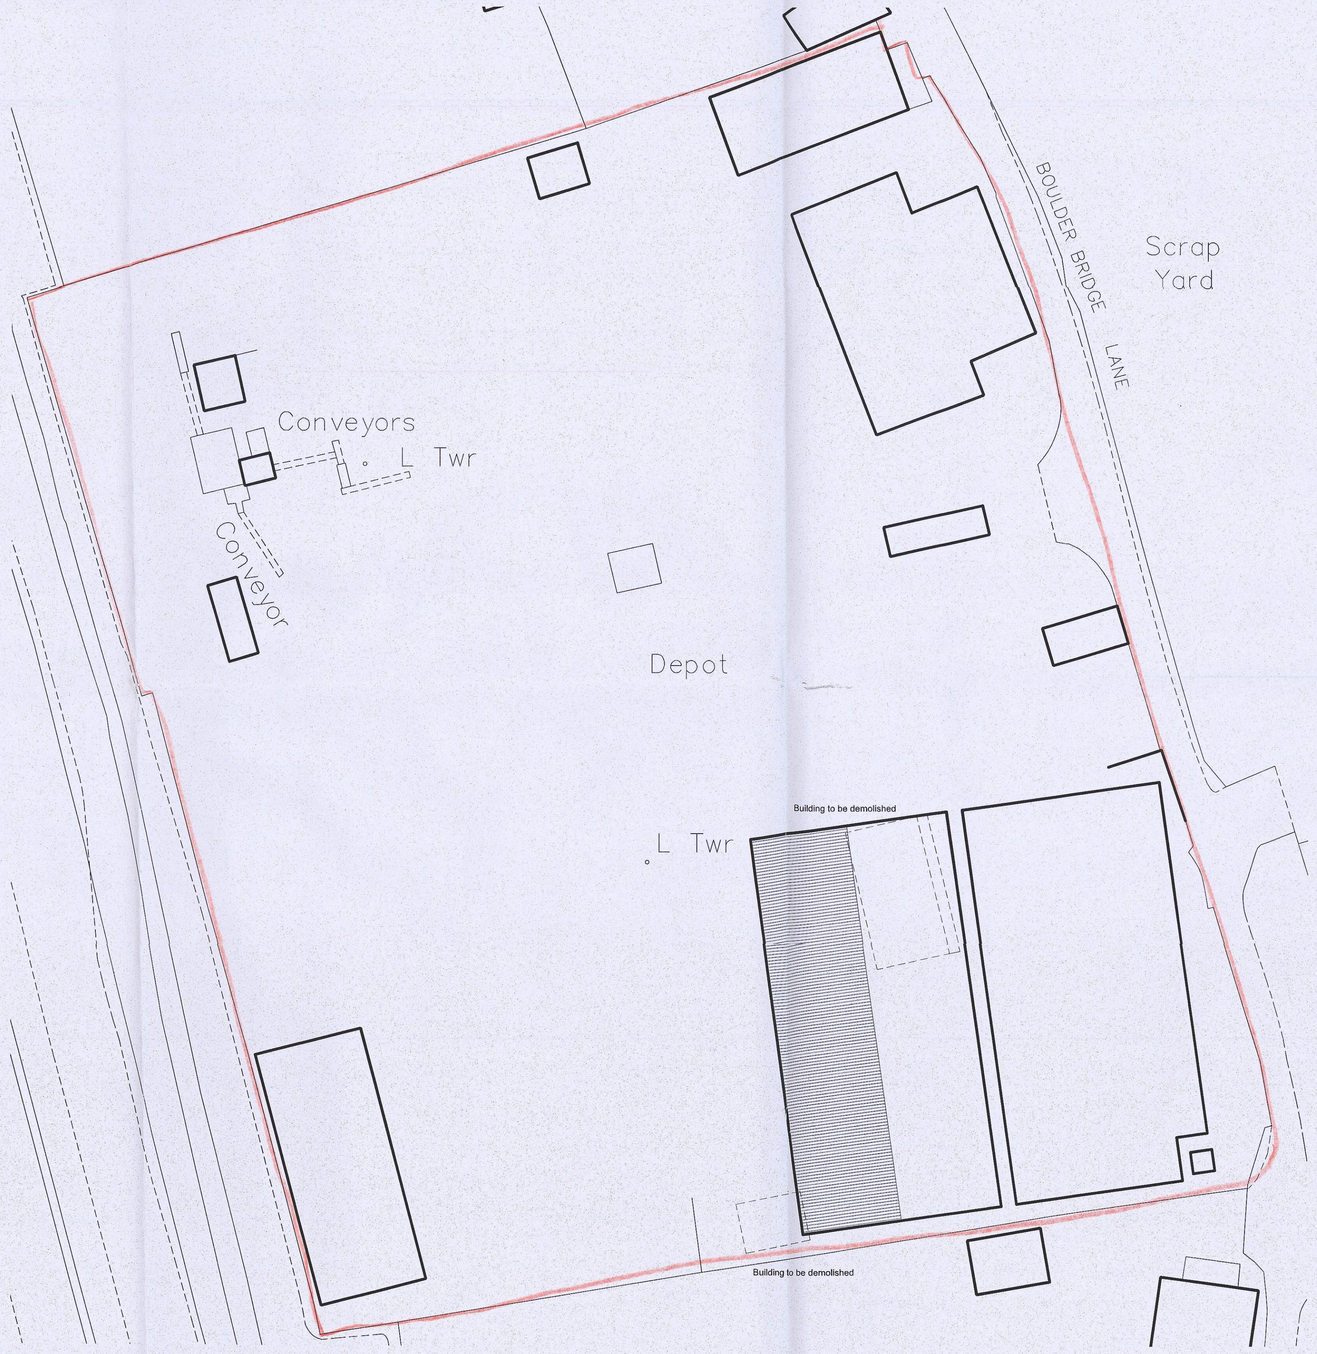


PROPOSED SITE PLAN
1/500

PLANNING

| Rev | Description | Date | By | App'd |
|---|---|---|---|---|

**Martyn. W. Sagar**
Chartered Civil Engineer

B.SC., C.Eng., M.I.C.E., M.C.I.M., D.M.S., M.B.A., M.I.H.T.

Croft End
Cooper Lane
Hoylandswaine
Sheffield
South Yorkshire, S36 7JE

t: 01226 792 957
e: sagar@s367je.fsnet.co.uk


Client
Aluminium Recycling Ltd

Project
New Industrial Unit to Boulder Bridge Lane, Carlton, Barnsley


Drawing title
Proposed Site Plan

| Drawn by | | Date | App'd |
|---|---|---|---|
| DMA | | May 12 | - |
| **Drawing no** | **Project no** | **Scale @ A1** | **Rev** |
| PR-01 | 12/199 | As Shown | - |

© 2012

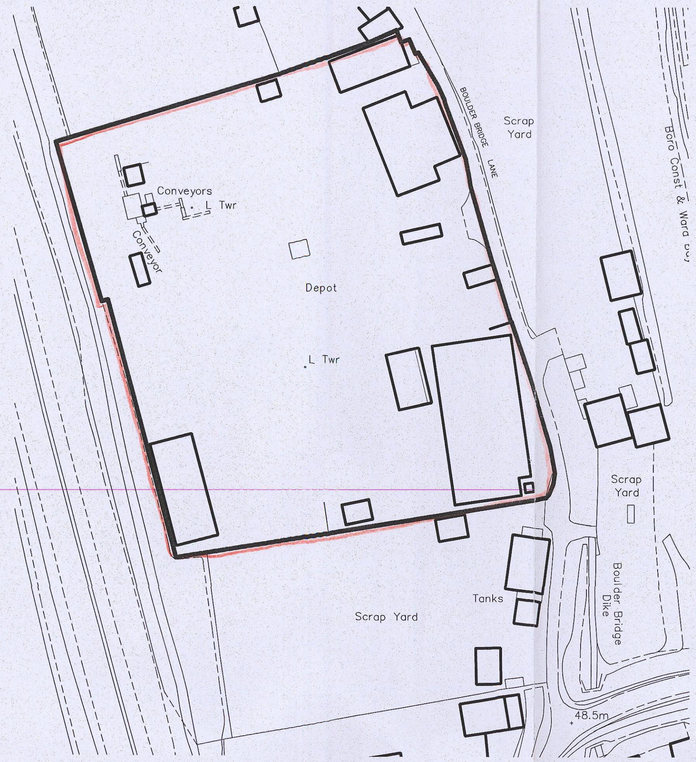


EXISTING LOCATION PLAN
1/1250

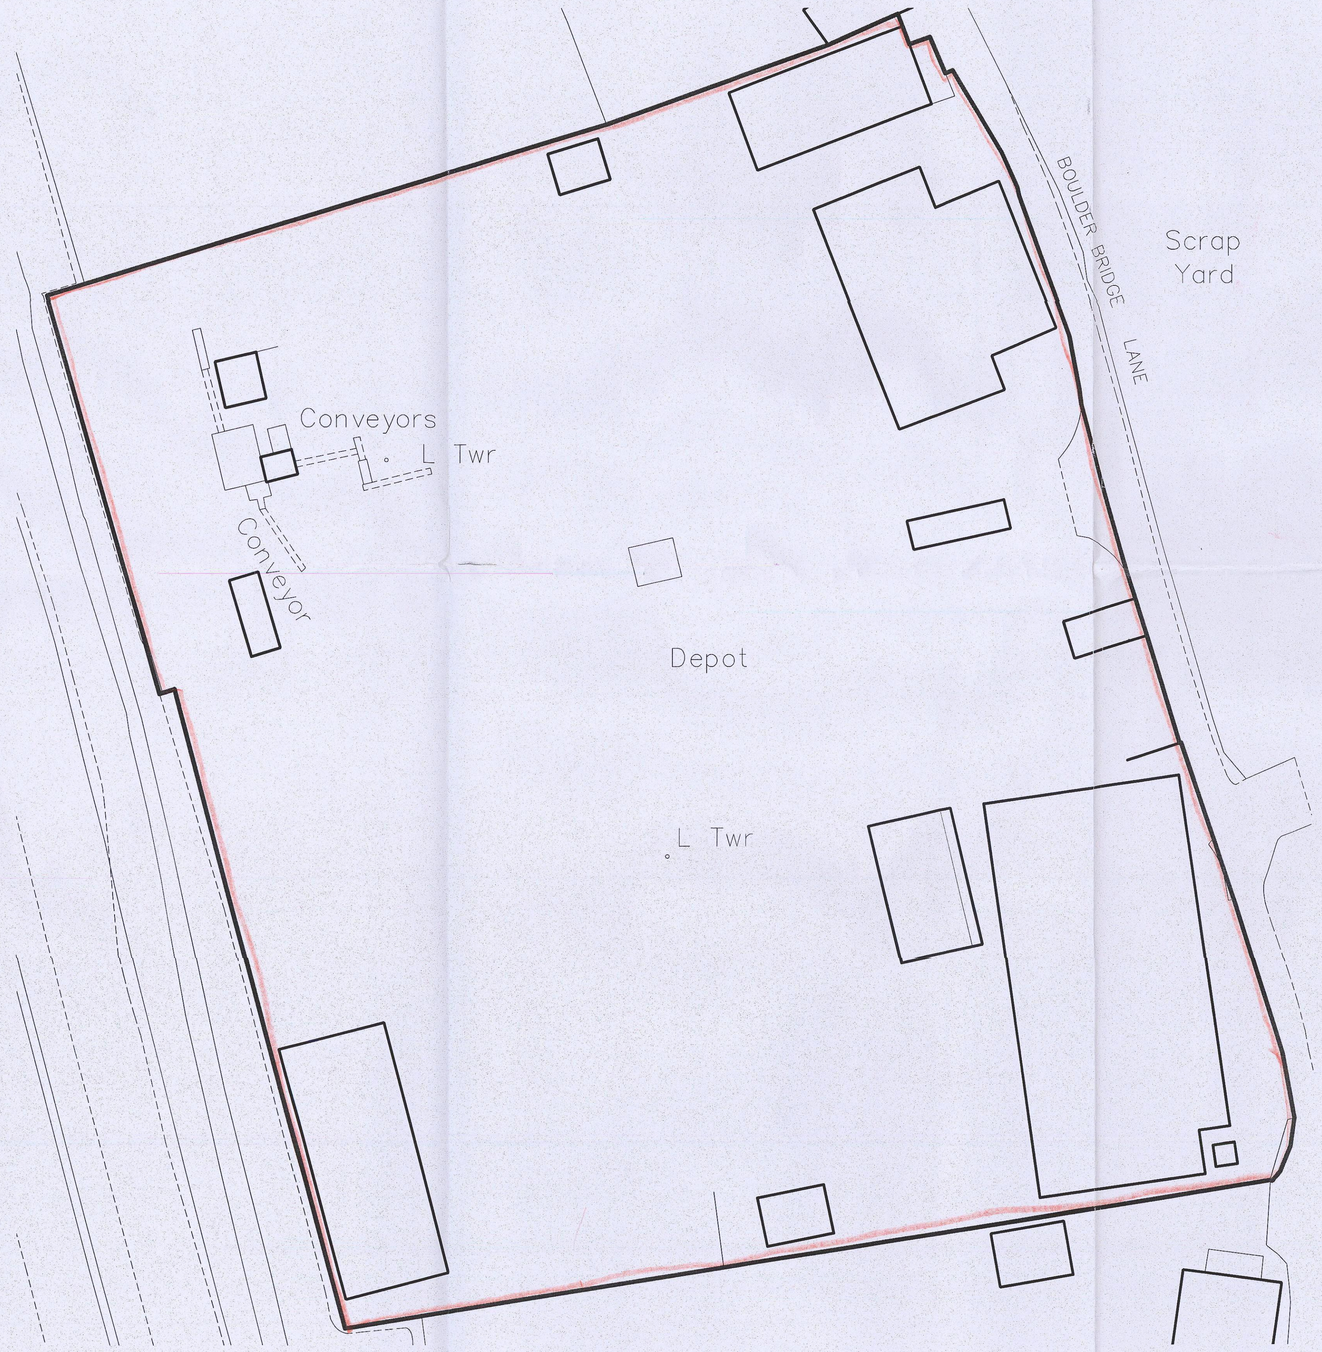


EXISTING SITE PLAN
1/500

Do not scale from this drawing. Martyn. W. Sagar must be notified immediately should any discrepancies be found. The contractor must check all dimensions on site before construction or manufacture of materials. This drawing or any portion of it may not be reproduced without the consent of Martyn. W. Sagar

## NOTES

PLANNING

| Rev | Description | Date | By | App'd |
|---|---|---|---|---|

**Martyn. W. Sagar**
Chartered Civil Engineer

B.SC., C.Eng., M.I.C.E., M.C.I.M., D.M.S., M.B.A., M.I.H.T.

Croft End
Cooper Lane
Hoylandswaine
Sheffield
South Yorkshire, S36 7JE

t: 01226 792 957
e: sagar@s367je.fsnet.co.uk

Client
Aluminium Recycling Ltd

Project
New Industrial Unit to Boulder Bridge Lane, Carlton, Barnsley

Drawing title
Existing Location and Site Plan

| Drawn by | | Date | App'd |
|---|---|---|---|
| DMA | | May 12 | - |
| Drawing no | Project no | Scale @ A1 | Rev |
| EX-01 | 12/199 | As Shown | - |

© 2012