

Notes:
To be read in conjunction with drawings & specifications by other consultants / specialist contractors

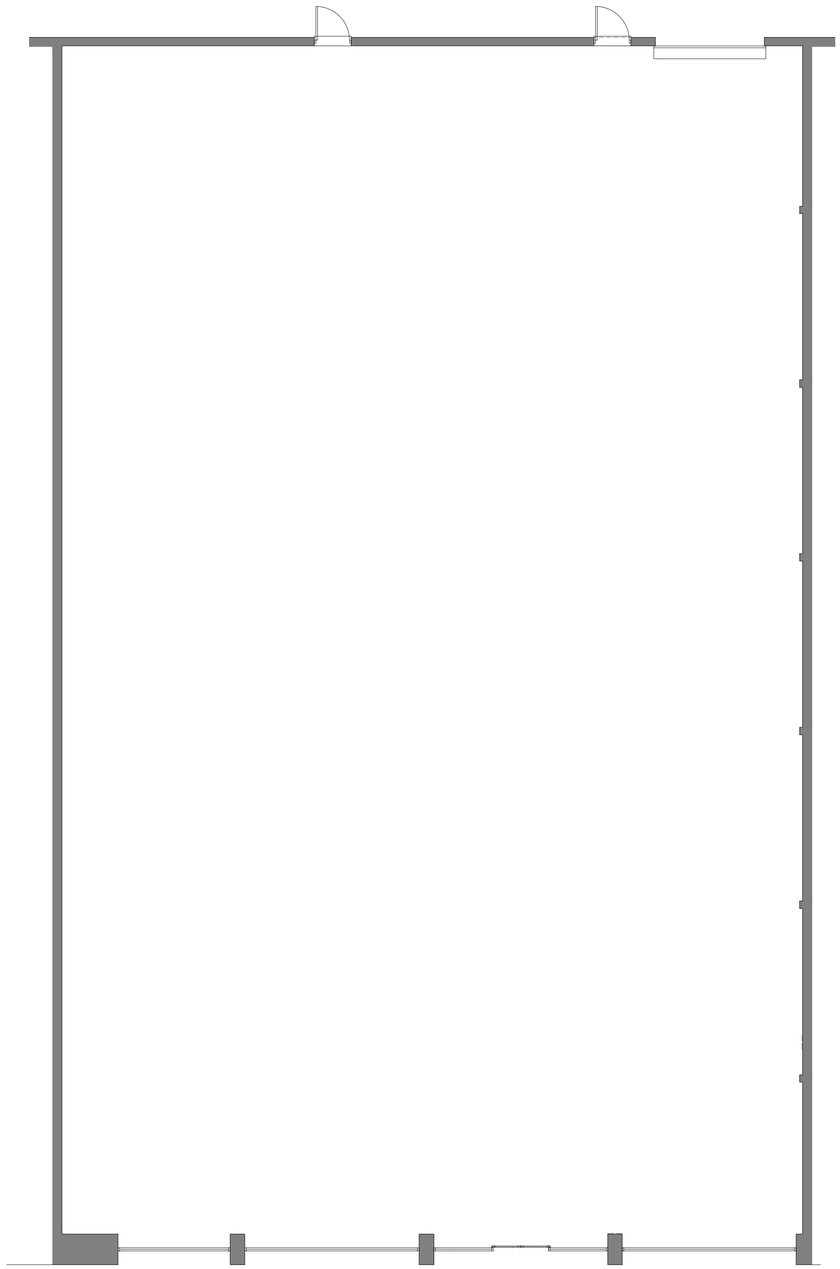

EXISTING GROUND FLOOR PLAN
scale 1:100

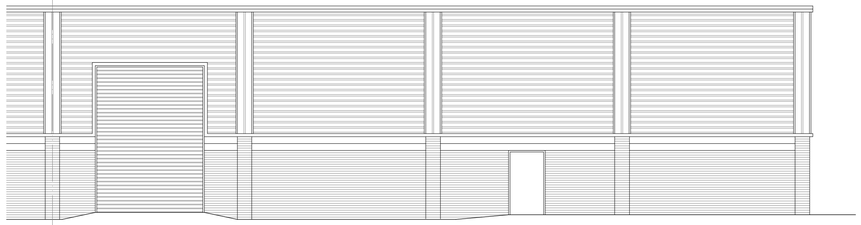

EXISTING GROUND FLOOR PLAN
scale 1:100

Rev.	Date	Comments
-	-	-

PLANNING

Client:
Steinhoff UK Group Properties Ltd

Project:
Harveys, Unit 2
Wombwell Lane Retail Park,
BARNSLEY,
Yorkshire. S70 3NS

Title:
Existing Floor Plans & Elevations

Project No.:	Date:
2172	26.02.15
Drawing No.:	Rev.:
31	-
Scale:	Drawn:
1:100 @ A1	SGR

twentytwenty
Retail Consultants
The Granary, Cornwells Farm, Sheephurst Lane,
Marden, Kent. TN12 9NS
tel: 01622 832202 fax: 01622 832422
e-mail: office@twentytwentyltd.co.uk
web: www.twentytwentyltd.co.uk