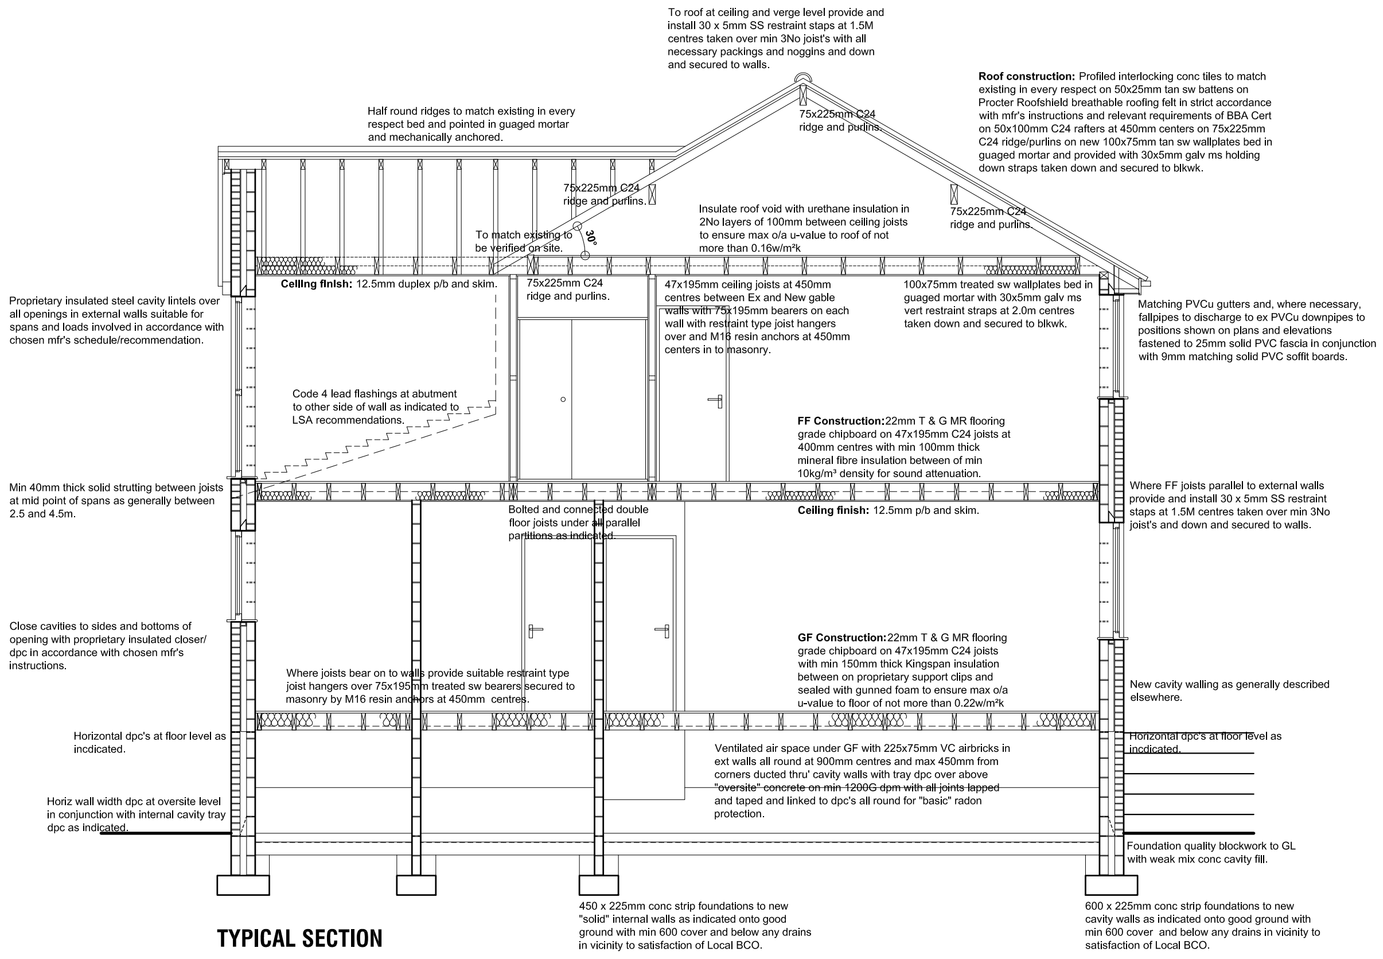

TYPICAL SECTION

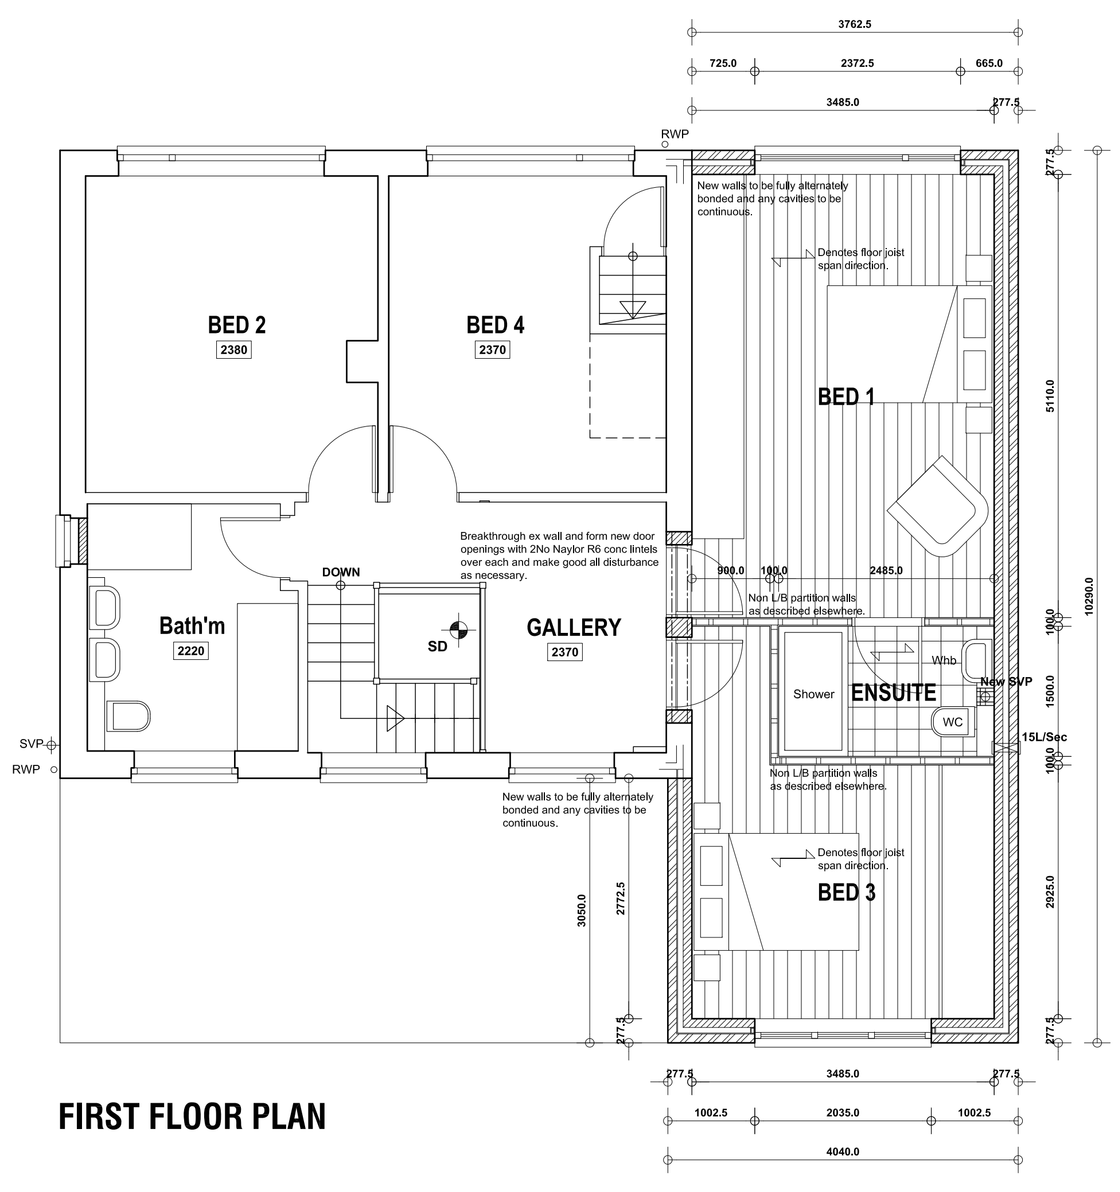

FIRST FLOOR PLAN

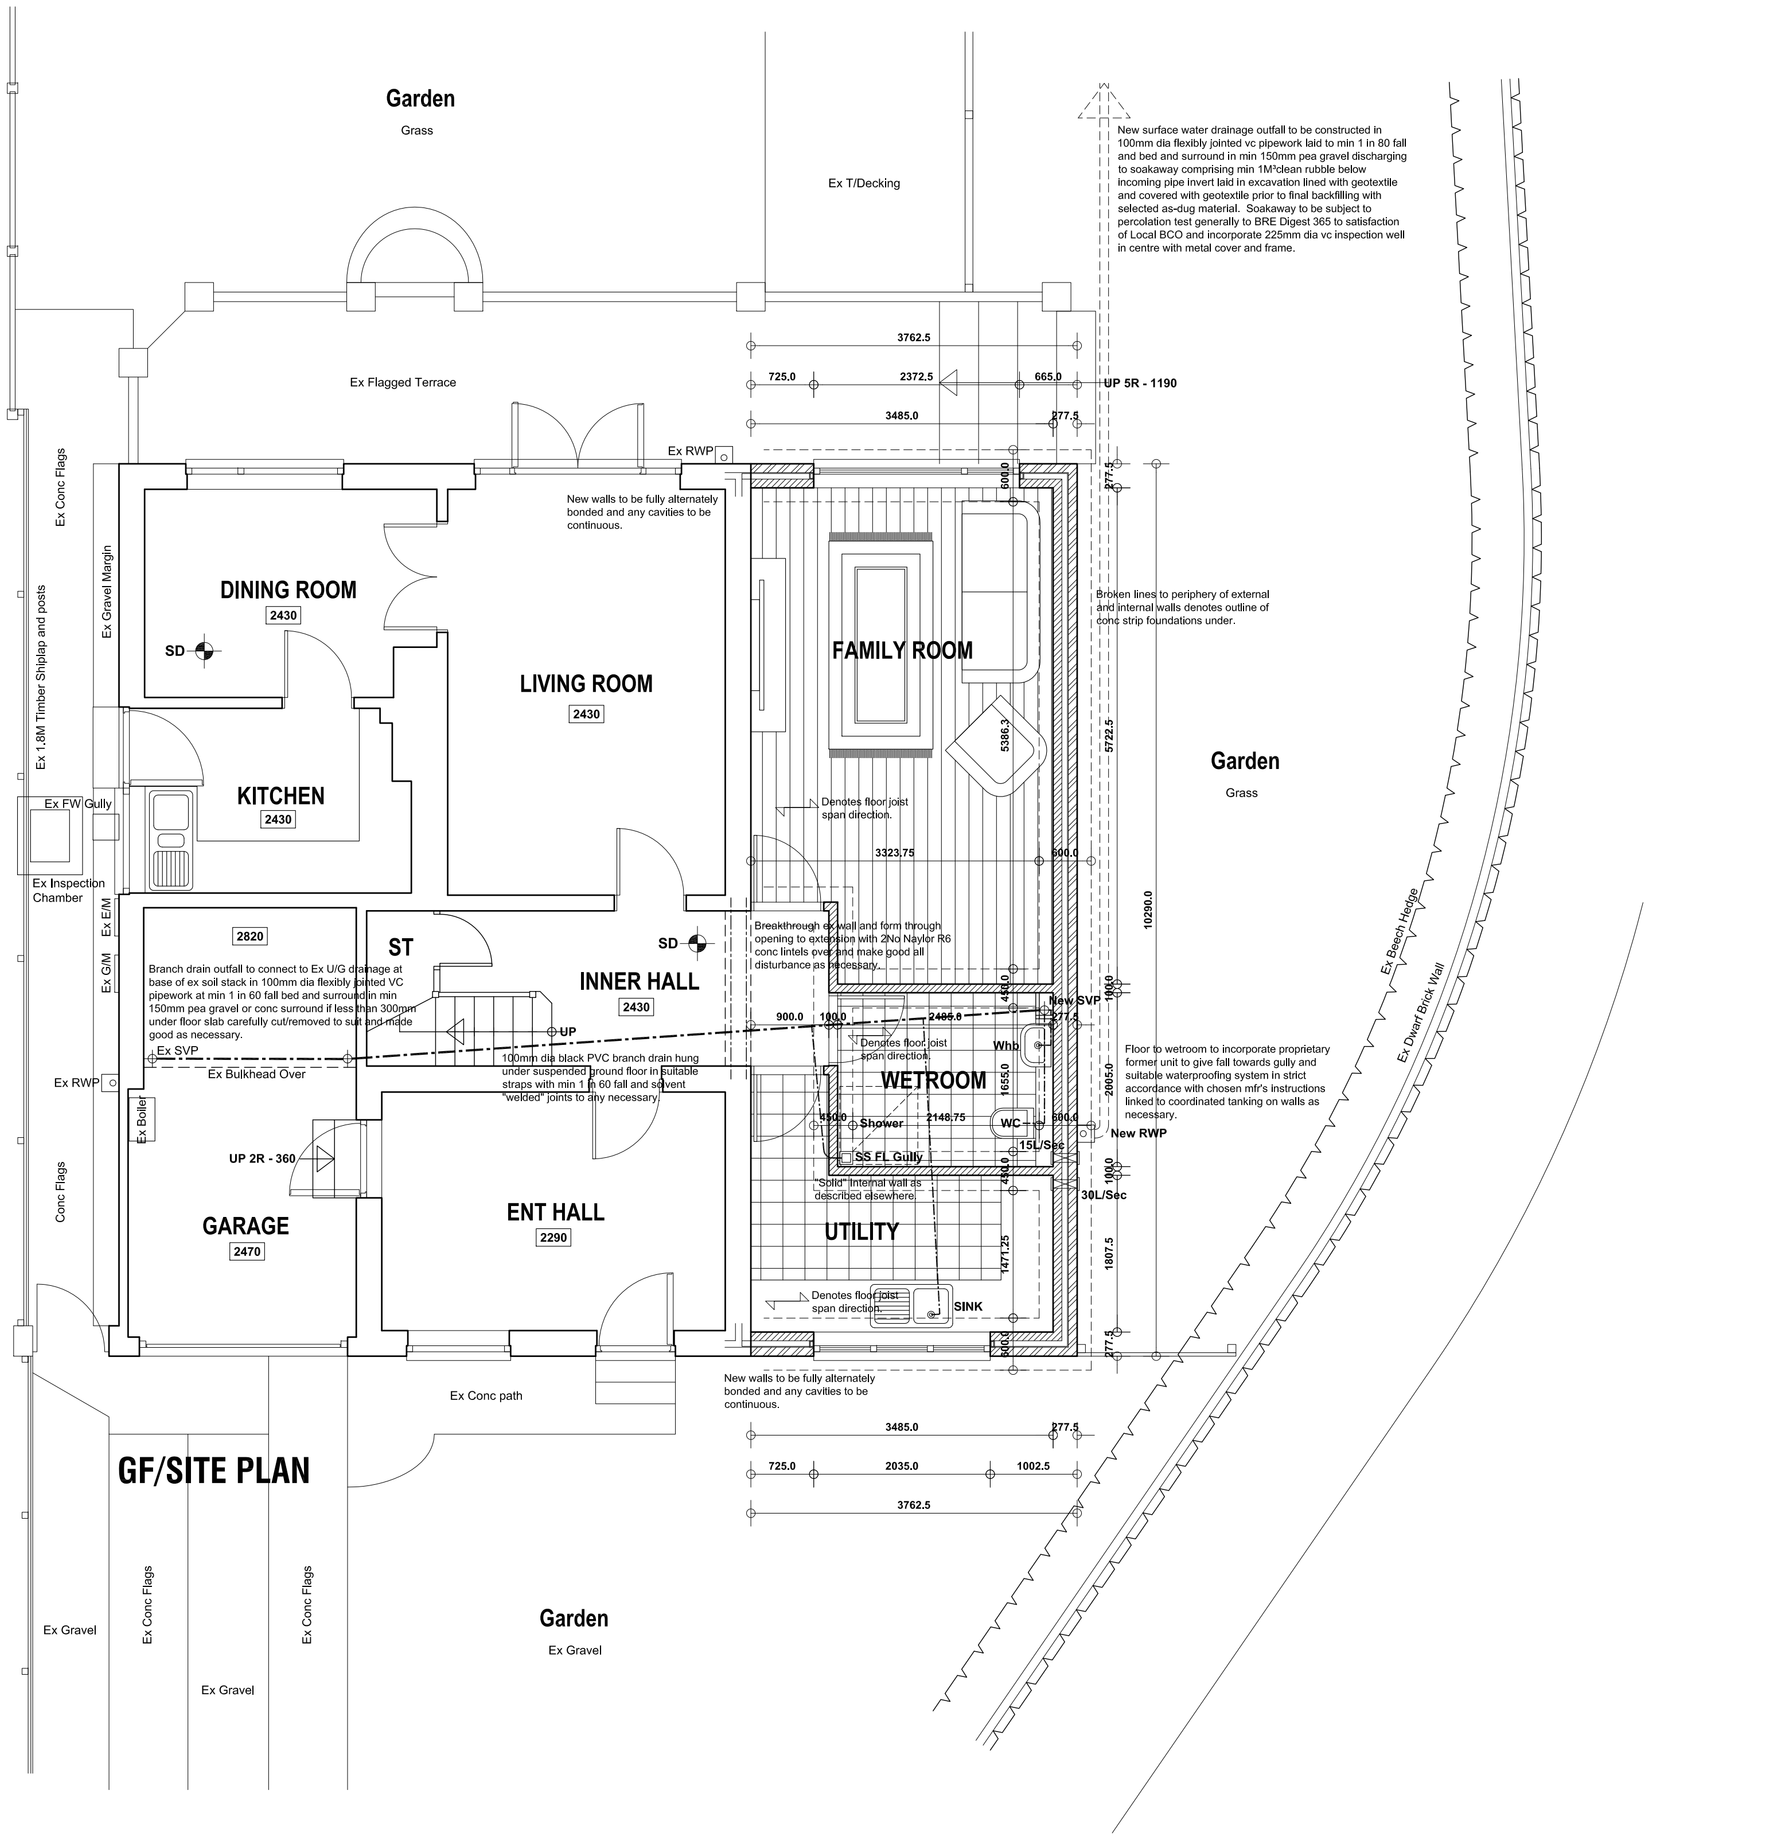

PROPOSED EXTENSION & ALTERATIONS,
53 DOVE ROAD, WOMBWELL,
BARNSLEY, S73 0SY.

DETAILED PROPOSALS 1
Plans & Section.

Mr & Mrs Crookes.

Revision	Date.	Description.
-	--/--/----	-

Building Design Services

JE Architectural Ltd
23 Windmill Road, Wombwell,
Barnsley, S73 8PW.
Tel: 01226 754507
Email: jealtd@btconnect.com

This drawing and the copyright is the Architectural Company's property and maybe used or reproduced only by agreement. All Dimensions in Millimetres Unless specified otherwise and subject to verification on site.

Scale: 1:50 @ A1	Date: FEB 2021
Ref: 202031	Drwg No: 02

0 cm | 2 cm | 4 cm | 6 cm