


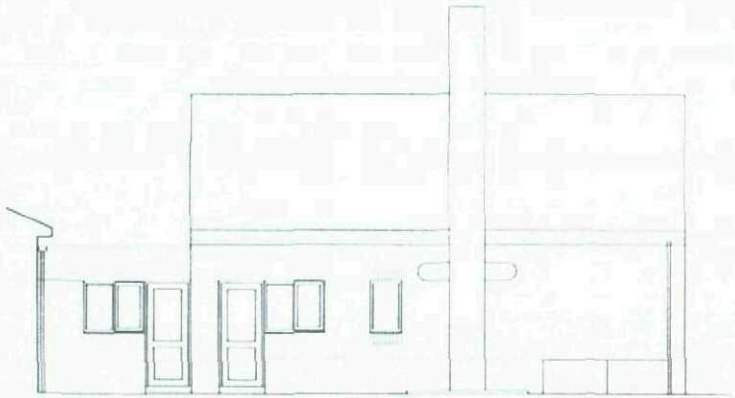


EXISTING REAR ELEVATION (A)
Scale 1:50

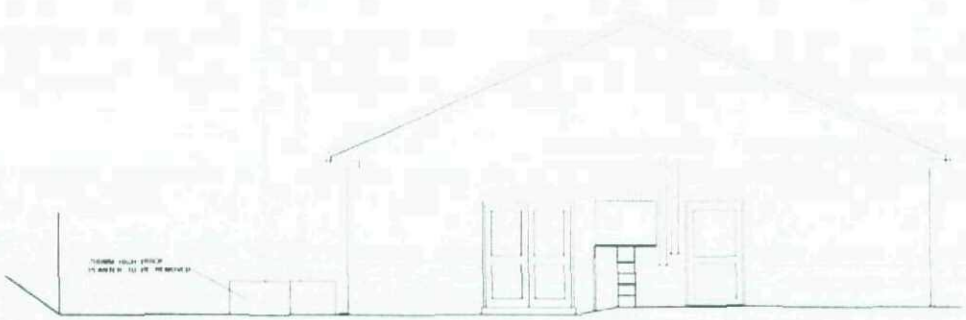

EXISTING SIDE ELEVATION (B)
Scale 1:50

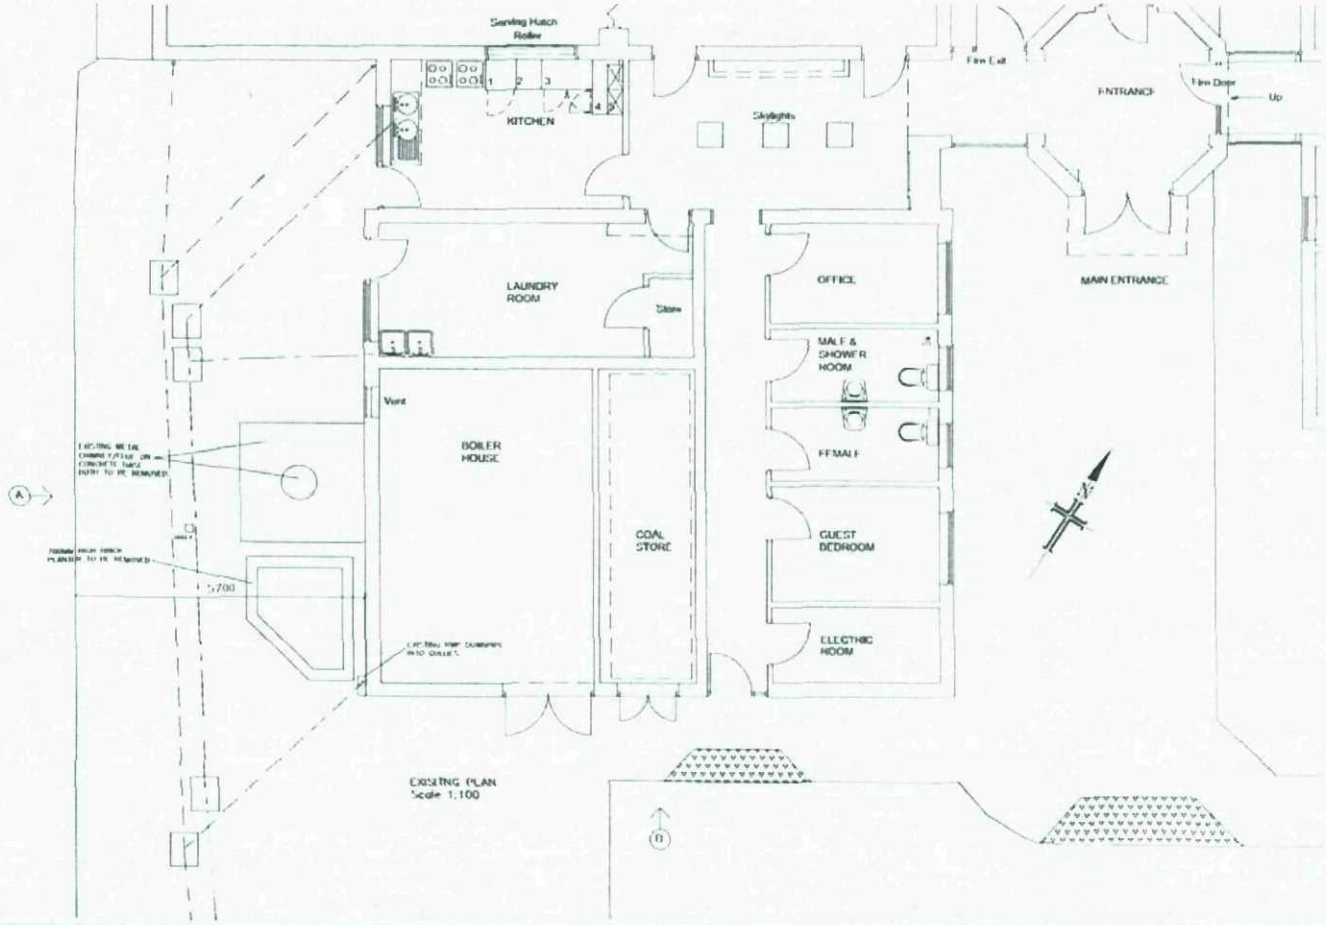

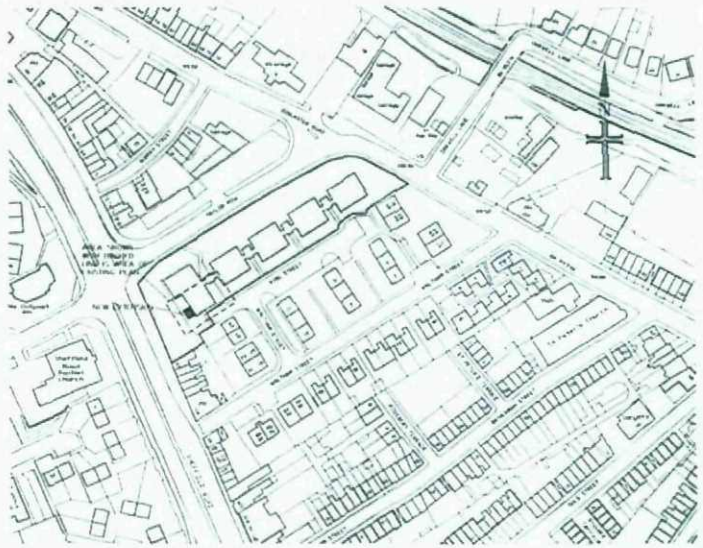

LOCATION PLAN
Scale 1:1250

NO	DATE	DESCRIPTION

nps group

NPS BARNSLEY LTD

KING STREET FLATS
TAYLOR HOW, HAMNGAY
BOILER ROOM EXTENSION


CLIENT
Dunmanbat Homes

Target 11 — Visions


LOCATION PLAN
EXISTING PLAN
& ELEVATIONS

A0


HSG 422001

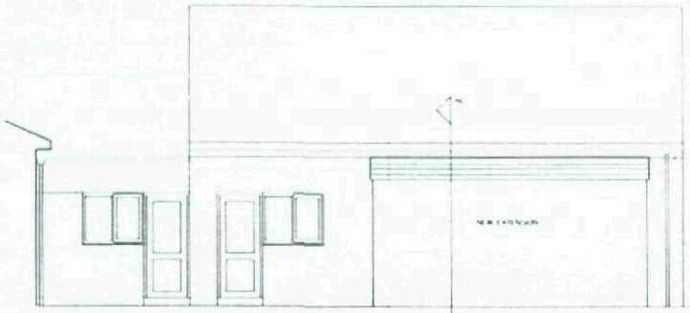


PROPOSED REAR ELEVATION
Scale 1:50

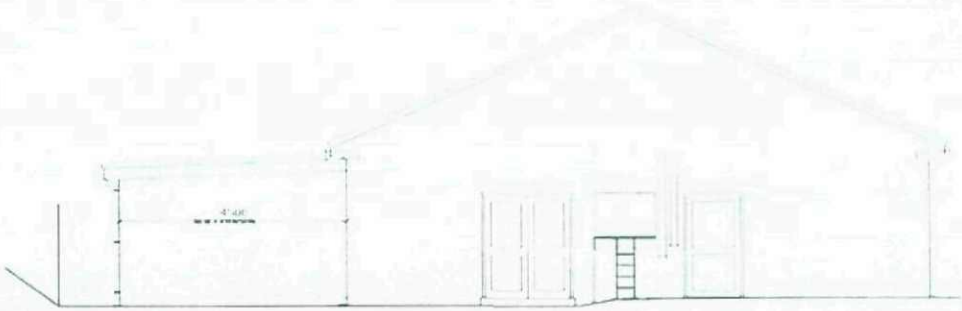


PROPOSED SIDE ELEVATION
Scale 1:50

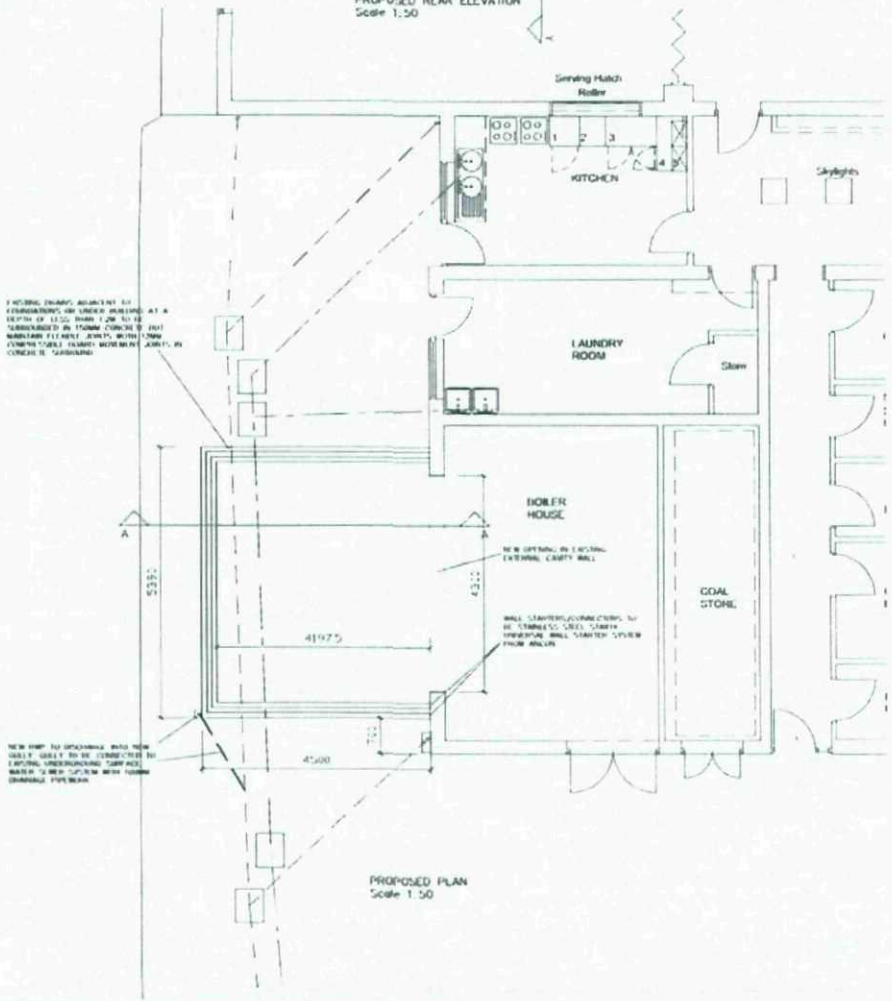


PROPOSED PLAN
Scale 1:50

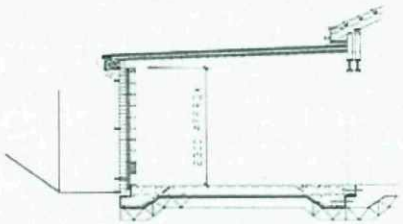

PROPOSED SECTION A
Scale 1:50

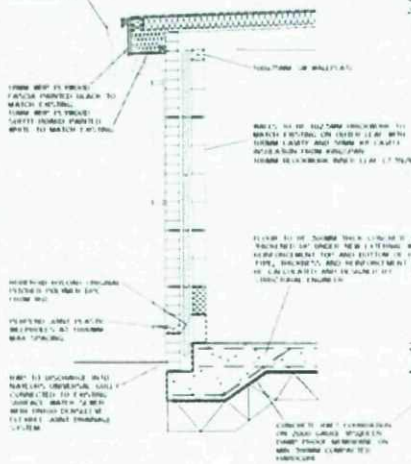

EXTERNAL WALL DETAIL
Scale 1:20

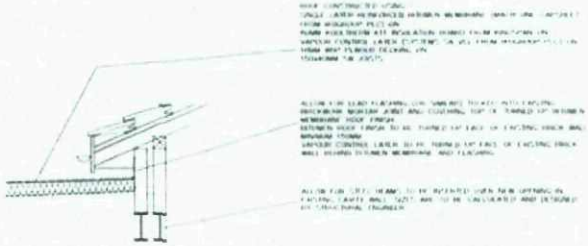

INTERNAL JUNCTION DETAIL
Scale 1:20

REV	DATE	DESCRIPTION

nps group

NPS BARNSLEY LTD

PROJECT
KING STREET FLATS
TAYLOR ROW, BARNSLEY
BOILER ROOM EXTENSION

CLIENT
Dernendal Homes

DRAWN BY	DATE	SCALE
	Sept 11	suitable

SUBJECT
PROPOSED PLAN
ELEVATIONS & SECTION

NO.	VERSION	CHECKED
	A0	

PROJECT NO. / DRAWING NO.
HSG 422002