



PROPOSED SIDE ELEVATION (facing parking aisle)

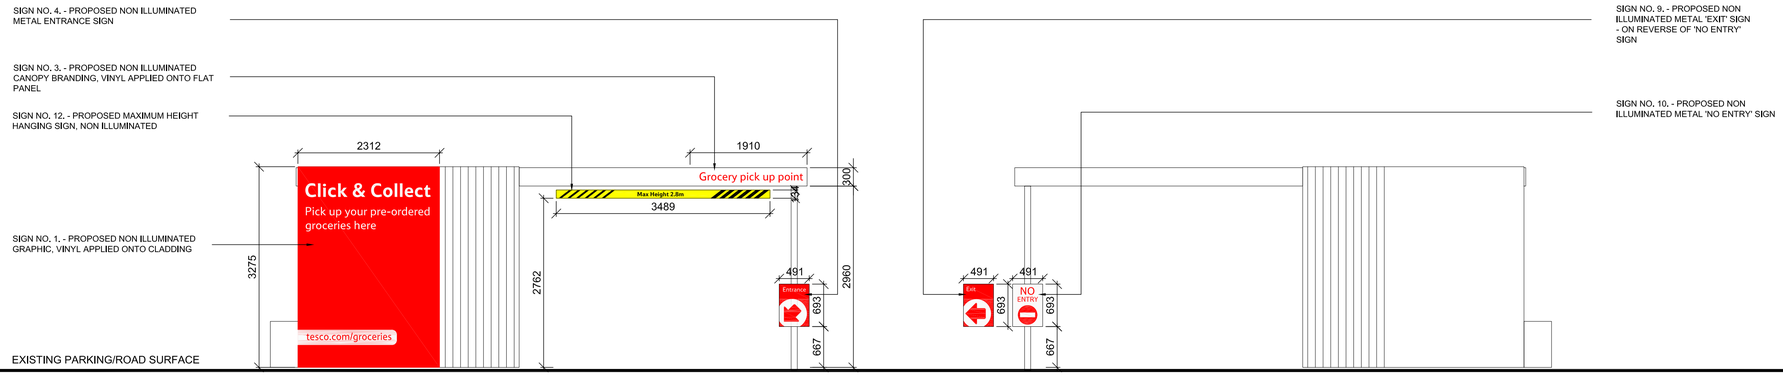

PROPOSED FRONT ELEVATION (facing Customer entry)

PROPOSED REAR ELEVATION (facing van entry, Customer exit)

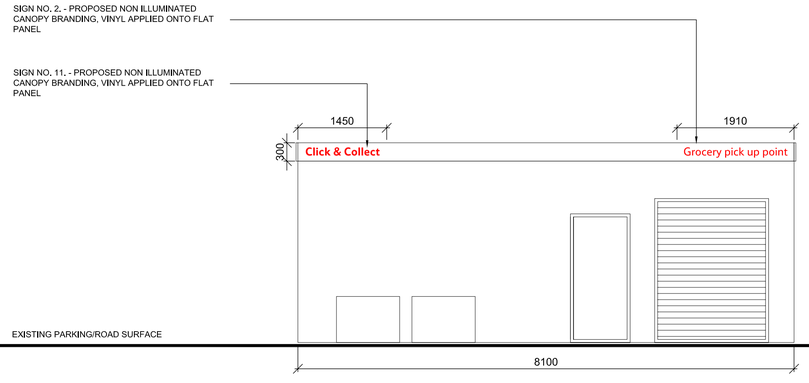

PROPOSED SIDE ELEVATION (facing van unloading)

0 1 2 3 4 5
METRES

FOR ADVERTISEMENT PURPOSES

1. NOTES

1.1. All dimensions must be checked on site with only figured dimensions worked from. Any discrepancies must be reported to the Architect or Engineer immediately. This drawing is copyright.

1.2 This drawing is prepared to scale although the limitations of the printing process mean only figured dimensions should be used.

2. PROPOSED SIGNS

2.1 PROPOSED COLOURS -
RED PANTONE 485C - CLOSEST MATCH RAL 2002
PANTONE REFLEX BLUE - CLOSEST MATCH RAL 5022
MAX HEIGHT SIGN - RAL 1023 (TRAFFIC YELLOW)

-
Revision:

Description:
PROPOSED CLICK & COLLECT AT TESCO STORE No. 2071 WOMBWELL LANE, BARNSLEY, SOUTH YORKSHIRE, S70 3NS

COLLECTION POD & CANOPY PROPOSED SIGNAGE

Client:
TESCO

bmd ARCHITECTS
CHARTERED ARCHITECTS
5 MAIDSTONE BUILDINGS MEWS
72-76 BOROUGH HIGH STREET
LONDON SE1 1GN
Tel. 020 7357 6885 Fax. 020 7357 6887 E-Mail. mail@bmdarchitects.co.uk

Drawing Number: 2011(2071)/P/24
Rev.: -

Scale:	Date:	Drawn By:
1 : 50@A1	August 2011	PB
CAD file name: M:\2011\2011-Advert2\2011(2071)P24		Checked By: DNF

© bmd ARCHITECTS 2011