
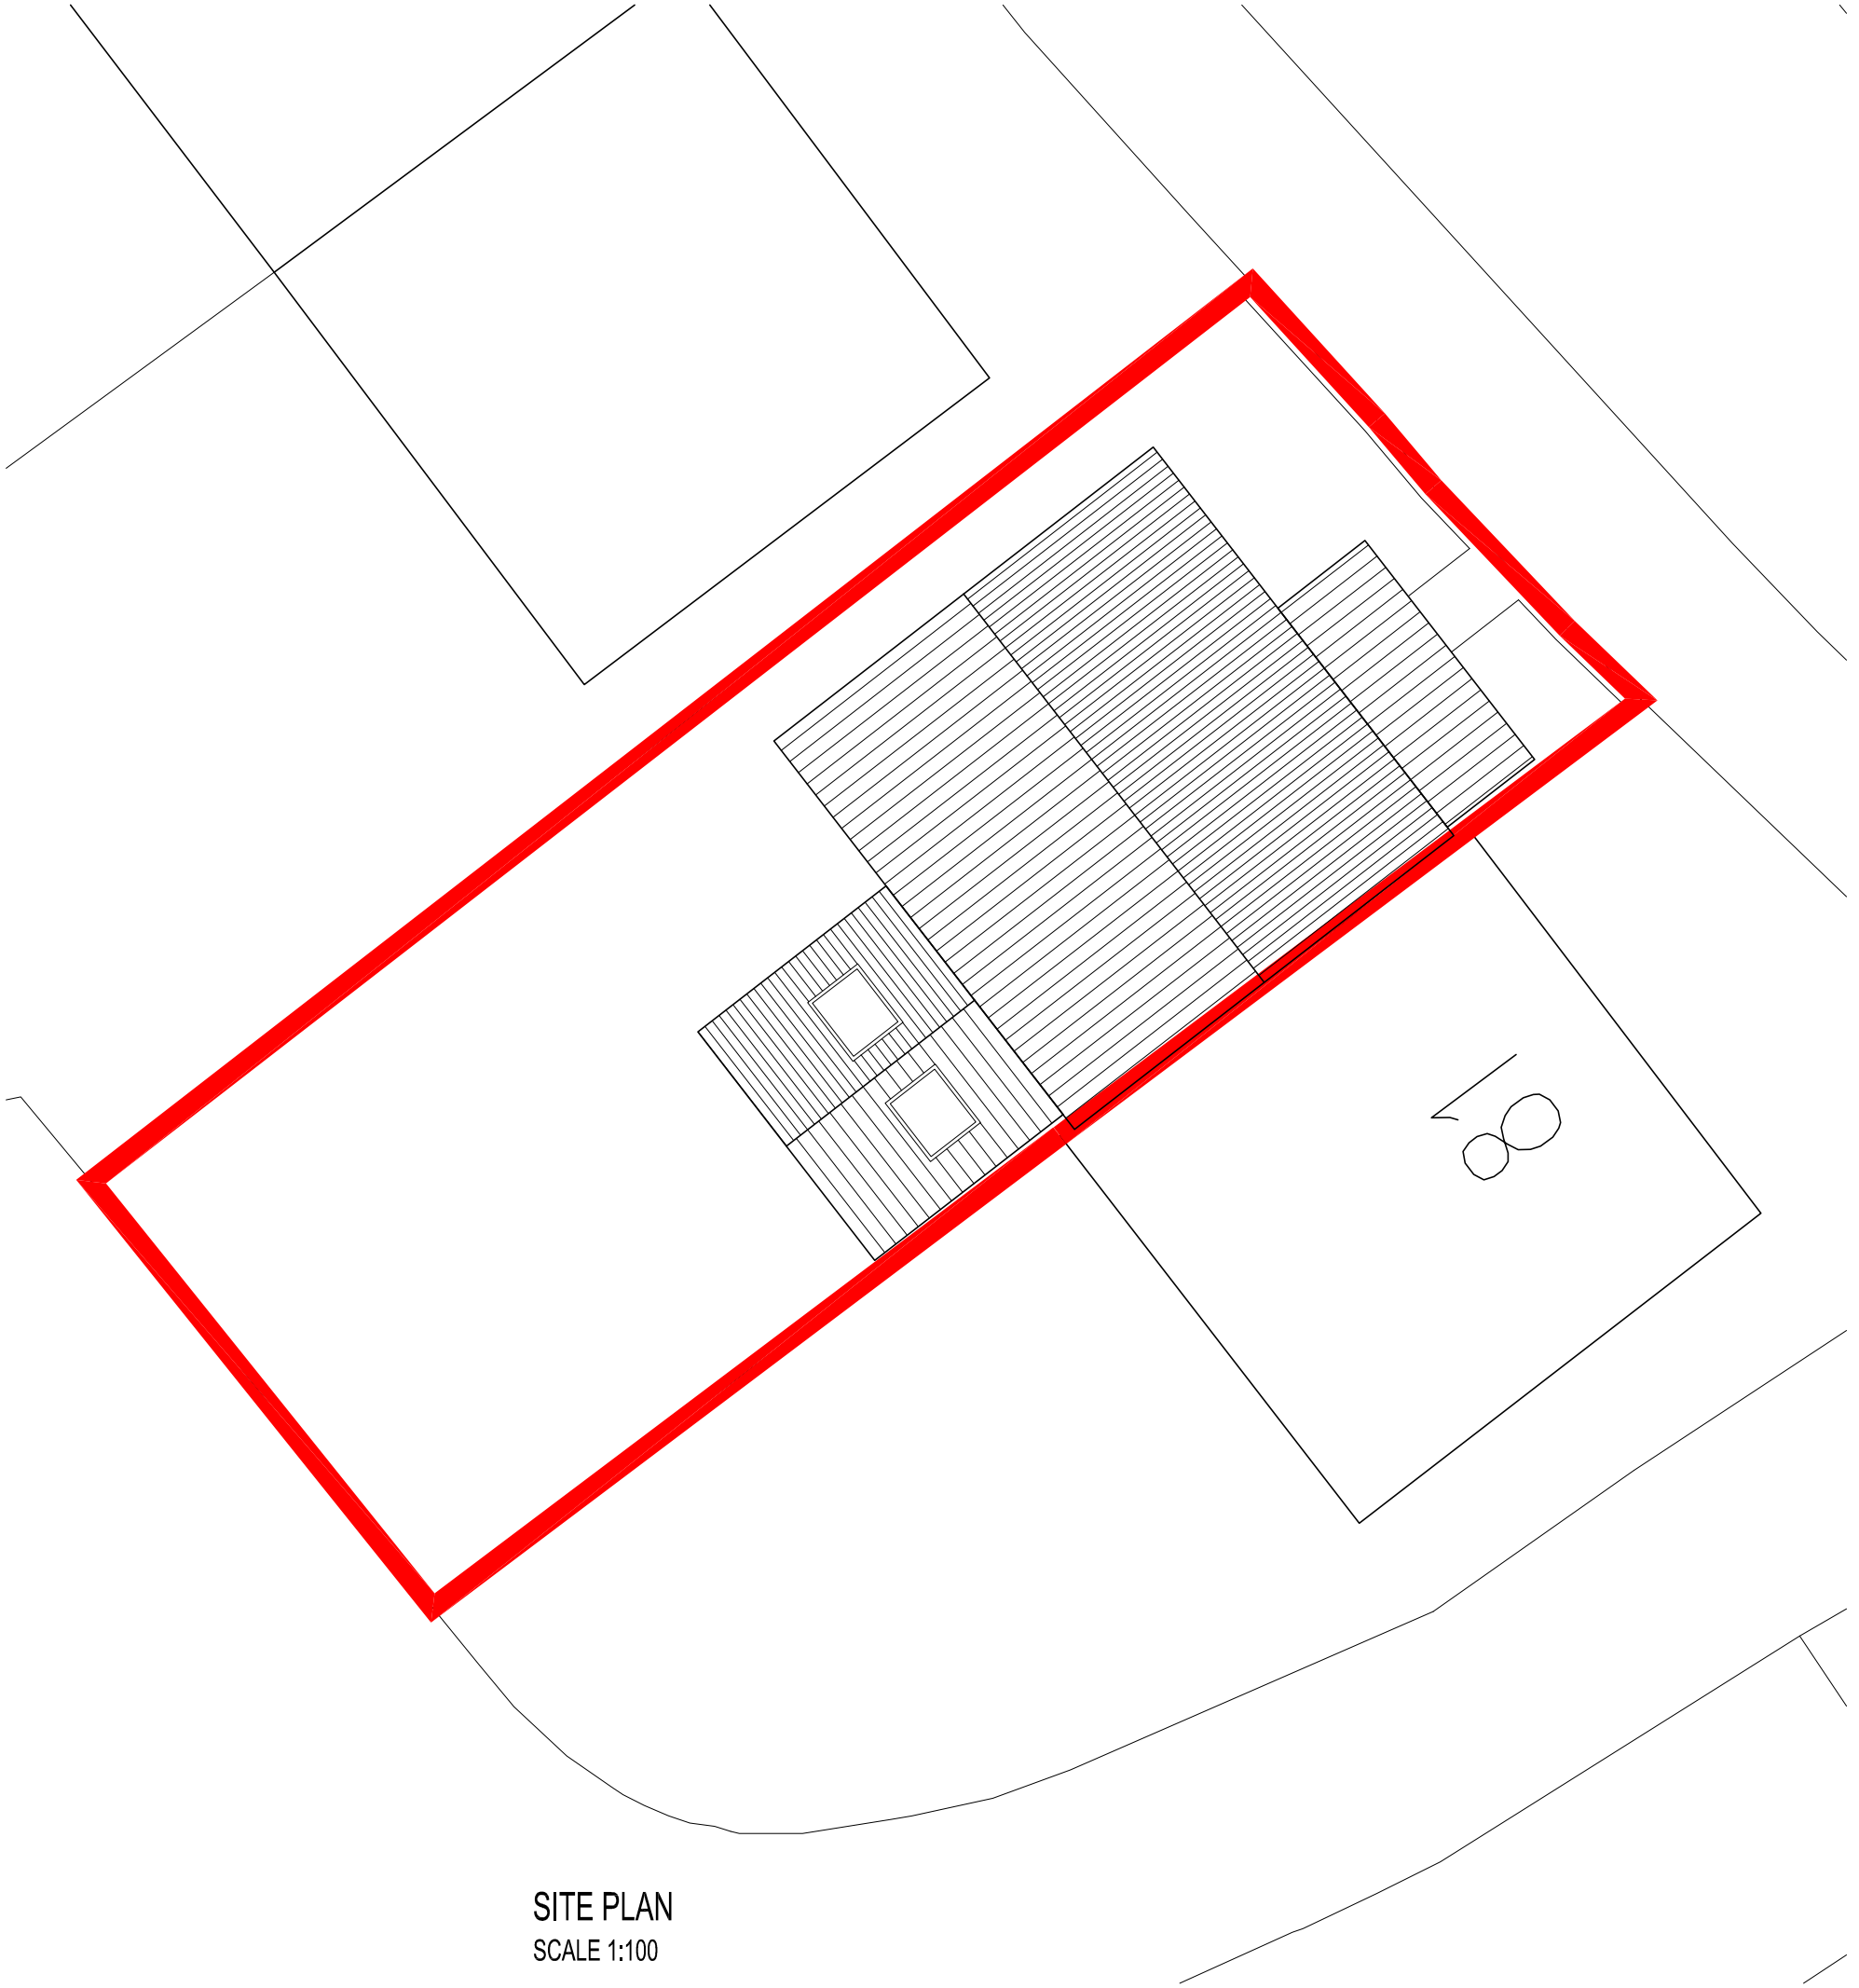


SITE PLAN
SCALE 1:100

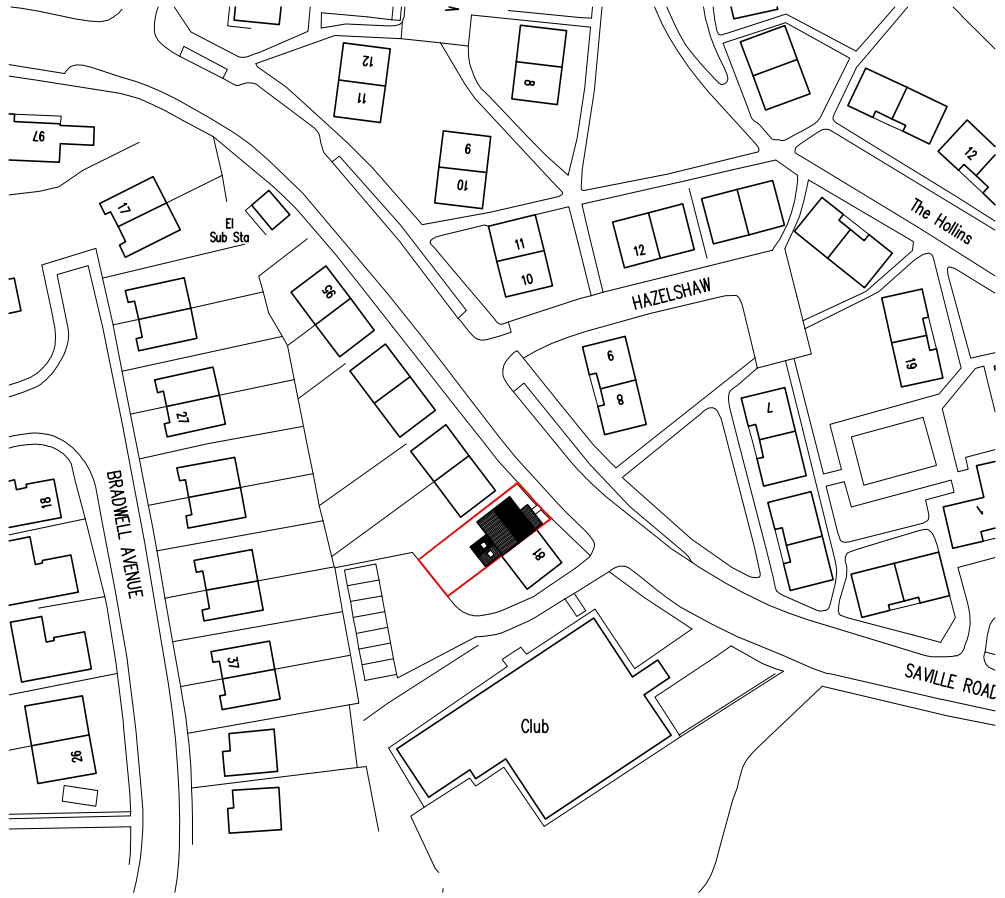

SITE LOCATION PLAN
SCALE 1:1250

N

JOB	Mr & Mrs Kaye 83 Saville Road Gilroyd Barnsley S75 3PX
DATE	05-2013
DWG	214-001
SCALE	AS SHOWN @ A3