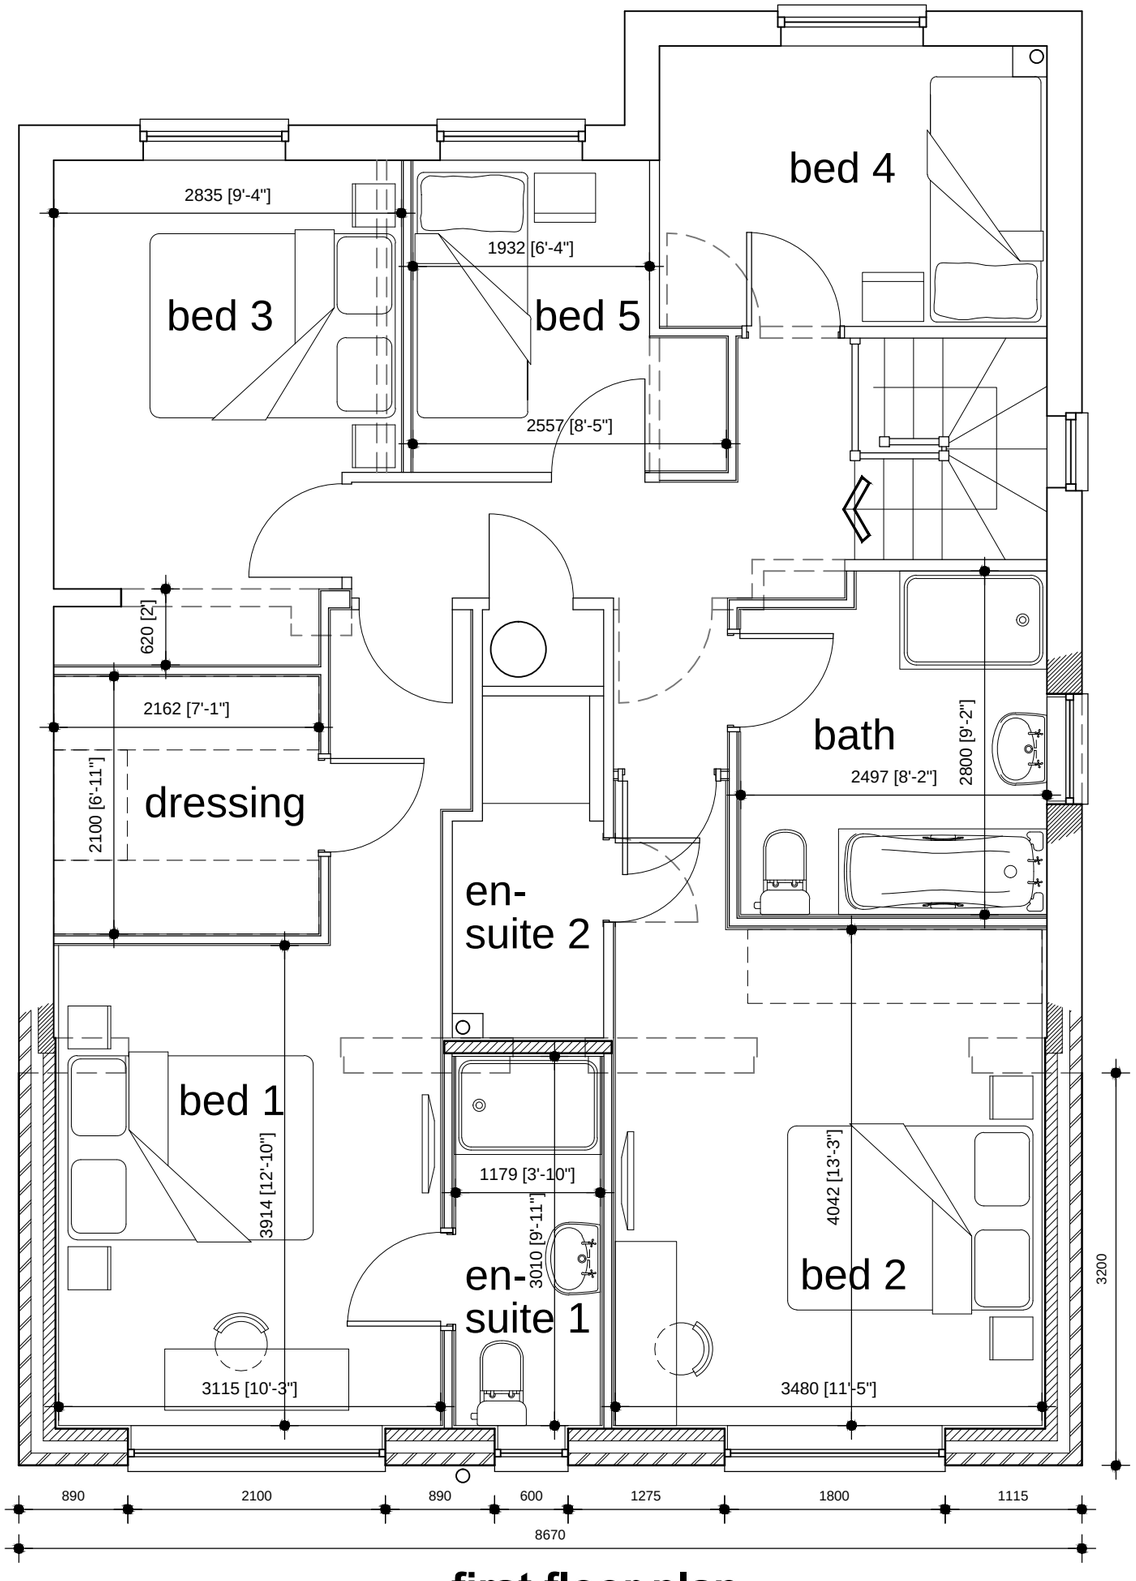


first floor plan Scale: 1/100

REVISION:

TITLE
FIRST FLOOR PLAN

PROJECT
PROPOSED EXTENSION

AT
11 SPRINGWOOD CLOSE
THURGOLAND
SHEFFIELD
S35 7AB

FOR
MR & MRS ANDERS

SCALE (A3)	*DATE*	*DRAWN*
1/50	JUL 2014	TTB

PROJECT NO	*DRAWING NO*	*REVISION*
272	**03**	**-**

Barber Design Limited
21 Mountbatten Drive
Burncross
Sheffield
S35 1WF
Tel: (0114) 2460608
Mob: 0776 7072109
Email: todd@barberdesignltd.co.uk

© COPYRIGHT EXISTS ON THE DESIGNS AND INFORMATION SHOWN ON THIS DRAWING
All dimensions to be verified on site prior to commencing any work DO NOT SCALE FROM DRAWING