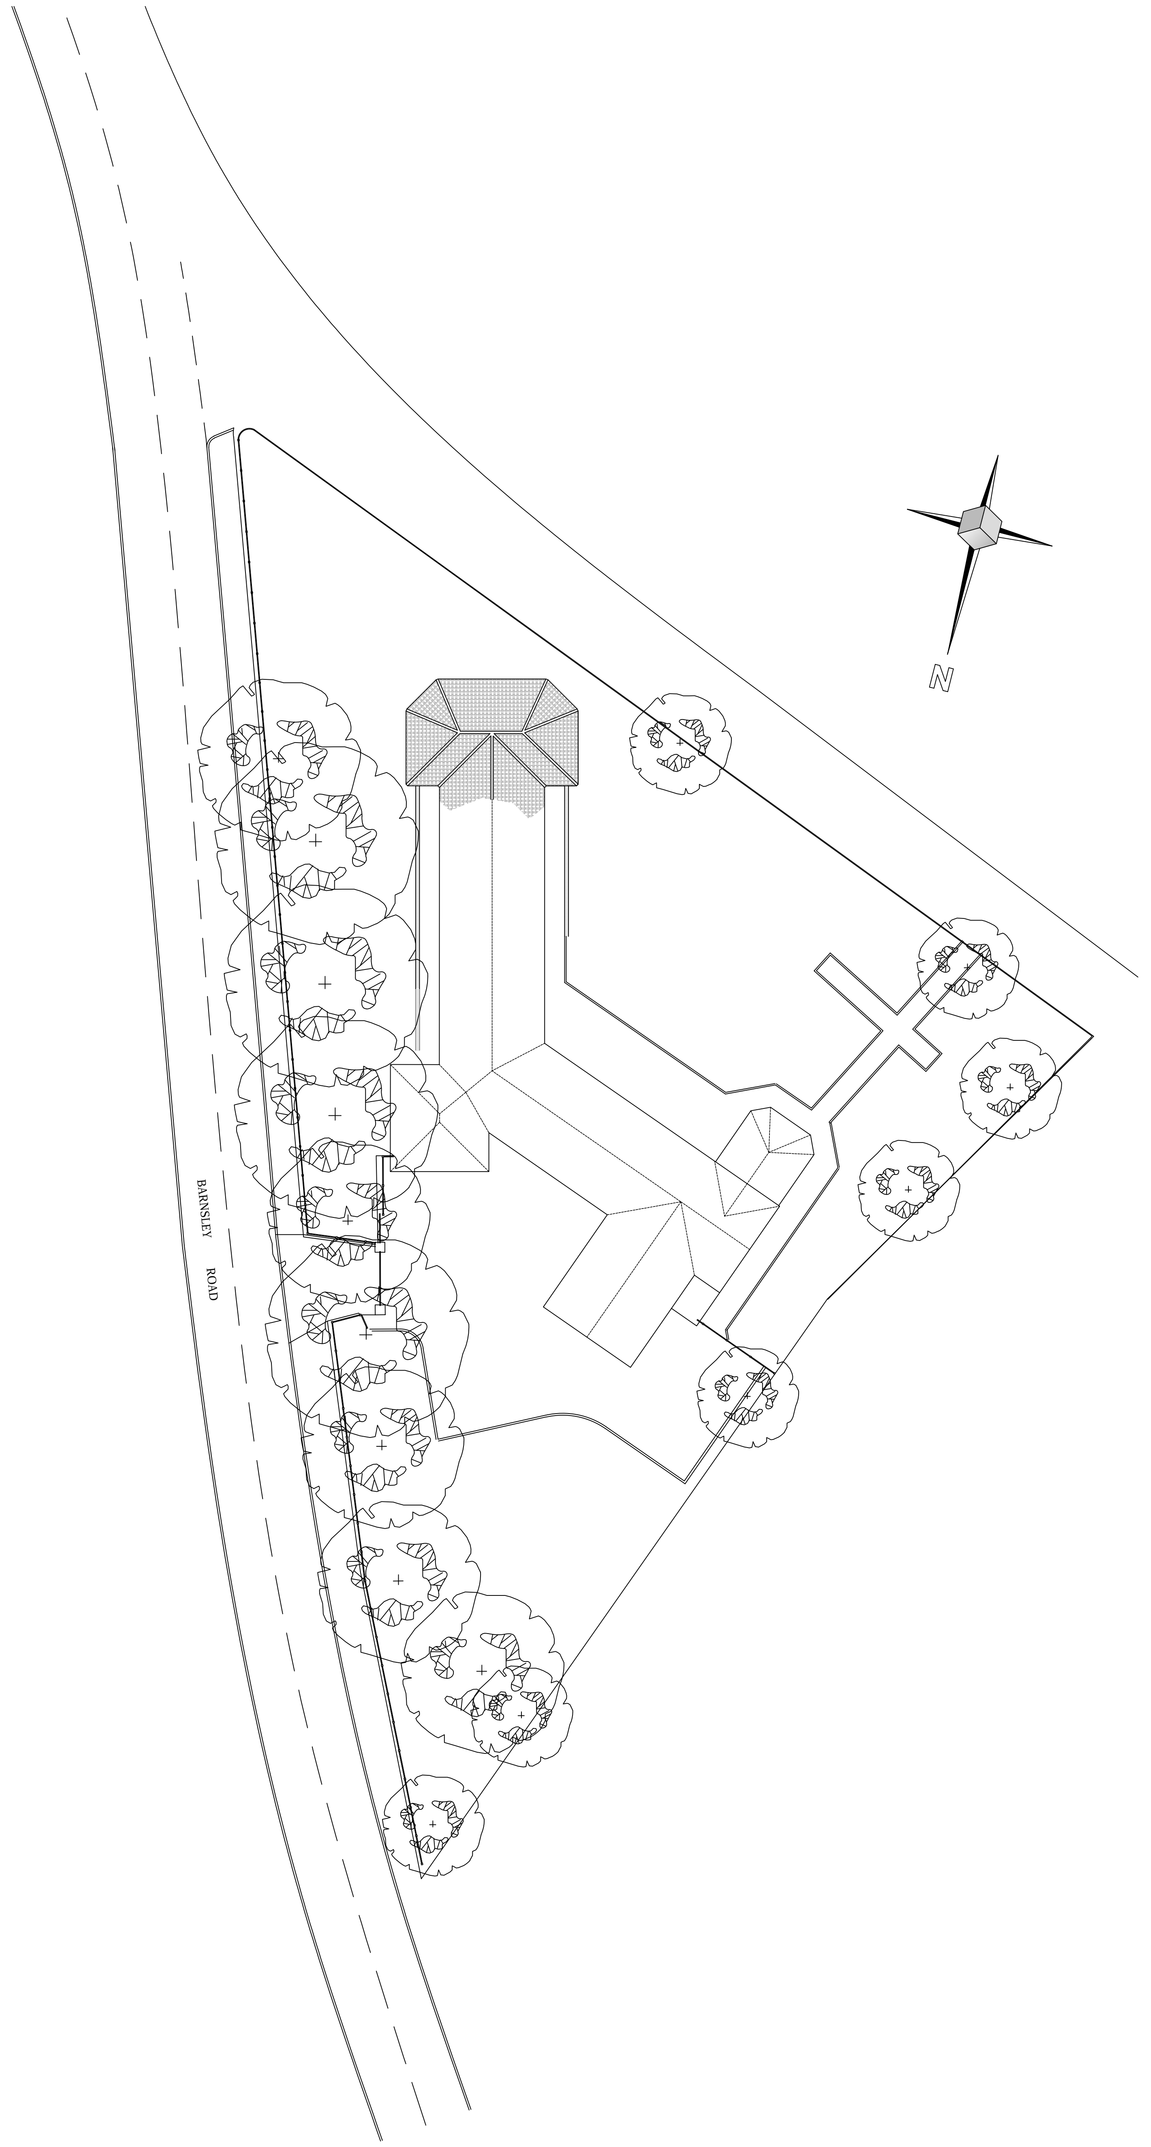


CUBIC
ARCHITECTURAL
SERVICES LIMITED

LYMEDALE BUSINESS CENTRE, HOOTERS HALL ROAD,
NEWCASTLE UNDER LYME. ST5 9QF.
www.cubicas.co.uk office@cubicas.co.uk Tel: 01782 499591 Fax: 01782 296541

0212/205

ELIOTT JOHNSON
DURFELDT LODGE
BARNSLEY ROAD
DARFIELD
S73 9DJ

SITE PLAN

SCALE 1:200

1:100
1:20
1:50

ALL DIMENSIONS TO BE CHECKED ON SITE AND REPORTED BACK TO THIS OFFICE.