

Drawing No.	Rev No.
MMP001 -004	

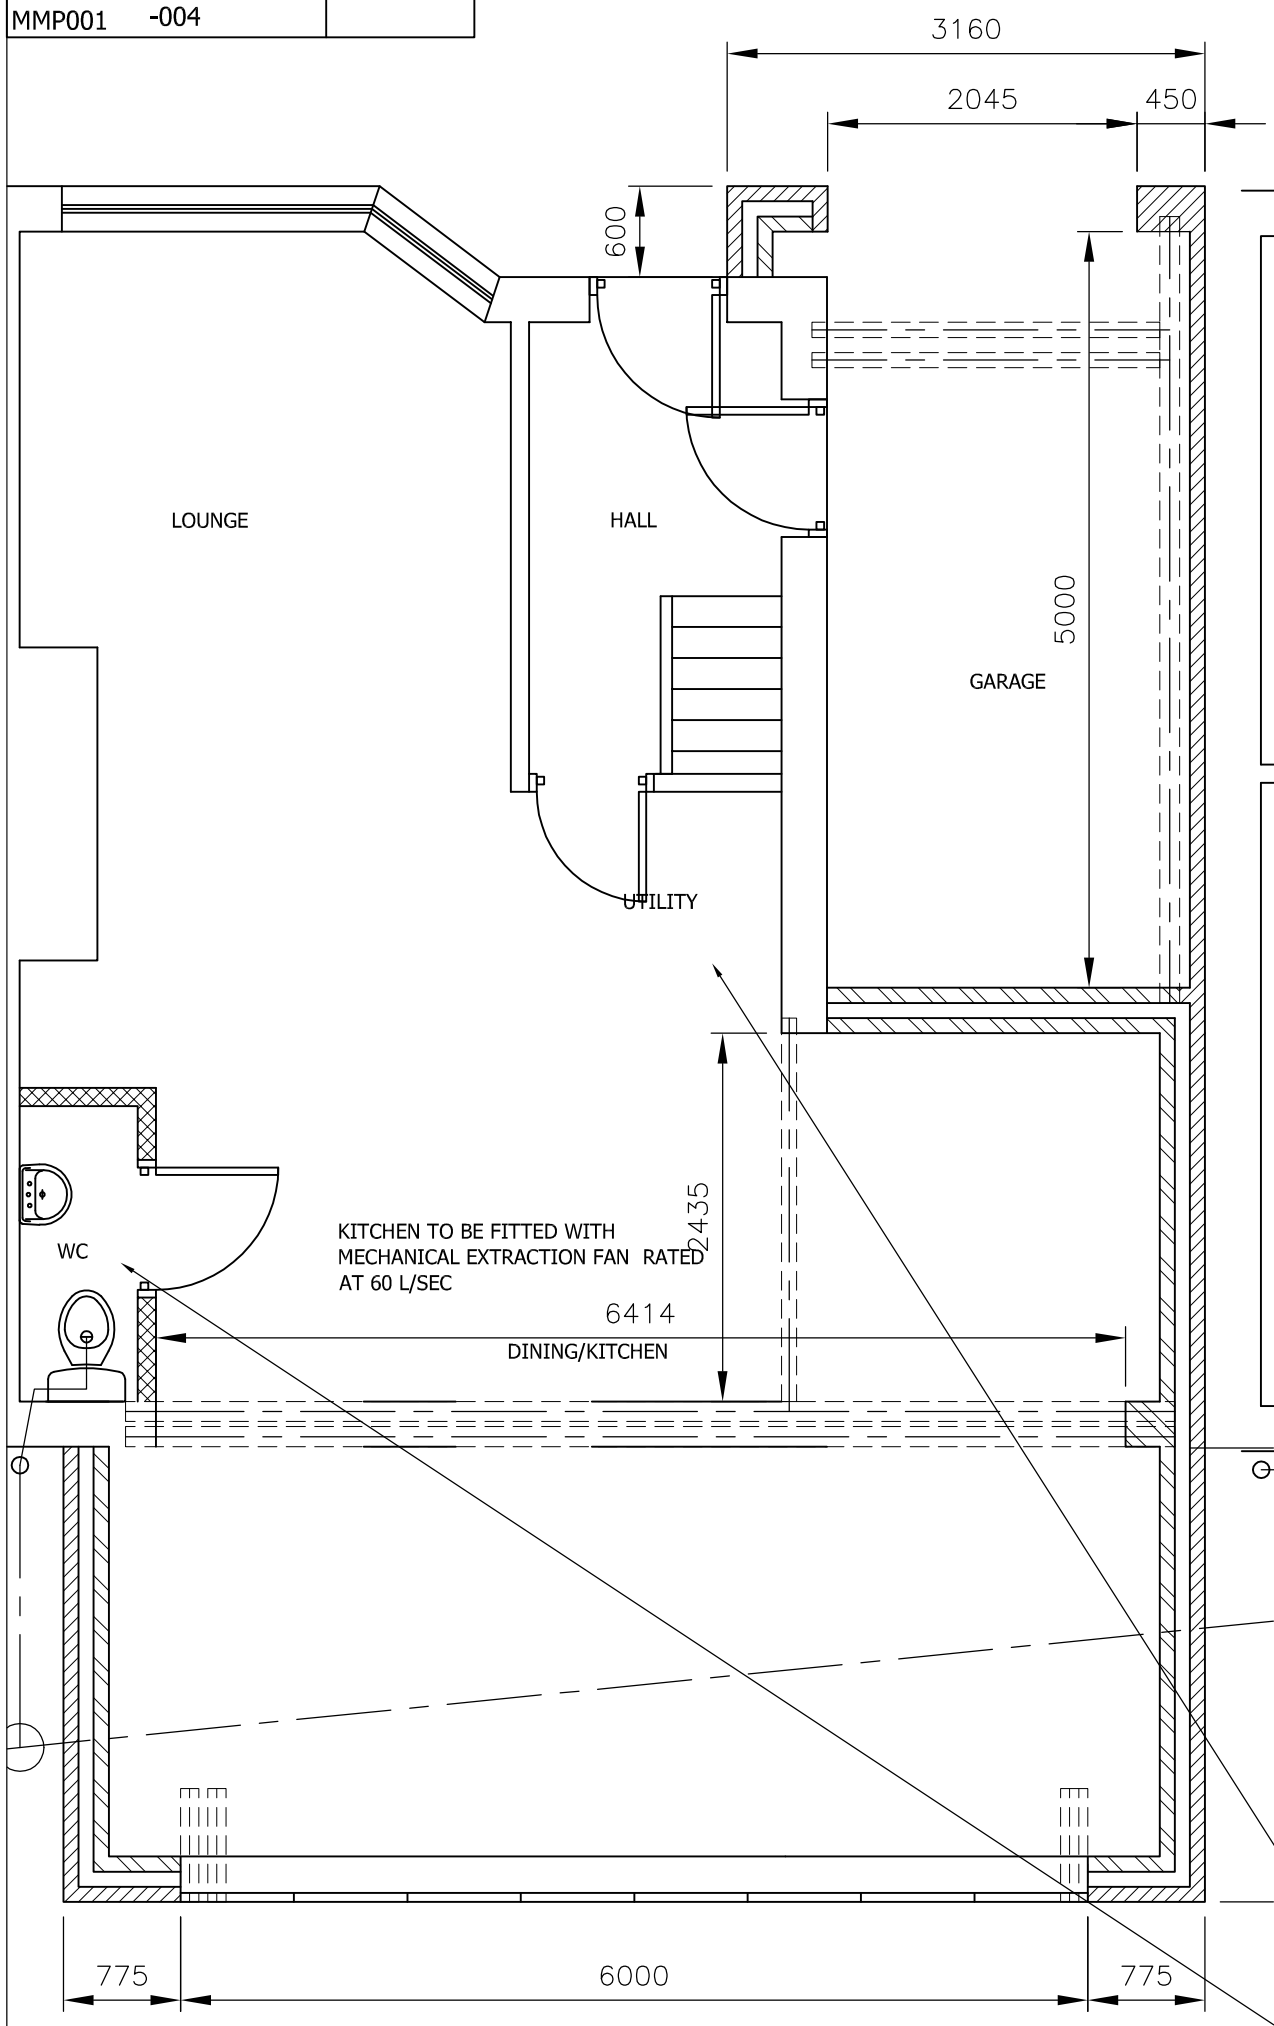

PROPOSED GROUND FLOOR PLAN
SCALE 1:50 AT A3

TOILET TO BE FITTED WITH AUTOMATIC MECHANICAL EXTRACTION FAN RATED AT 15 L/SEC WITH 20 MINUTE OVERUN

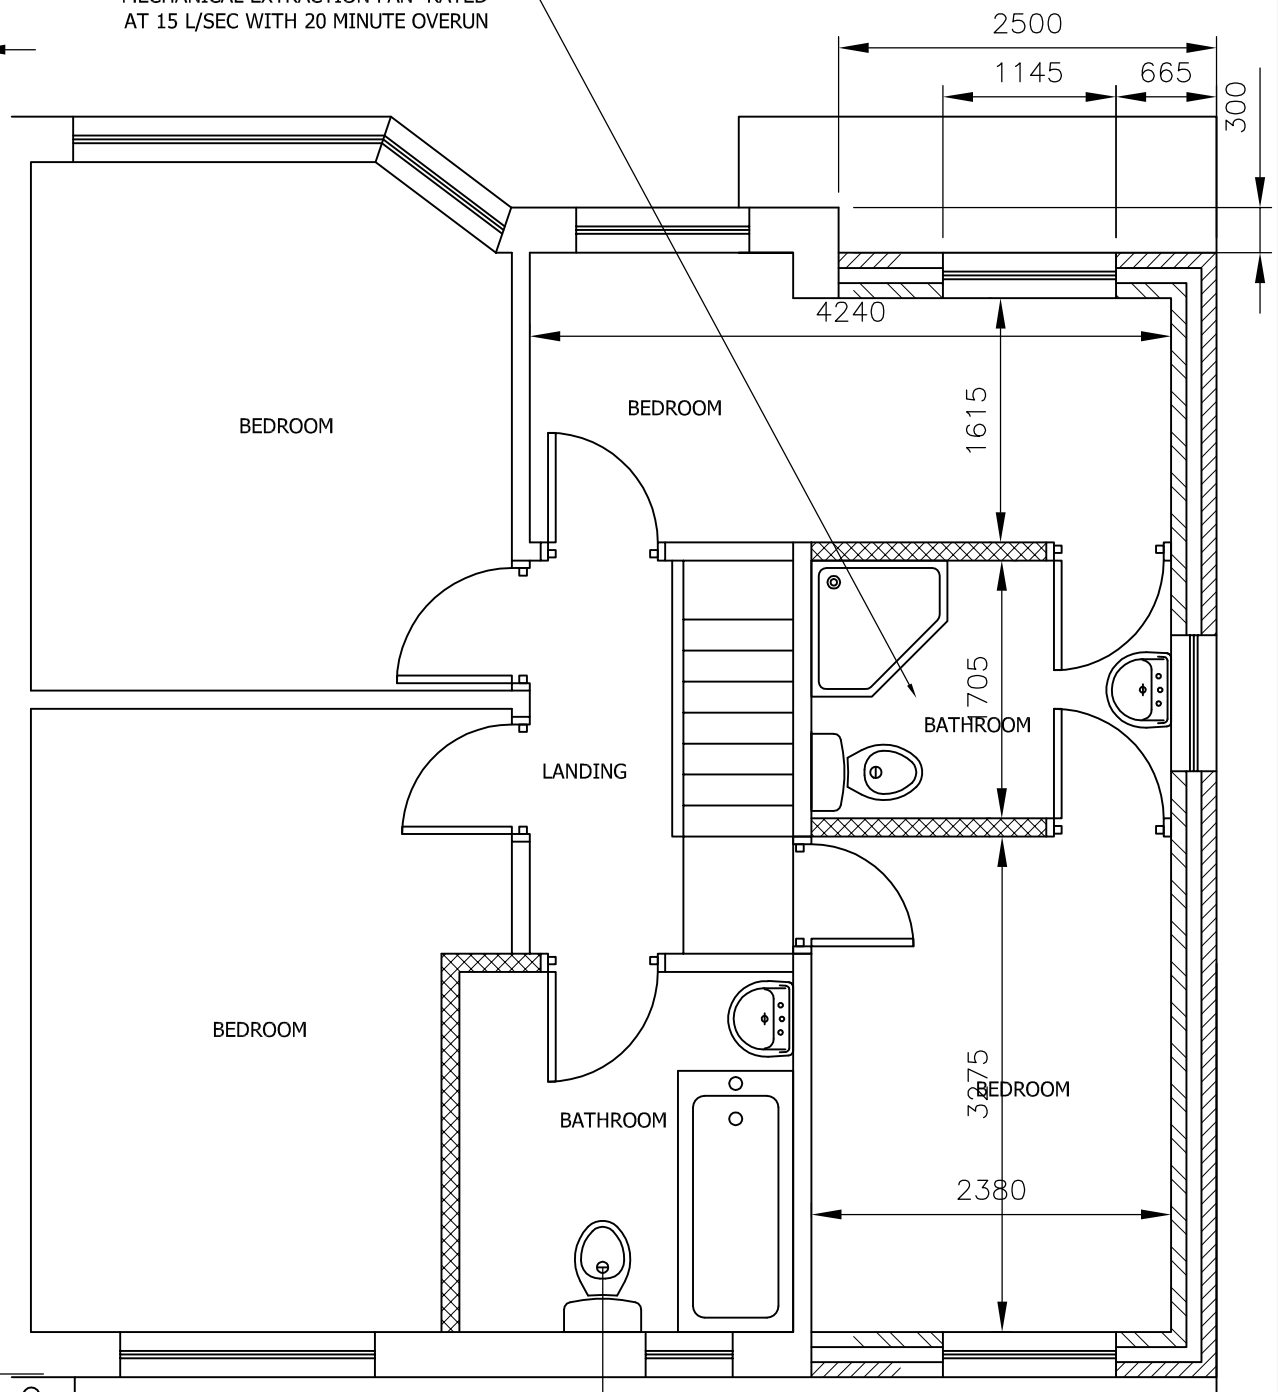

UTILITYTO BE FITTED WITH AUTOMATIC MECHANICAL EXTRACTION FAN RATED AT 30 L/SEC WITH 20 MINUTE OVERUN

TOILET TO BE FITTED WITH AUTOMATIC MECHANICAL EXTRACTION FAN RATED AT 15 L/SEC WITH 20 MINUTE OVERUN

PROPOSED FIRST FLOOR PLAN
SCALE 1:50 AT A3

DO NOT SCALE: Contractor to check all dimensions and report any omissions or errors

NOTES

Rev	Description	By	Chk	App	Date

JRB DESIGNS Ltd
1 Saville Road
Cudworth
Barnsley
S72 8LT
Tel: 01226 383542
Fax: 01226 380078
Mob: 07970 541192
Email: john@jrbdesigns.co.uk

This drawing is copyright. © jrbdesigns Ltd.

Client
MR M PATTISON

Drawing Title
PROPOSED PLANS

Address
5 GOODER AVENUE
ROYSTON
BARNSLEY
S72 8LT

Project Title:
PROPOSED TWO STOREY SIDE & SINGLE REAR EXTENSION

Purpose of Issue:
PLANNING

Drawing Status
FIRST ISSUE

Scale at A3	Drawn By	Date	
AS SHOWN	JRB	29/04/2013	
Checked By	Date	Approved By	Date
	29/04/2013		29/04/2013
Project No.	Drawing No.		Revision
MMP001	004		-

APPROVAL [X] INFORMATION [ ] TENDER [ ] CONTRACT [ ] CONSTRUCTION [ ]