



front elevation




side elevation

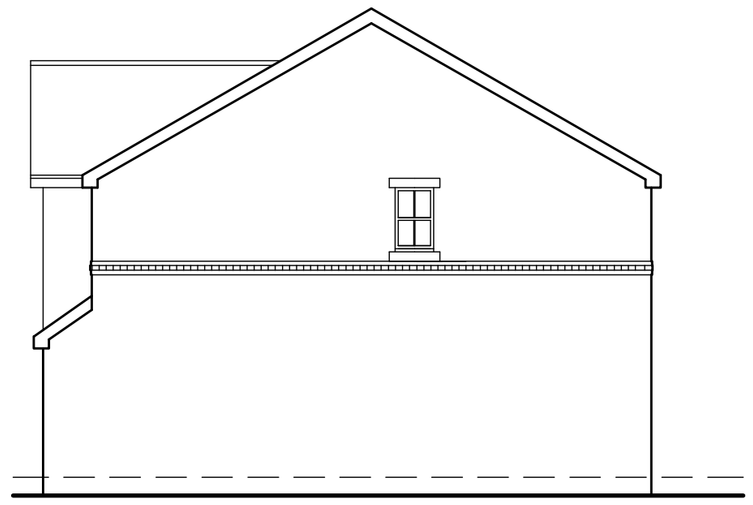


rear elevation

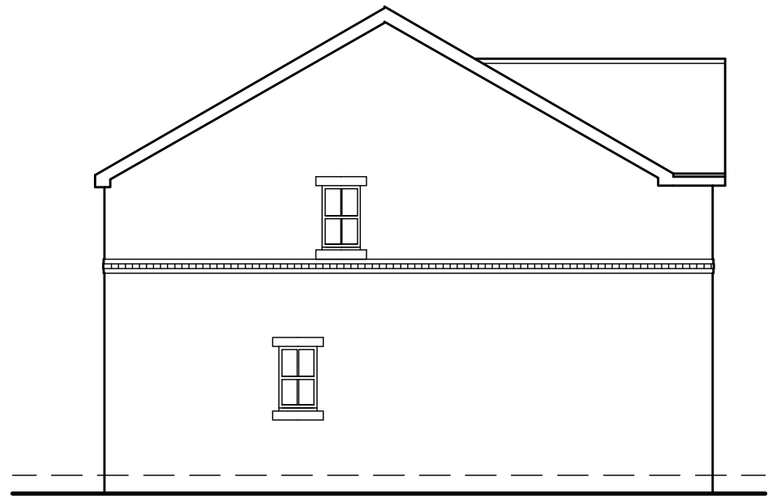


side elevation

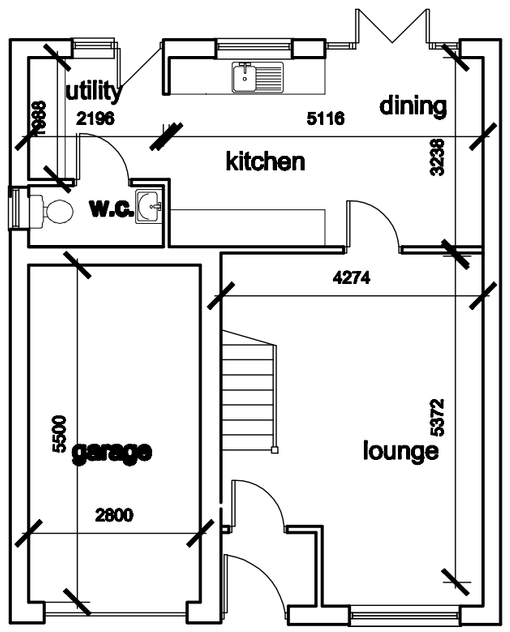


Ground Floor Plan

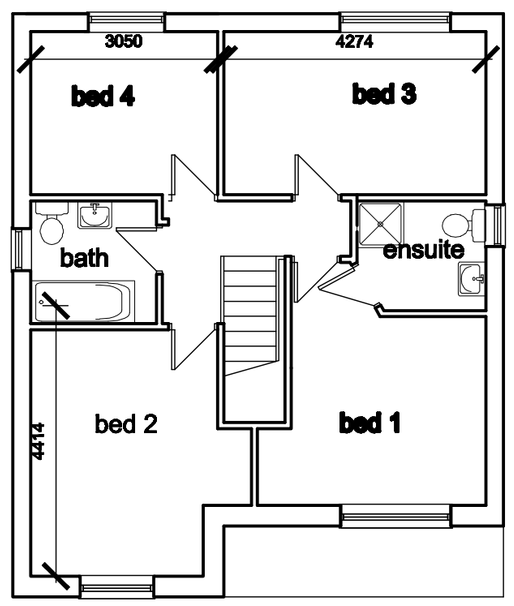

First Floor Plan

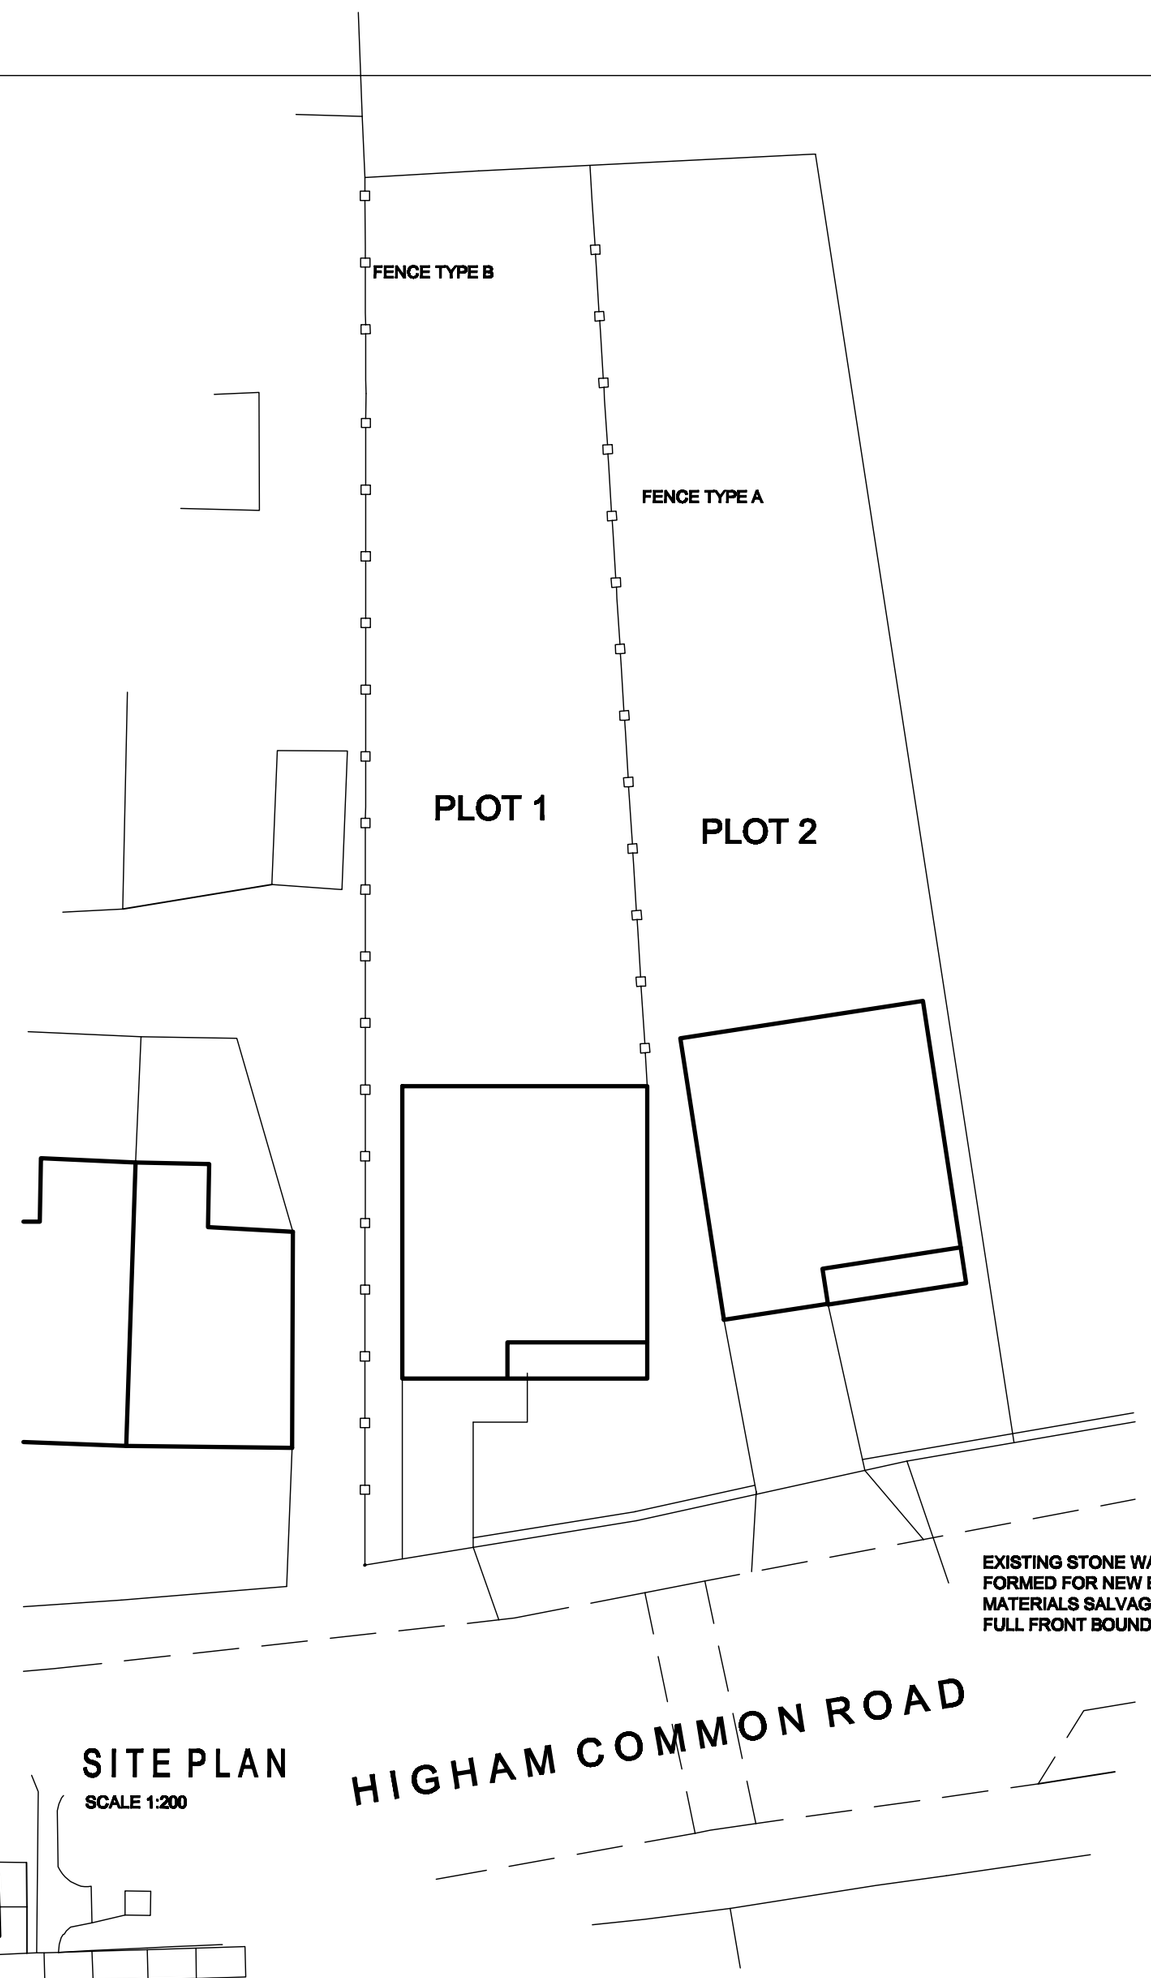

SITE PLAN
SCALE 1:200

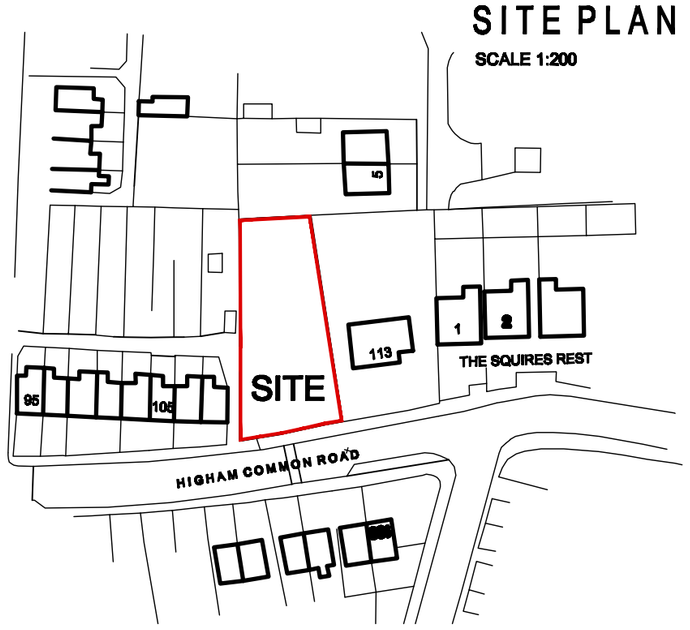

LOCATION PLAN
SCALE 1:1250

White Agus Partnership
PROVIDENCE VILLA,
42 SACKVILLE STREET,
BARNSLEY.
S70 2DB
Phone: 01226 208482
Fax: 01226 283030
Email: info@whiteaguspartnership.co.uk
Web: www.whiteaguspartnership.co.uk
SURVEYORS AND BUILDING DESIGN CONSULTANTS

Project. RESIDENTIAL DEVELOPMENT HIGHAM COMMON ROAD BARNSLE	Client. MR G. HANSON
Drawing Title. PLANS AND ELEVATIONS	Date. FEB 2010 / Scale. 1:100 @ A2
	Ref. 09-079 / Dwg. No. 04 / Rev. B

Date	Suffix	Description	Date	Suffix	Description
04-04-11	A	MINOR REVISIONS			
13-05-11	B	REVISED FOLLOWING P.O. COMMENTS			