

ELEVATION B




ELEVATION A



ELEVATION C




ELEVATION D

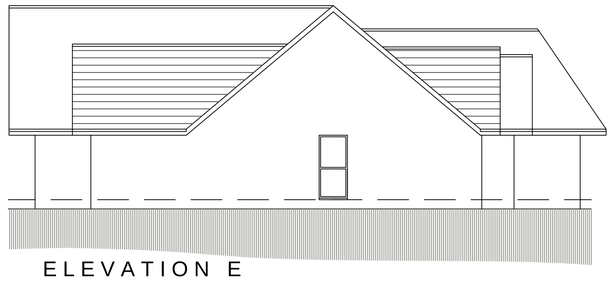


ELEVATION E


PROPOSED DWELLING

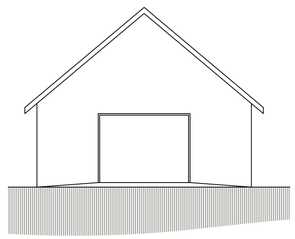


SIDE ELEVATION

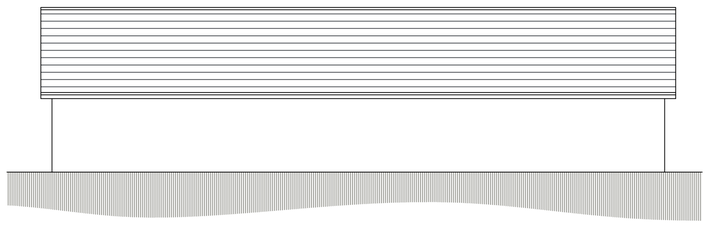

REAR ELEVATION

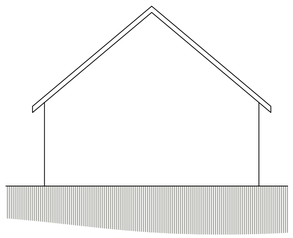


SIDE ELEVATION

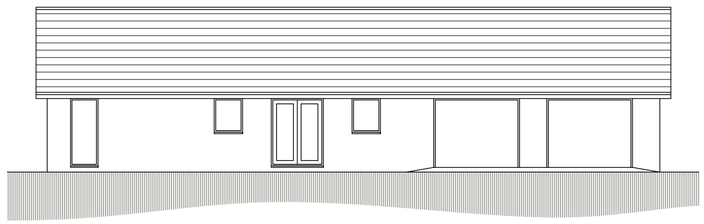

FRONT ELEVATION

PROPOSED OUTBUILDING

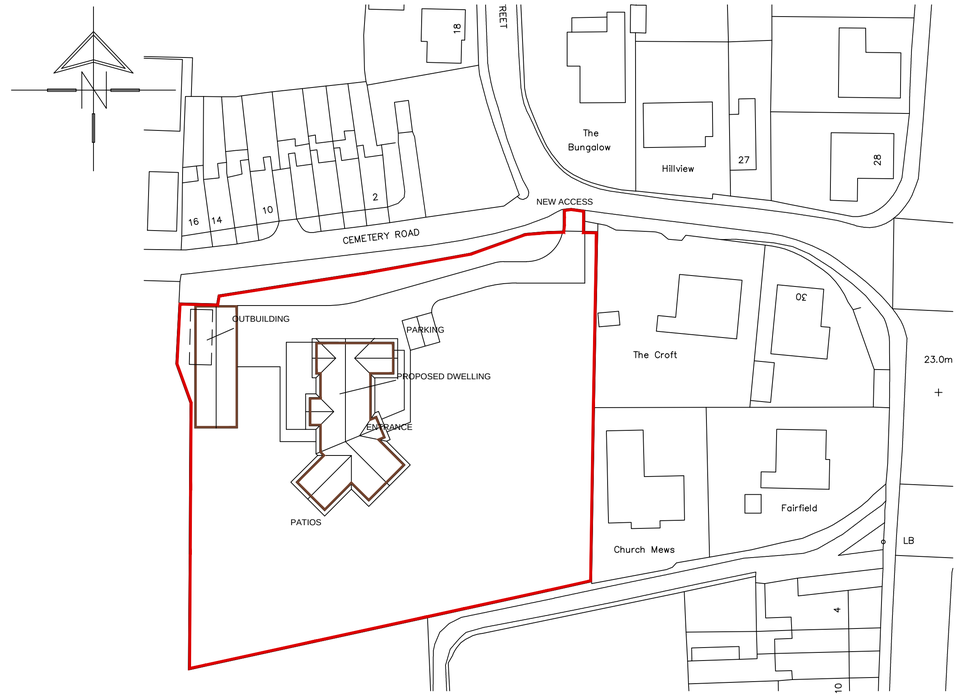

SITE PLAN

SCALE 1:500

White Agus PARTNERSHIP
8 MORSTON BUSINESS PARK,
WHALEY ROAD, BARUGH GREEN,
BARNSLEY.
S75 1HQ
Phone: 01226 208482
Fax: 01226 283030
Email: info@whiteaguspartnership.co.uk
Web: www.whiteaguspartnership.co.uk
ARCHITECTURAL SERVICES AND SURVEYORS

Project.	Client.
PROPOSED DWELLING CEMETERY ROAD, BOLTON UPON DEARNE	MR GRAHAM ASQUITH
Drawing Title. ELEVATIONS AND SITE PLAN	Date. SEPT 2017 / Scale. 1:100 & 1:500 @ A1
	Ref. 17-093 / Dwg. No. 02 / Rev. B

Date	Suffix	Description	Date	Suffix	Description
19-09-17	A	UPDATED FOR PLANNING APPLICATION			
09-10-17	B	OUTBUILDING ELEVATIONS ADDED			