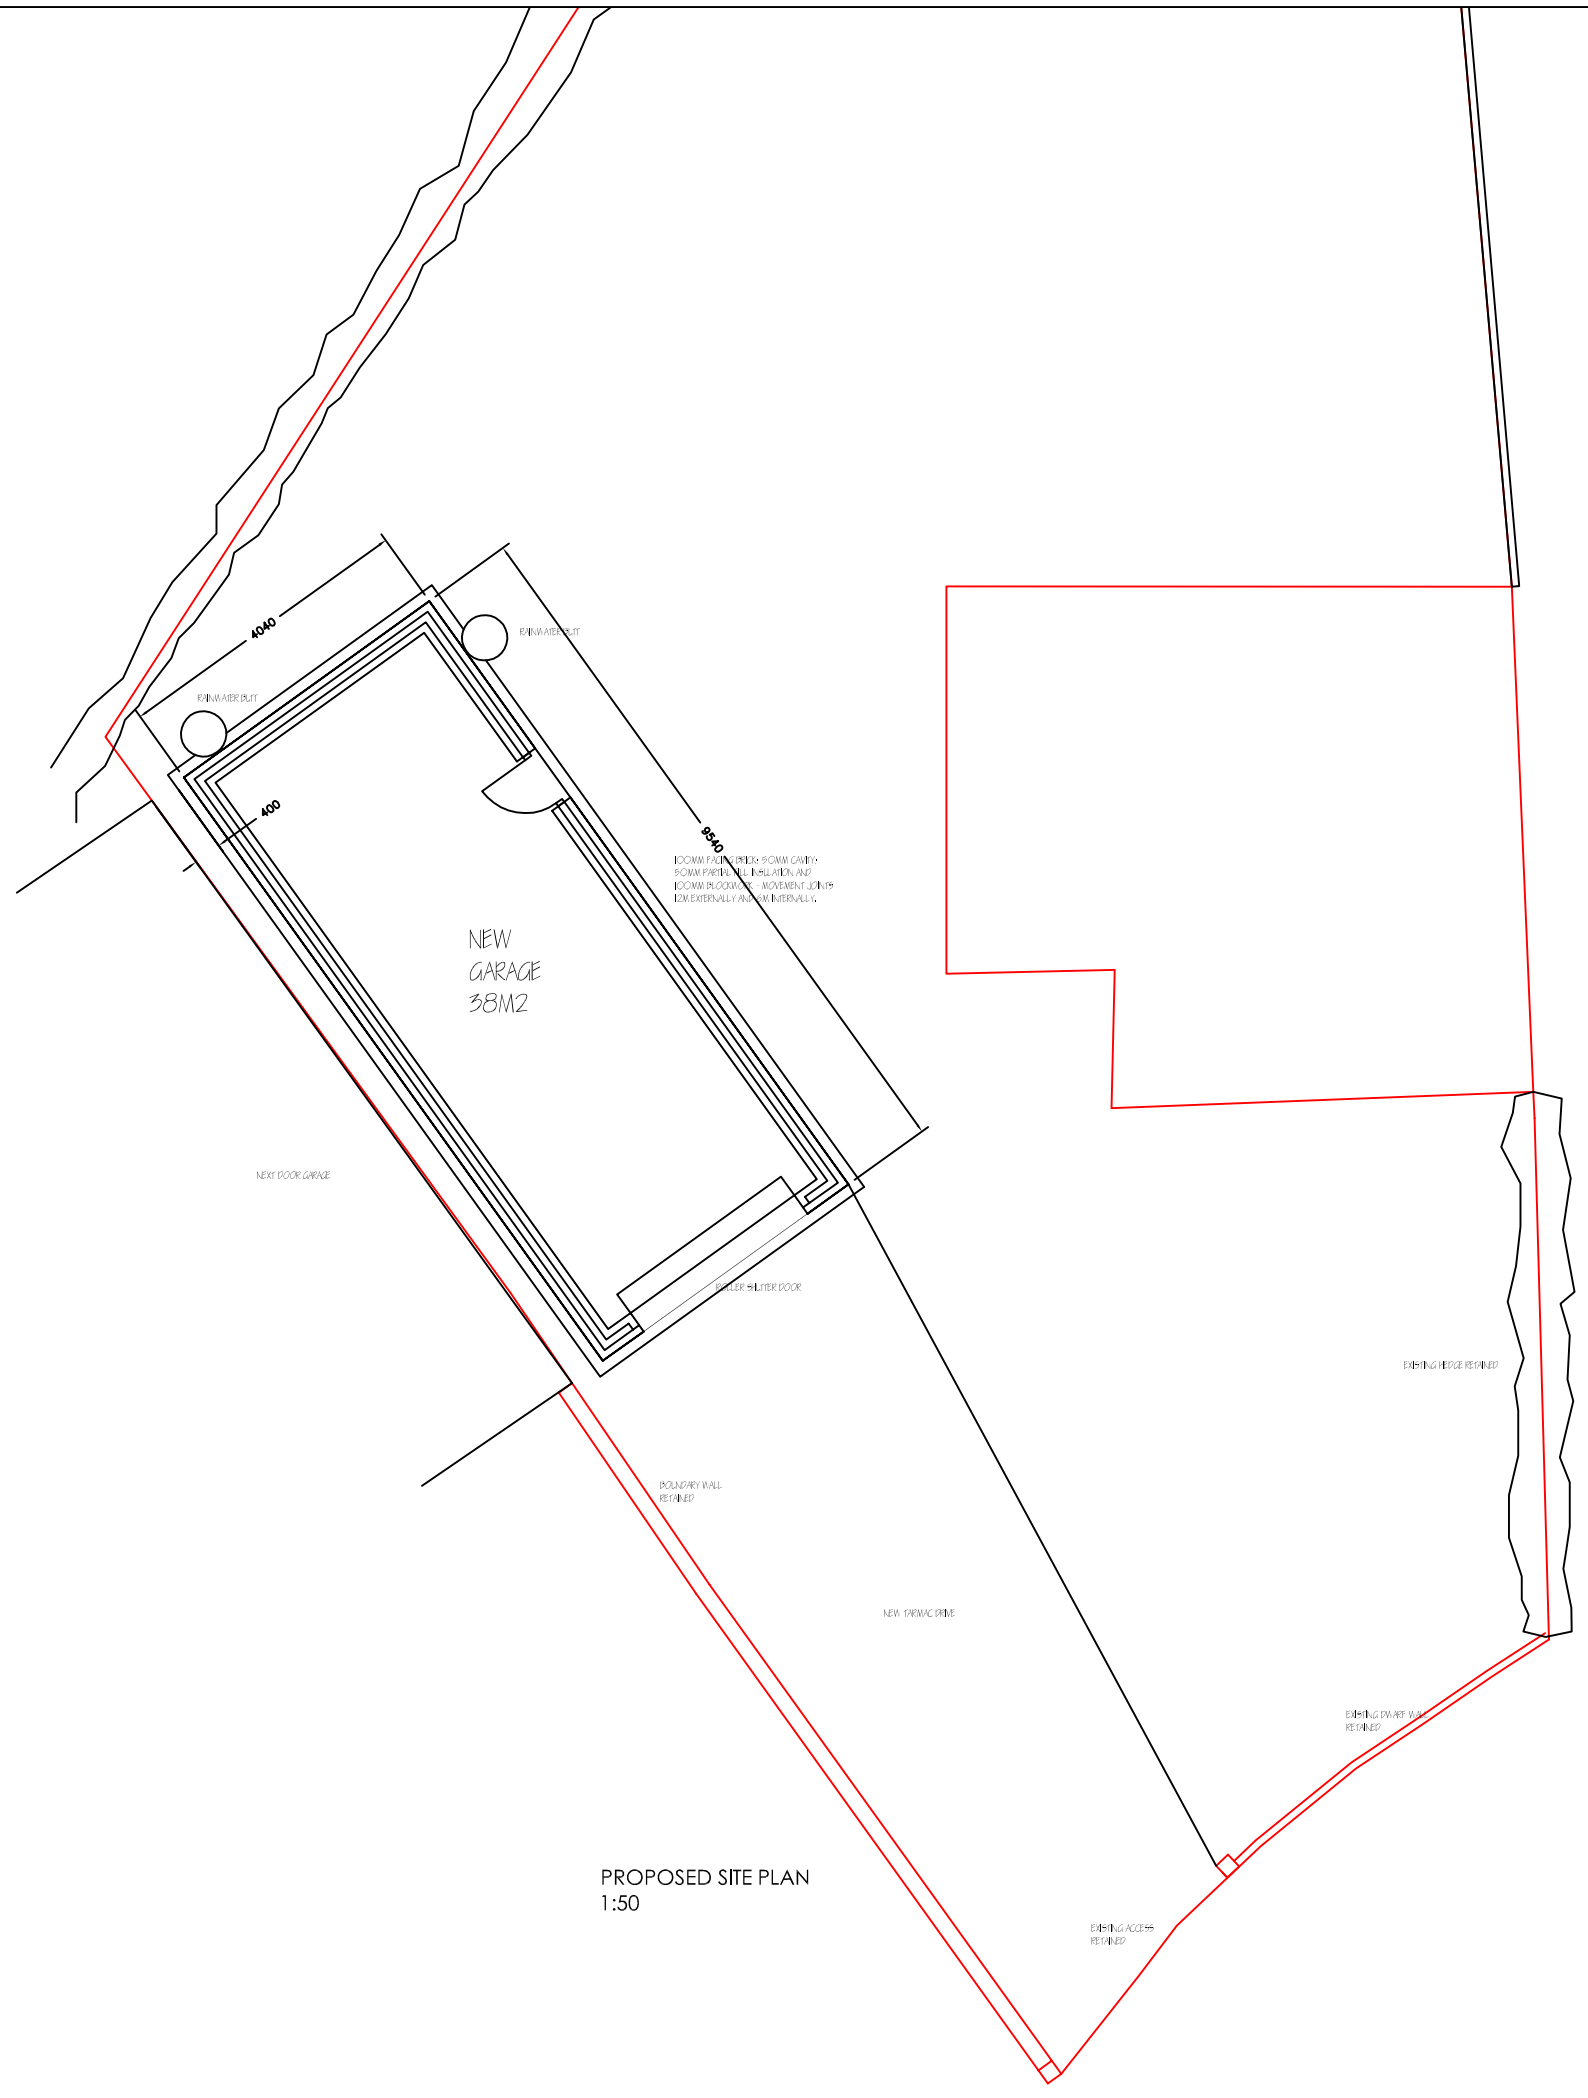


PROPOSED SITE PLAN
1:50

Revisions	A. A----	00-00-00
This drawing is for planning permission only and is not a construction drawing.		
Drawing Title	PROPOSED-GARAGE-SITE-PLAN	
Job No. - Dwg No.	MY/2014/03 . –	
Client:	MICHAEL YARDLEY 12 CORONATION CRESCENT BIRDWELL BARNSLEY S75 5RN	
Scale.	1:100	