

STEPHEN A. WELCER. m.c.i.a.t.
Architectural Tecnician and Surveyor.
217, Wakefield Road.
Normanton.
Wakefield.
WF6 1BP.
West Yorkshire.

Tel. 01924 890012.
Mob. 07989 964611.
e-mail. stevewelcer@btinternet.com.

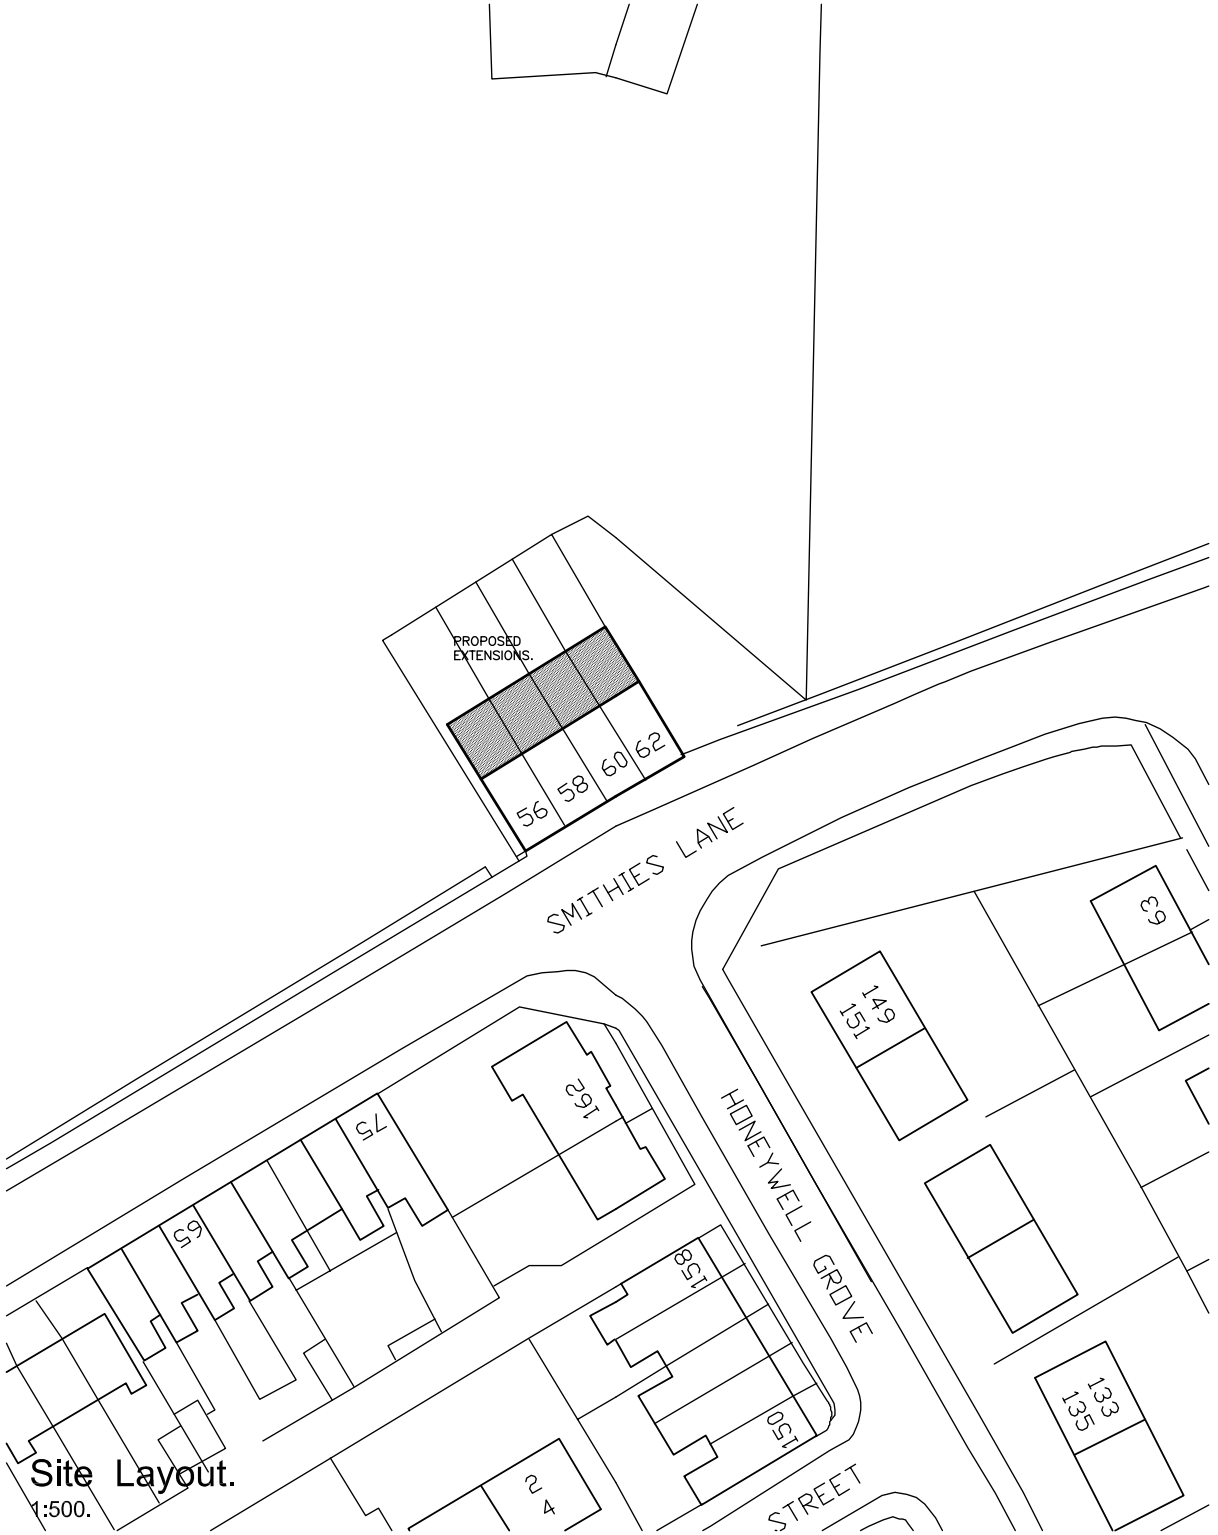

Site Layout.
1:500.

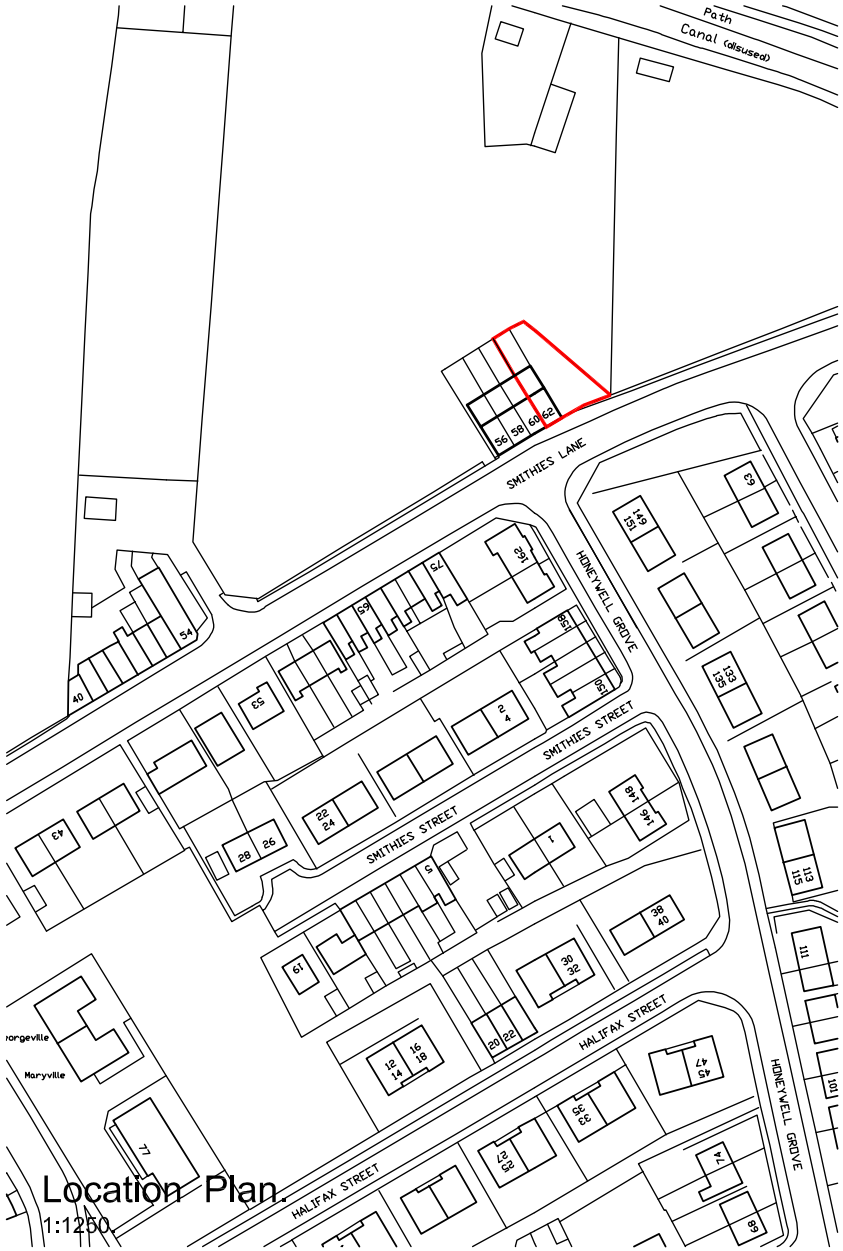

Location Plan.
1:1250.

Scale	1:500 - 1:1250 @ A3.
Date	JUNE 2018
Drawn by	SW
Checked by	-
Drawing no.	2018-45-05
Revision	-

Drawing Title
SITE PLANS
LOCATION PLAN.

Project Title
PROPOSED EXTENSIONS.
62, SMITHIES LANE.
BARNSLEY.
FOR MR. G. BURNS.

Property Address
62, SMITHIES LANE.
SMITHIES.
BARNSLEY.
S71 1QW.