PPT

...opolitan
...uncil

12 AUG 2009

...e Mail Room

NOCHQ

DC

Deborah Fulton
23 Wells St
Darton
Barnsley
S75 5NJ.

10 August 2009.


To whom it may Concerned,

Please find enclosed the requirements that you have in your letter dated 21st July.


Please don't hesitate to contact if you require anything additional.

Kind Regards


[redacted]

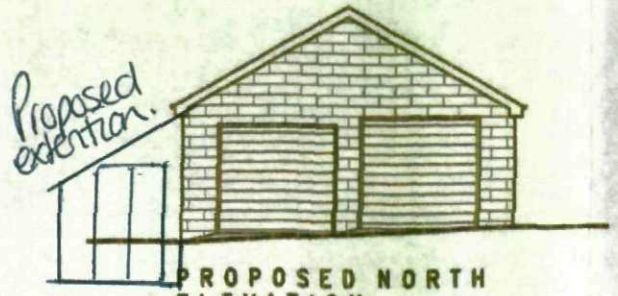


PROPOSED NORTH ELEVATION

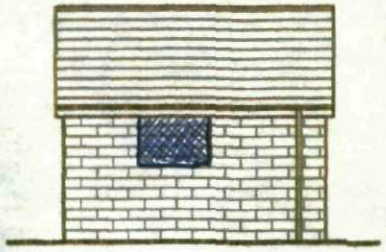


PROPOSED EAST ELEVATION
Window addition

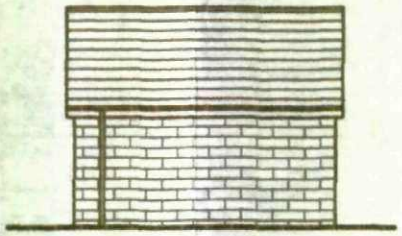


PROPOSED WEST ELEVATION
No change.

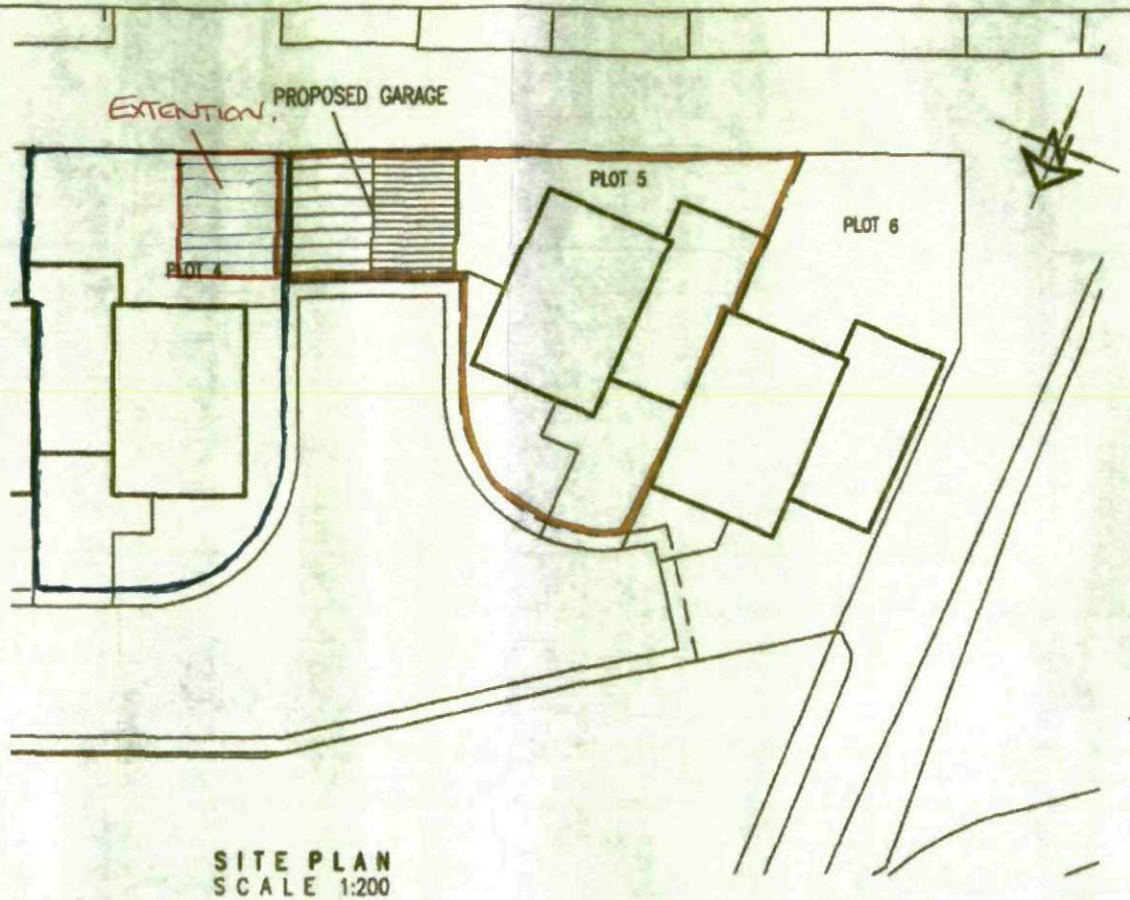

SITE PLAN
SCALE 1:200

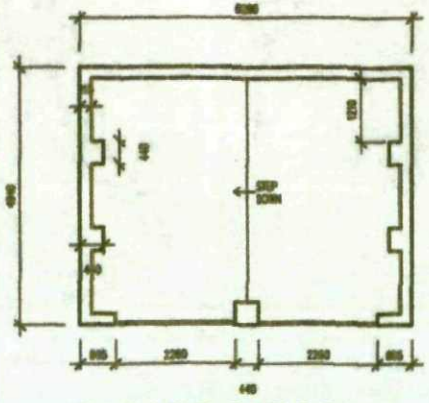

GARAGE FLOOR LAYOUT

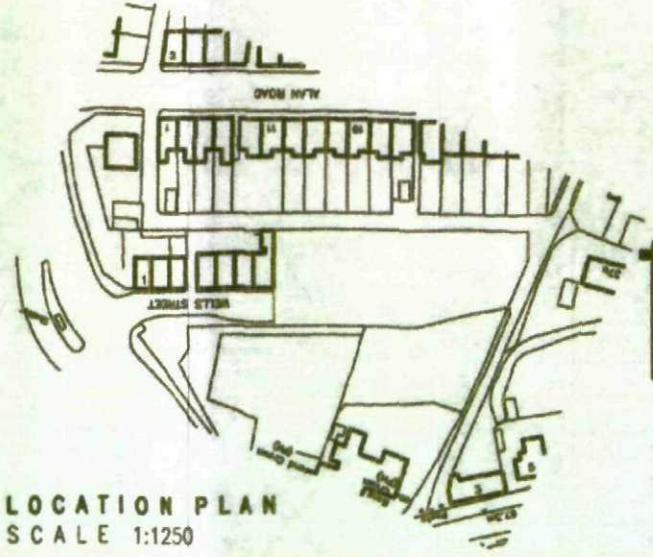

LOCATION PLAN
SCALE 1:1250

White Agus Partnership	128B, NEW ROAD, STAINCROSS, BARNSLEY. S75 6PP CHARTERED SURVEYORS AND BUILDING DESIGN CONSULTANTS	PHONE/FAX. 01226 208482 E mail: agus@btinternet.com
Project. PROPOSED GARAGE ON LAND AT WELLS STREET, BARNSLEY	Client. MR G. WEBB	
Drawing Title. PLANS & ELEVATIONS	Date. JULY 2007	Scale. 1@100
	Ref. 03-155	Dwg. No. 12
		Rev.