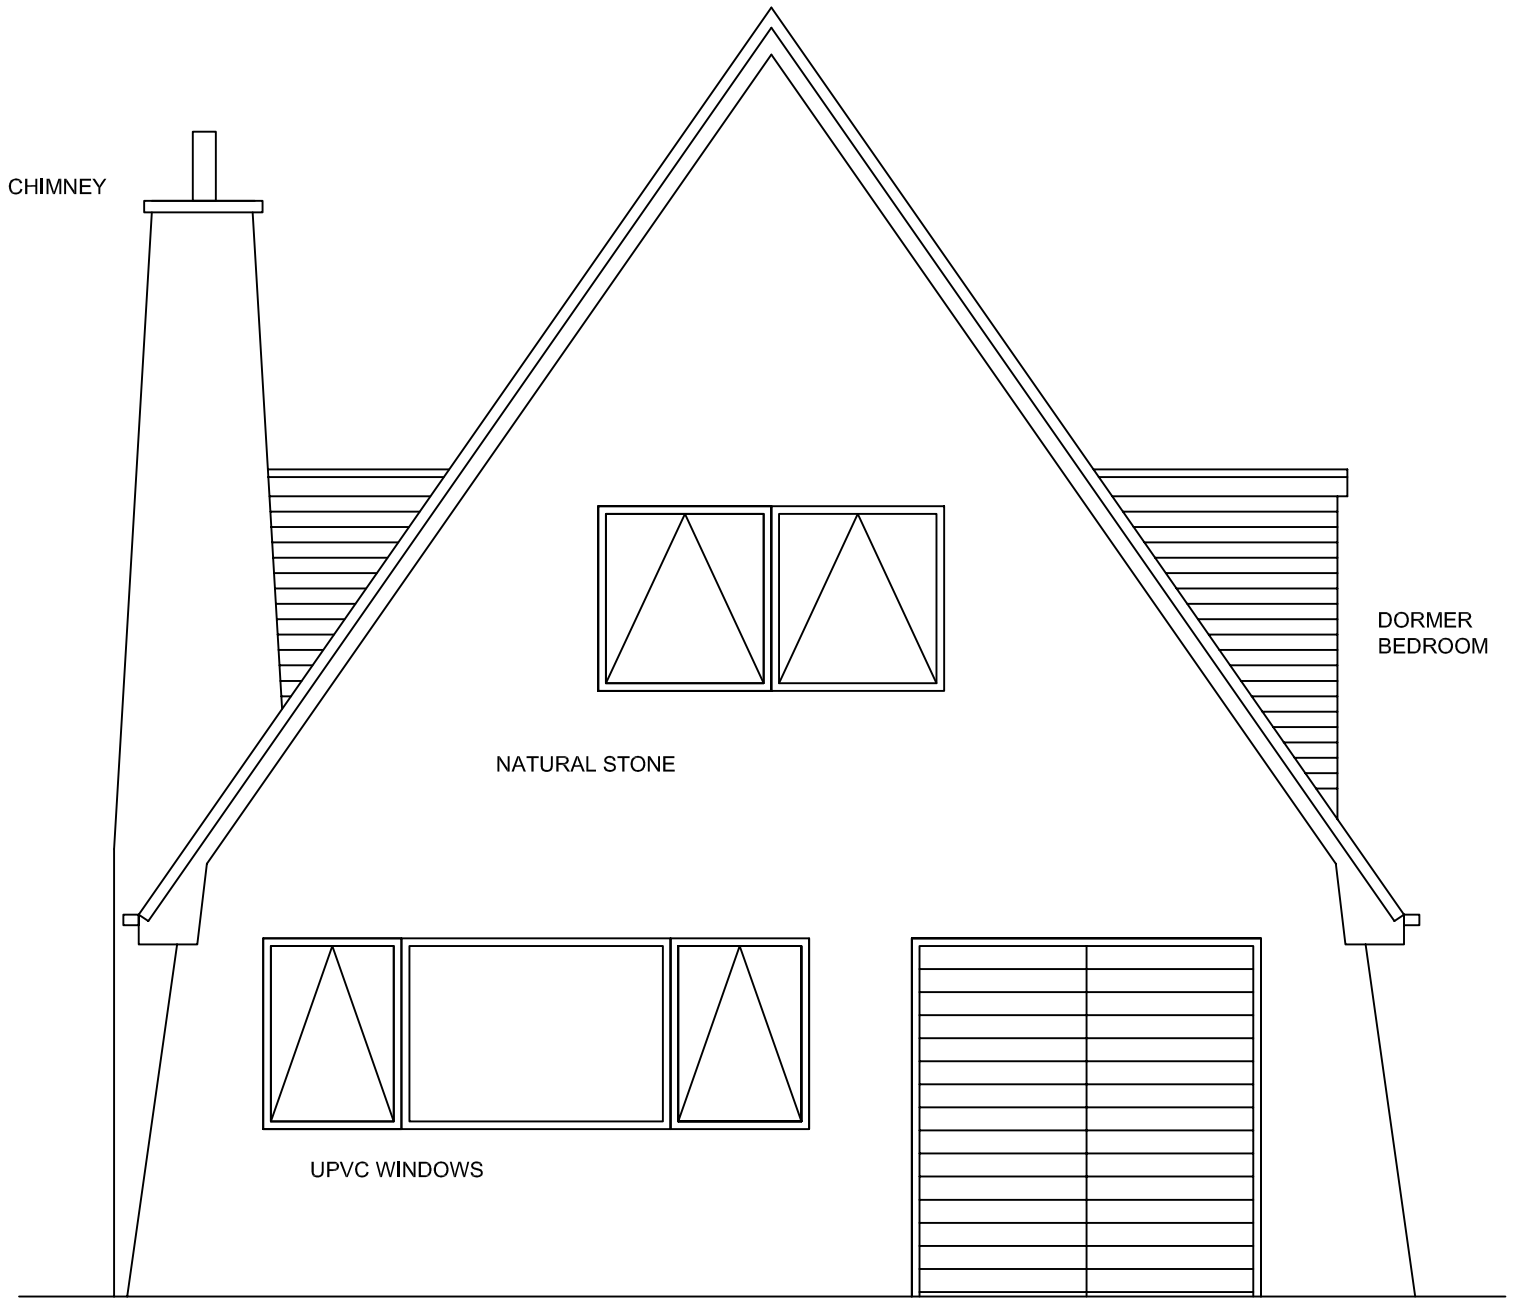


EXISTING FRONT ELEVATION 1:50

Revisions	A. A——	00-00-00
This drawing is for planning permission only and is not a construction drawing.		
Drawing Title	EXISTING-FRONT-ELEVATION	
Job No. - Dwg No.	GB/2015/1 . —	
Client:	MR GRAHAM BATTY 34 BASLOW CRESCENT DODWORTH BARNSLEY S75 3SG .	
Scale.	1:50	