Notes:

SKETCH PLANS - THE DESIGN IS SUBJECT TO DESIGN DEVELOMENT AND AREAS AND QUANTITIES MAY ALTER

COPYRIGHT - THIS DRAWING MAY NOT BE REPRODUCED OR MODIFIED IN WHOLE OR PART BY ANY PERSON OR ORGANISATION WITHOUT THE ARCHITECTS CONSENT. ISUING COPIES TO THIRD PARTIES MAY NOT BE DONE WITHOUT THE ARCHITECTS CONSENT

Revision:

Revision List:

0 10m


Project/ Client: The Granary / Parker

Drawing Title: Site Plan - Existing & Proposed


Drawing Number: 2032/TP/005

Scale at A3: 1:100

Date: May 17

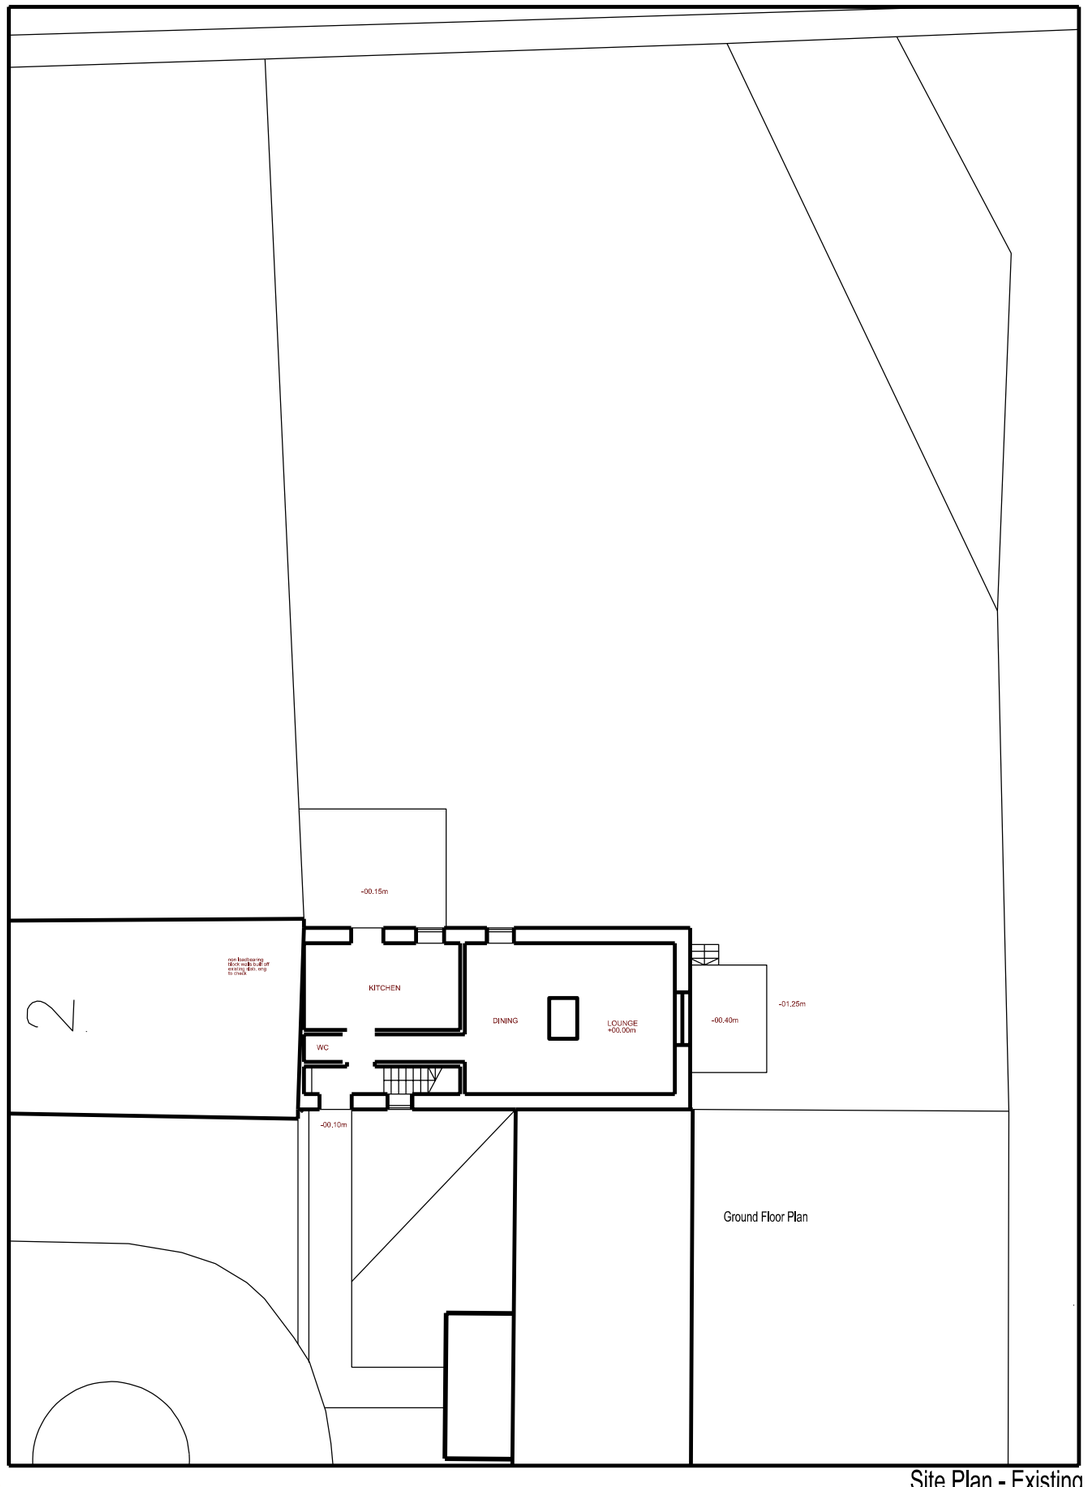

Site Plan - Existing

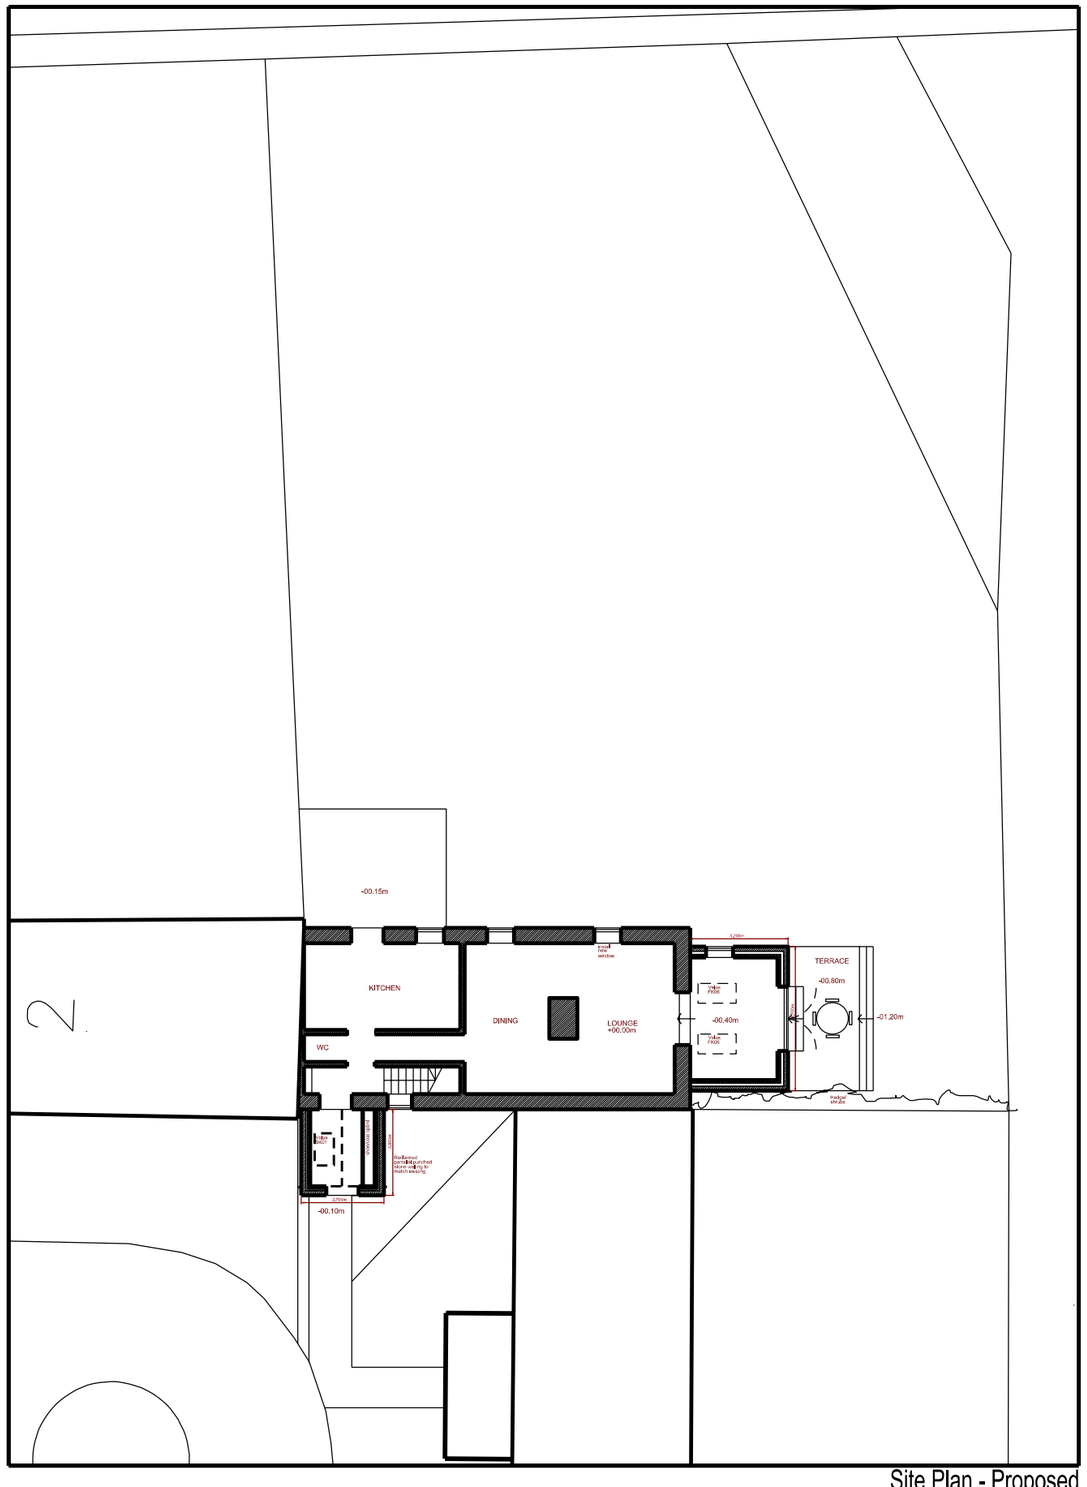

Site Plan - Proposed

DSA design space architecture

t: +44 (0)1226 762697 e:info@designspacearchitects.co.uk www.designspacearchitects.co.uk