
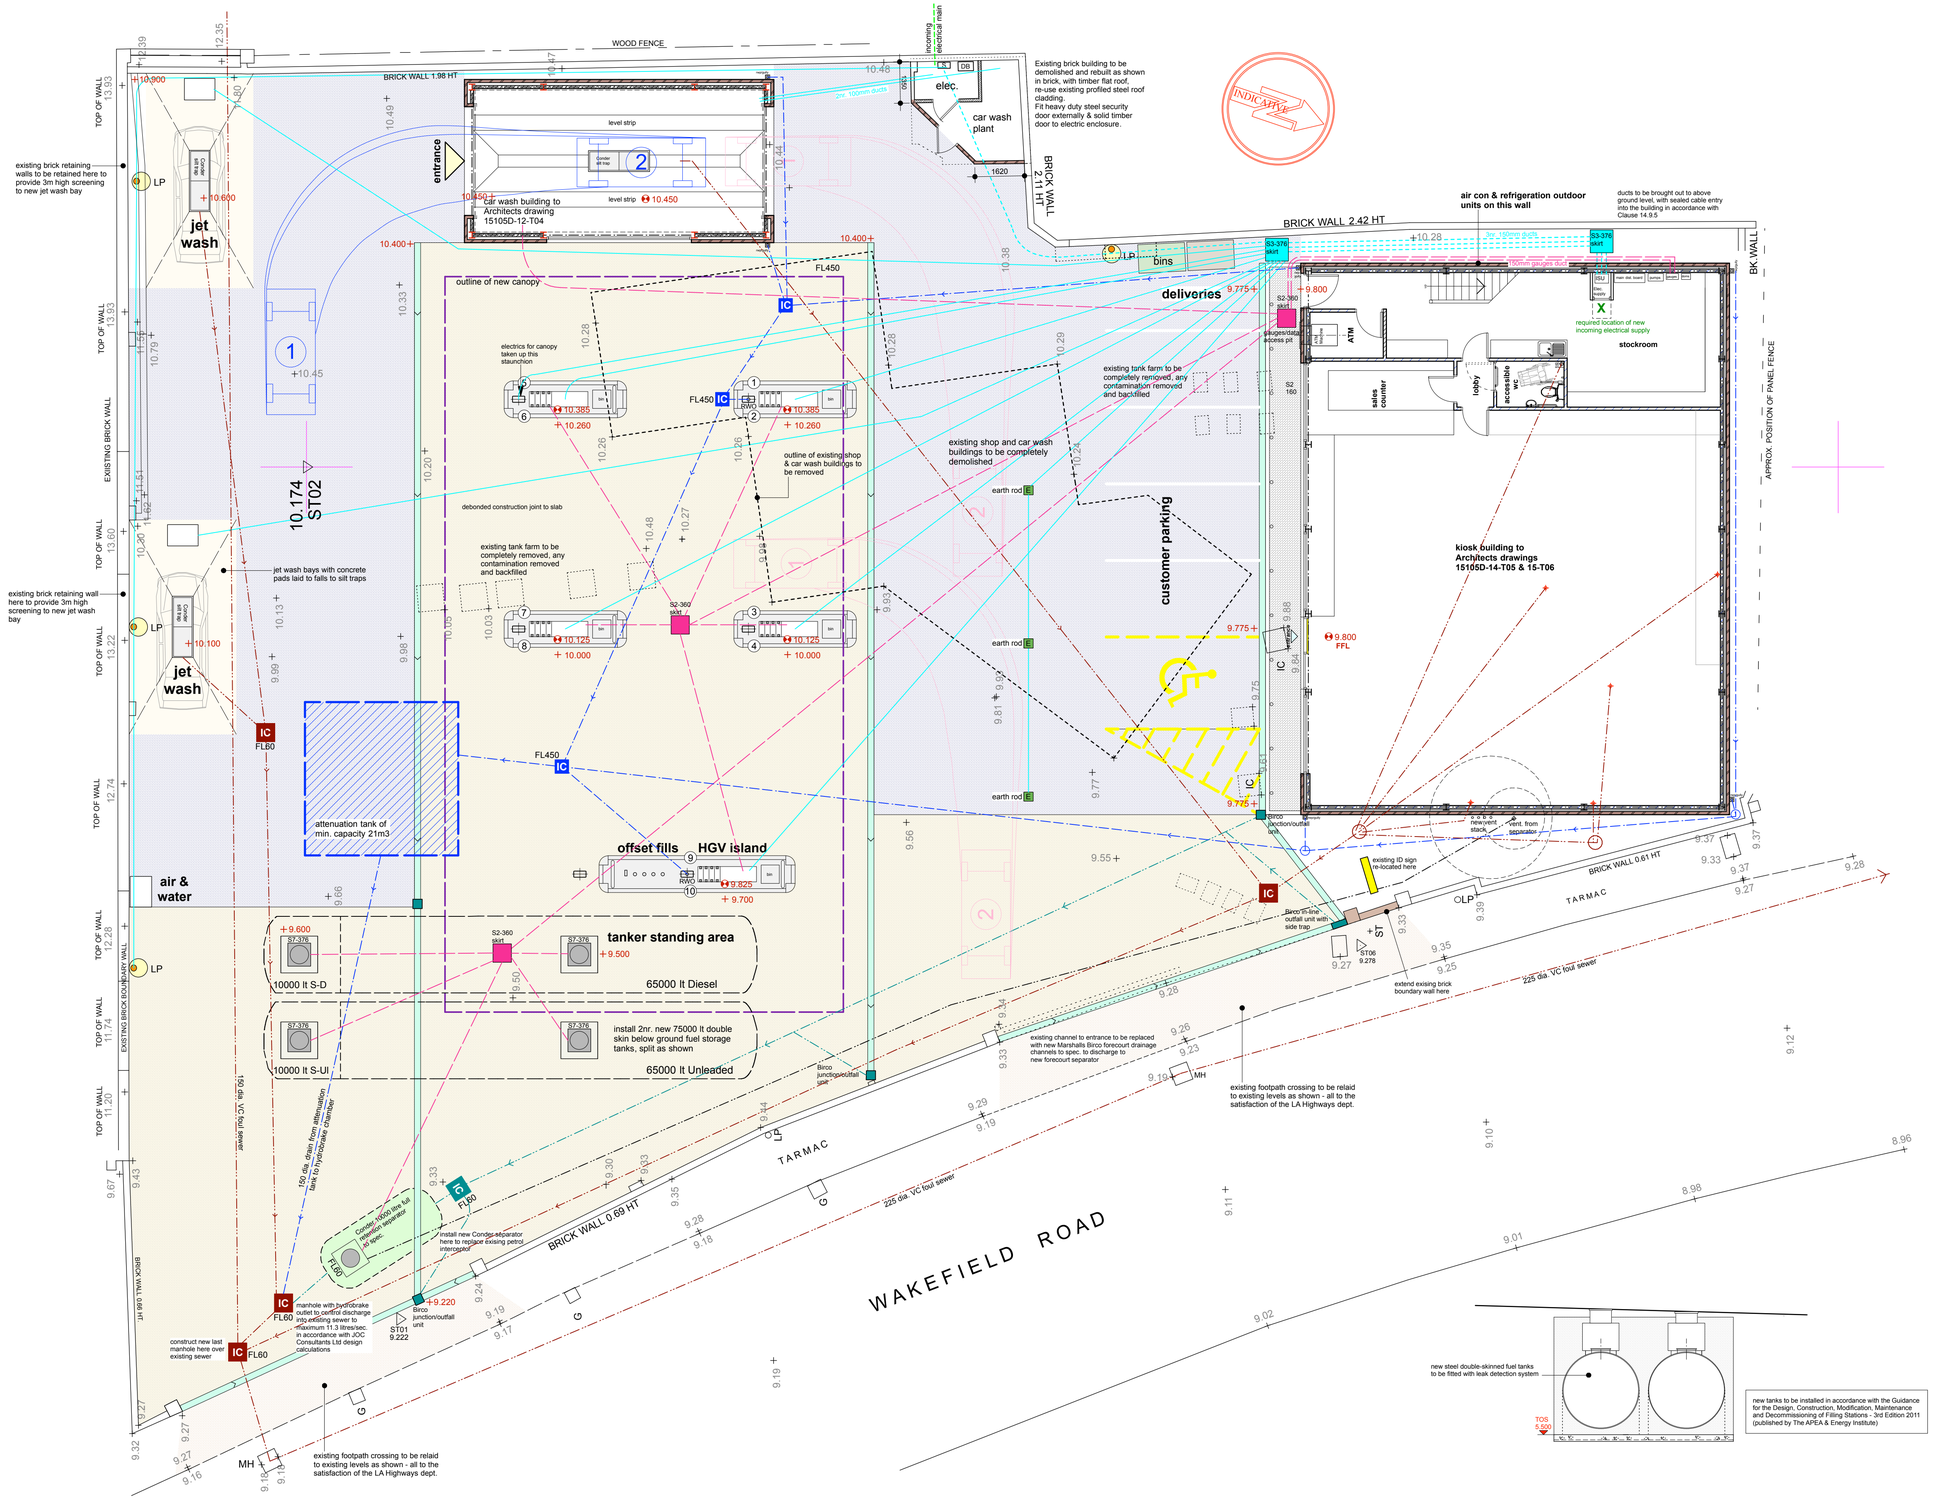


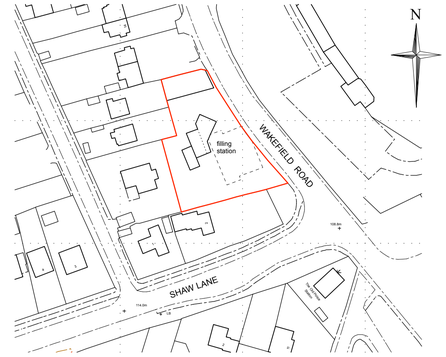

location 1/1250

- concrete surfacing to forecourt shown thus to spec.
- new full build up SMA macadam surfacing shown thus to spec.
- concrete block paving to perimeter footpath to kiosk building to spec.
- FL450 IC — 100mm dia. new surface water drains shown thus (except where indicated larger) new inspection chambers where shown with Fibrelite lid type as indicated
- FL60 IC — 100mm dia. new foul drains shown thus (new inspection chambers where shown with Fibrelite lid type as indicated)
- FL60 IC — 100mm dia. new forecourt drains shown thus (new inspection chambers where shown with Fibrelite lid type as indicated)
- Marshalls Birco 150 channel drainage system fitted with cast iron slotted gratings (D400 load class)
- Marshalls Birco 150 junction/outfall unit
- Marshalls Birco 150 in-line outfall unit
- debonded construction joint to details & spec.
- 100mm gauges or data duct (except where shown larger)
- 100mm electrical duct
- 150mm electrical duct

NB. all ducts to be min. 500mm depth below finished forecourt level

- Fibrelite sump for electrical services to spec. (chamber/lid reference as indicated on plan)
- Fibrelite sump for gauges equipment to spec. (chamber/lid reference as indicated on plan)
- LP — 5m galv. steel floodlight pole for perimeter lighting
- E earth rod — 3m copper earthing rod approx. location where shown
- 150mm twin wall duct for main electric supply
- water supply pipework
- 10.100 — denotes new finished levels to pump islands etc.
- + 9.750 — denotes new finished levels to forecourt areas
- + 9.33 — denotes existing levels (generally to be maintained except where new finished levels are shown)

All fuel lines & vent. pipework shown on A+DP drawing 15105D-08-P01

tender issue

This drawing has been prepared specifically for the purpose of obtaining Planning Permission and/or Building Regulation Approval. Its suitability for other purposes, without supplementary details and specifications cannot be guaranteed. The Permissions and/or Approvals are beyond the Architects control, and no guarantee that such will be granted is given or to be inferred by reason of the preparation of this drawing. Only figured dimensions are to be used. All dimensions to be checked on site. This drawing together with the design is the property and copyright of the Architect and must not be reproduced without prior written permission.

rev.	description	date	drawn	appvd
T10	Car wash amended & surface water drainage revised	05.08.17	AS	AS
T09	Drainage layout amended & surface water attenuation added	30.06.17	AS	AS
T08	Drainage layout amended & invert levels added	25.04.17	AS	AS
T07	Updated for new jet wash application	03.04.17	AS	AS
T06	Updated for tendering purposes	10.02.17	AS	AS
P05	General update	26.01.17	AS	AS
P04	Updated for construction purposes	12.07.16	AS	AS
P03	Updated for construction purposes	28. 06.16	AS	AS
P02	Tanker tracking added, Jet washes omitted	28. 01.16	RE	AS
P01	Drawing originated	26.10.15	AS	AS

project: Proposed redevelopment of Turnpike Filling Station
at: Wakefield Road, Staincross, Barnsley, S75 6JX
for: SK Fuel Ltd

title: site plan as proposed
number: 15105D-05-T10
scale: 1:100
size: A1

ARCHITECTURE + DESIGN PARTNERSHIP
The Old Police Station 16 Bridge Lane Holmfirth HD9 7AN
T: 01484 685411 E: hello@adp-architects.com
W: www.adp-architects.com
RIBA Chartered Practice