
This drawing is copyright and shall not be reproduced nor used for any other purpose without the written permission of the Architects. This drawing must be read in conjunction with all other related drawings and documentation. It is the contractors responsibility to ensure full compliance with the Building Regulations. Do not scale from this drawing, use figured dimensions only. It is the contractors responsibility to check and verify all dimensions on site. Any discrepancies to be reported immediately.
IF IN DOUBT ASK.
Materials not in conformity with relevant British or European Standards/Codes of practice or materials known to be deleterious to health & safety must not be used or specified on this project.

XREF'S IN THIS DRAWING

NONE

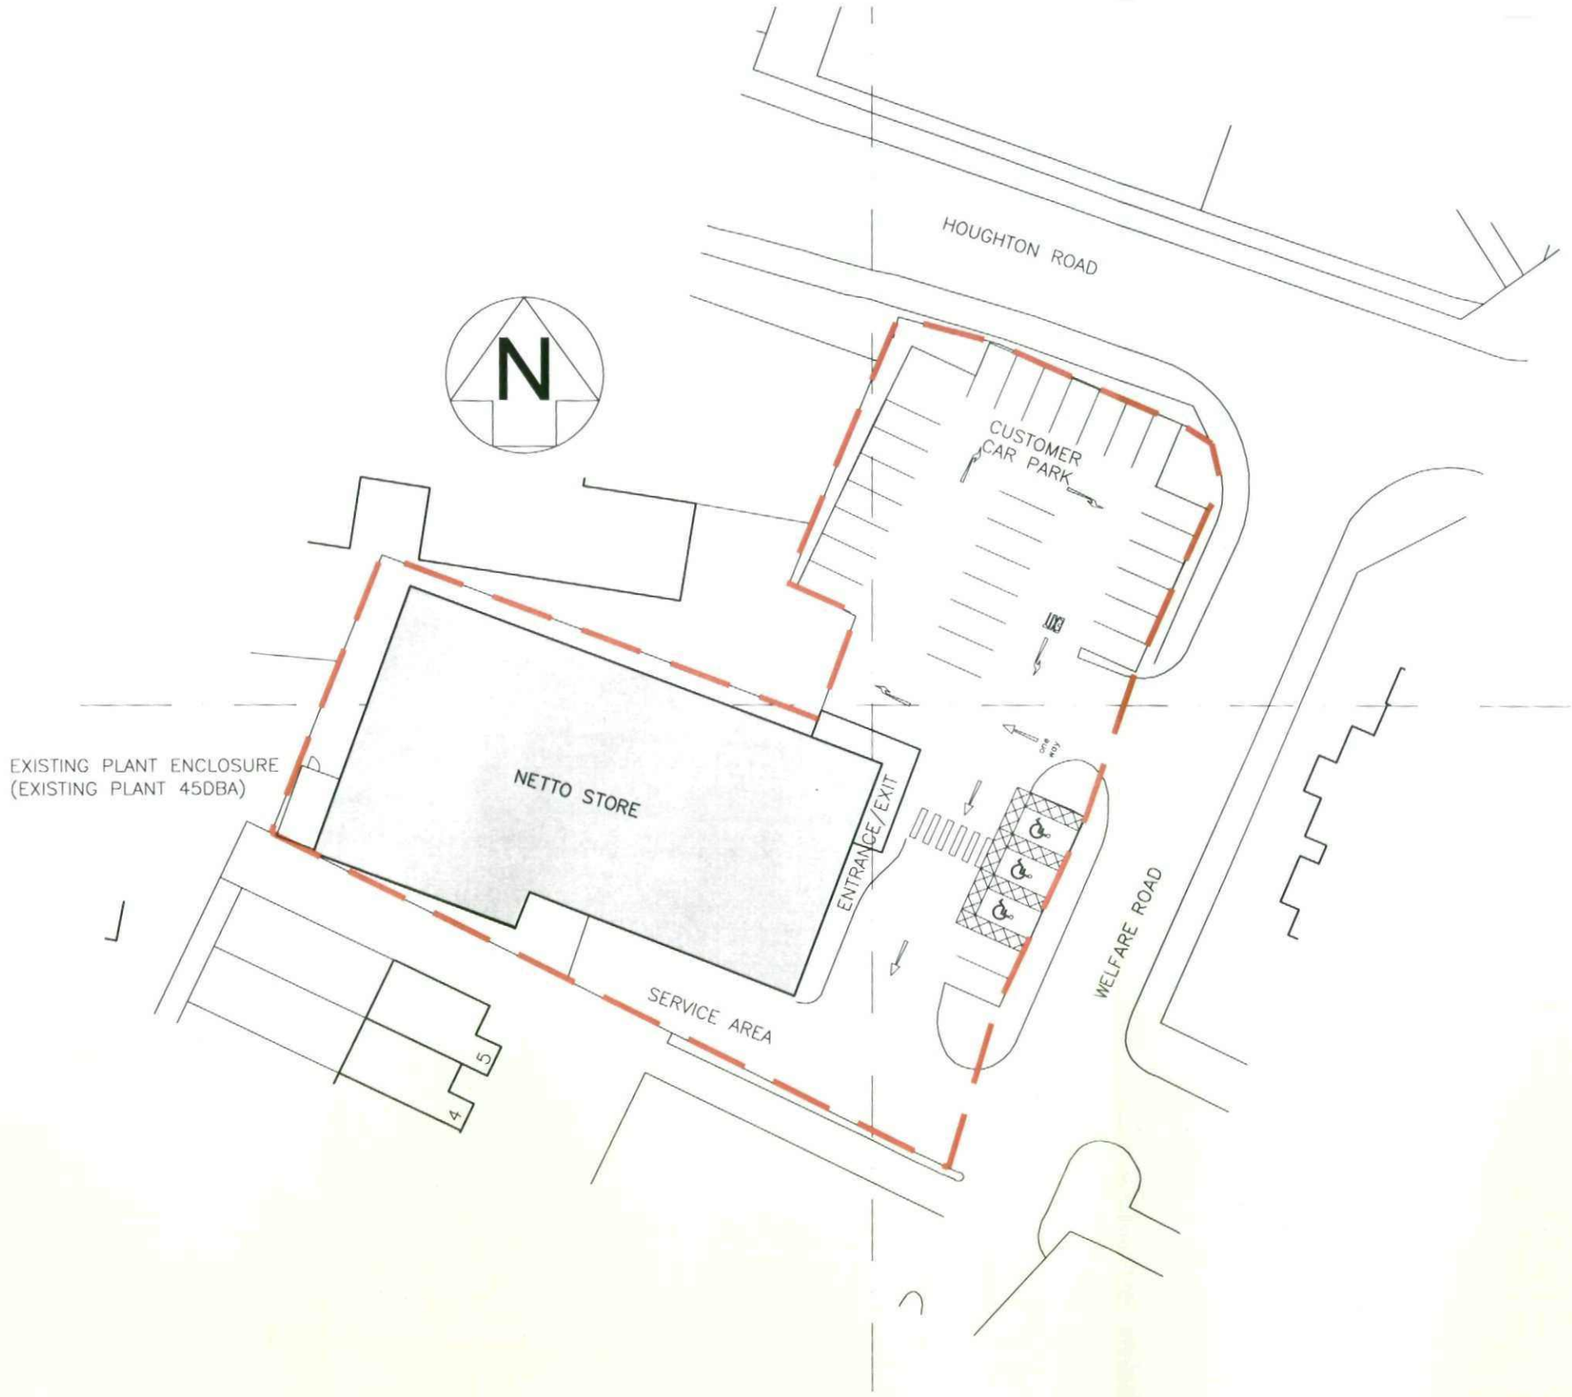

No	Date	Description	Drwn/Chckd

CLIENT

ASDA STORES LTD

PROJECT

NETTO RE-BRANDING
THURNSCOE
BARNSLEY

TITLE

EXISTING SITE PLAN

DRAWING STATUS


PLANNING

DRAWN	LM	CHECKED	JA
SCALE	1:500 @ A3		
DATE	09/06/10		

CARRWOOD COURT
CARRWOOD ROAD
SHEEPBRIDGE
CHESTERFIELD
S41 9QB
T: 01246 260261
F: 01246 260738
E: email@wce.co.uk
www.wce.co.uk

WCE
ARCHITE

JOB NO.	DRAWING NUMBER	R
10.166	PL-01	

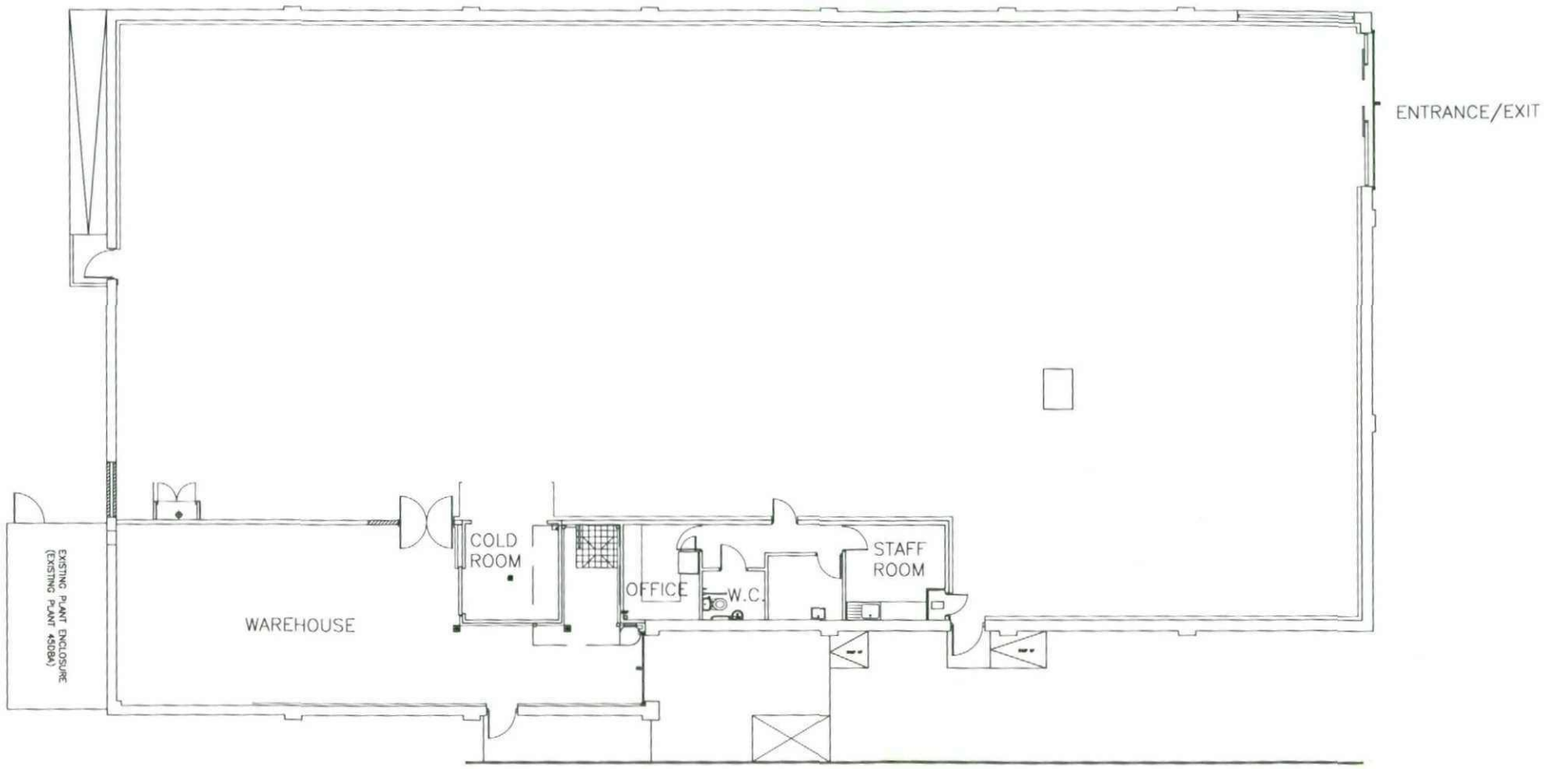

Architects. This drawing must be read in conjunction with all related drawings and documentation. It is the contractors responsibility to ensure full compliance with the Building Regulations. Do not scale from this drawing, use figured dimensions only. It is the contractors responsibility to check and verify all dimensions on site. Any discrepancies to be reported immediately.
IF IN DOUBT ASK.
Materials not in conformity with relevant British or European Standards/Codes of practice or materials known to be deleterious to health & safety must not be used or specified on this project.

XREF'S IN THIS DRAWING

NONE

No.	Date	Description	Drwn/Chckd

CLIENT

ASDA

ASDA STORES LTD

PROJECT

NETTO RE-BRANDING
THURNSCOE
BARNSLEY

TITLE

EXISTING STORE PLAN

DRAWING STATUS

PLANNING

DRAWN	JA	CHECKED	JA
SCALE	1:200 @ A3		
DATE	09/06/10		

CARRWOOD COURT
CARRWOOD ROAD
SHEEPBRIDGE
CHESTERFIELD
S41 9QB
T: 01246 280261
F: 01246 280736
E: email@wce.co.uk
www.wce.co.uk

WCE
ARCHITE


JOB NO.	DRAWING NUMBER
10.166	PL-03

© WCEC ARCHITECTS – DISCLAIMER:


This drawing is copyright and shall not be reproduced nor used for any other purpose without the written permission of the Architects. This drawing must be read in conjunction with all other related drawings and documentation. It is the contractors responsibility to ensure full compliance with the Building Regulations. Do not scale from this drawing, use figured dimensions only. It is the contractors responsibility to check and verify all dimensions on site. Any discrepancies to be reported immediately.
IF IN DOUBT ASK.
Materials not in conformity with relevant British or European Standards/Codes of practice or materials known to be deleterious to health & safety must not be used or specified on this project.

XREF'S IN THIS DRAWING


NONE

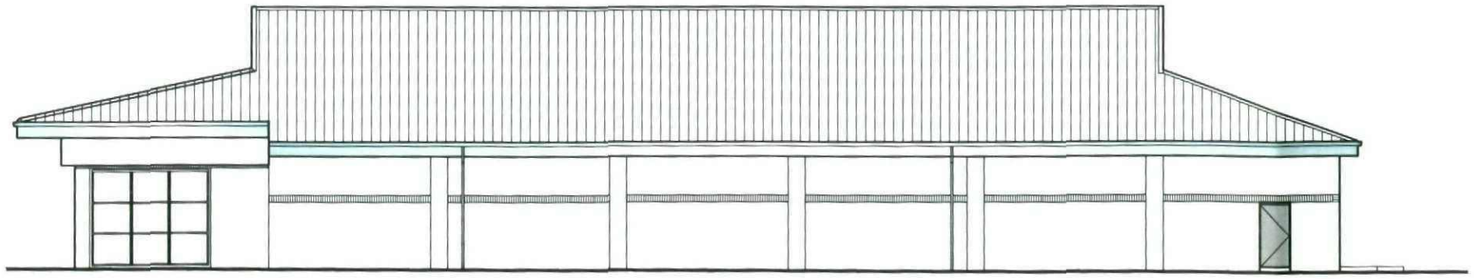


NORTH ELEVATION @ 1:200

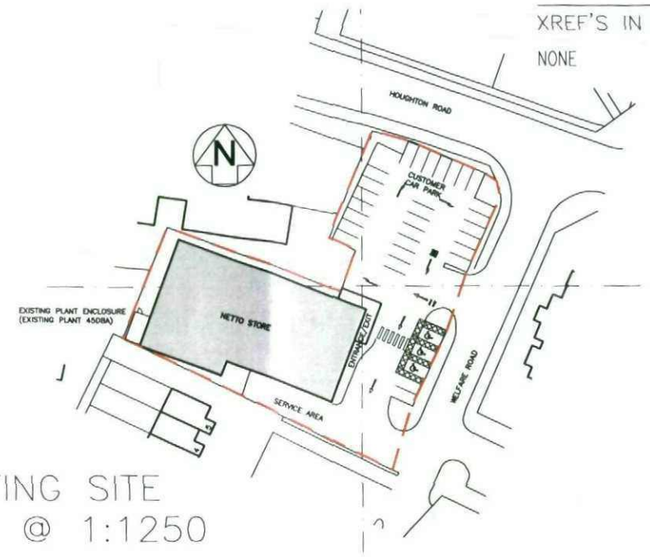

EXISTING SITE PLAN @ 1:1250

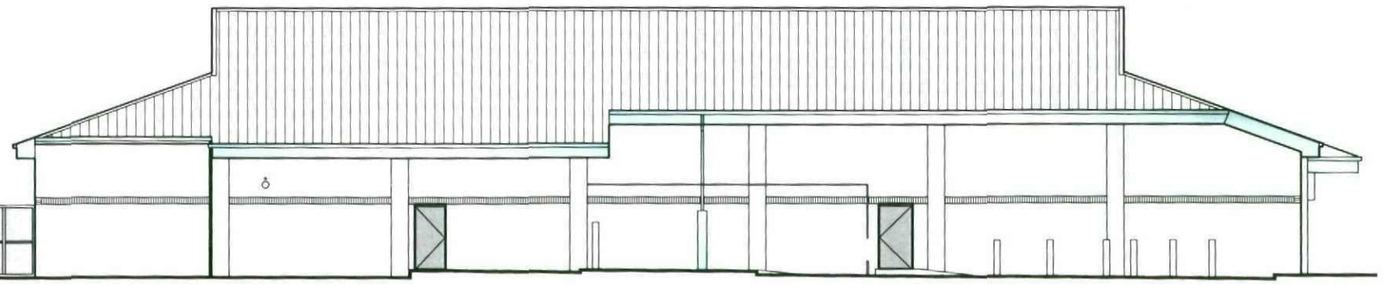

SOUTH ELEVATION @ 1:200

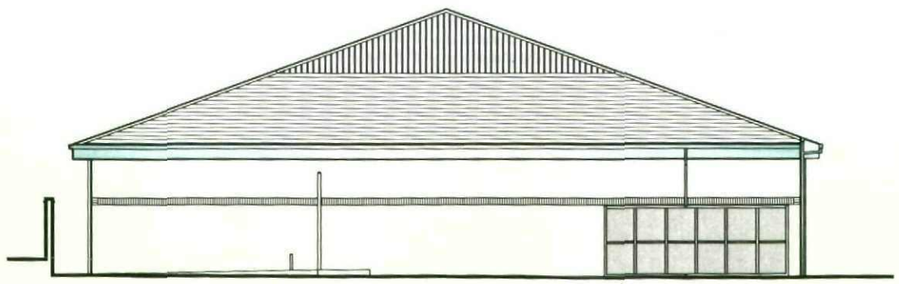

WEST ELEVATION @ 1:200



EAST ELEVATION @ 1:200

No.	Date	Description	Drwn/Chckd By

CLIENT

ASDA

ASDA STORES LTD

PROJECT

NETTO RE-BRANDING
THURNSCOE
BARNSLEY

TITLE

EXISTING ELEVATIONS

DRAWING STATUS

PLANNING

DRAWN	LM	CHECKED	JA
SCALE	1:200 @ A3		
DATE	09/06/10		

CARRWOOD COURT
CARRWOOD ROAD
SHEEPBRIDGE
CHESTERFIELD
S41 9QB
T: 01246 260261
F: 01246 260736
E: email@wcec.co.uk
www.wcec.co.uk

WCE
ARCHITEC


JOB NO.	DRAWING NUMBER	RE
10.166	PL-05	

© WCEC ARCHITECTS – DISCLAIMER:

This drawing is copyright and shall not be reproduced nor used for any other purpose without the written permission of the Architects. This drawing must be read in conjunction with all other related drawings and documentation. It is the contractors responsibility to ensure full compliance with the Building Regulations. Do not scale from this drawing, use figured dimensions only. It is the contractors responsibility to check and verify all dimensions on site. Any discrepancies to be reported immediately.
IF IN DOUBT ASK.
Materials not in conformity with relevant British or European Standards/Codes of practice or materials known to be deleterious to health & safety must not be used or specified on this project.

XREF'S IN THIS DRAWING

NONE

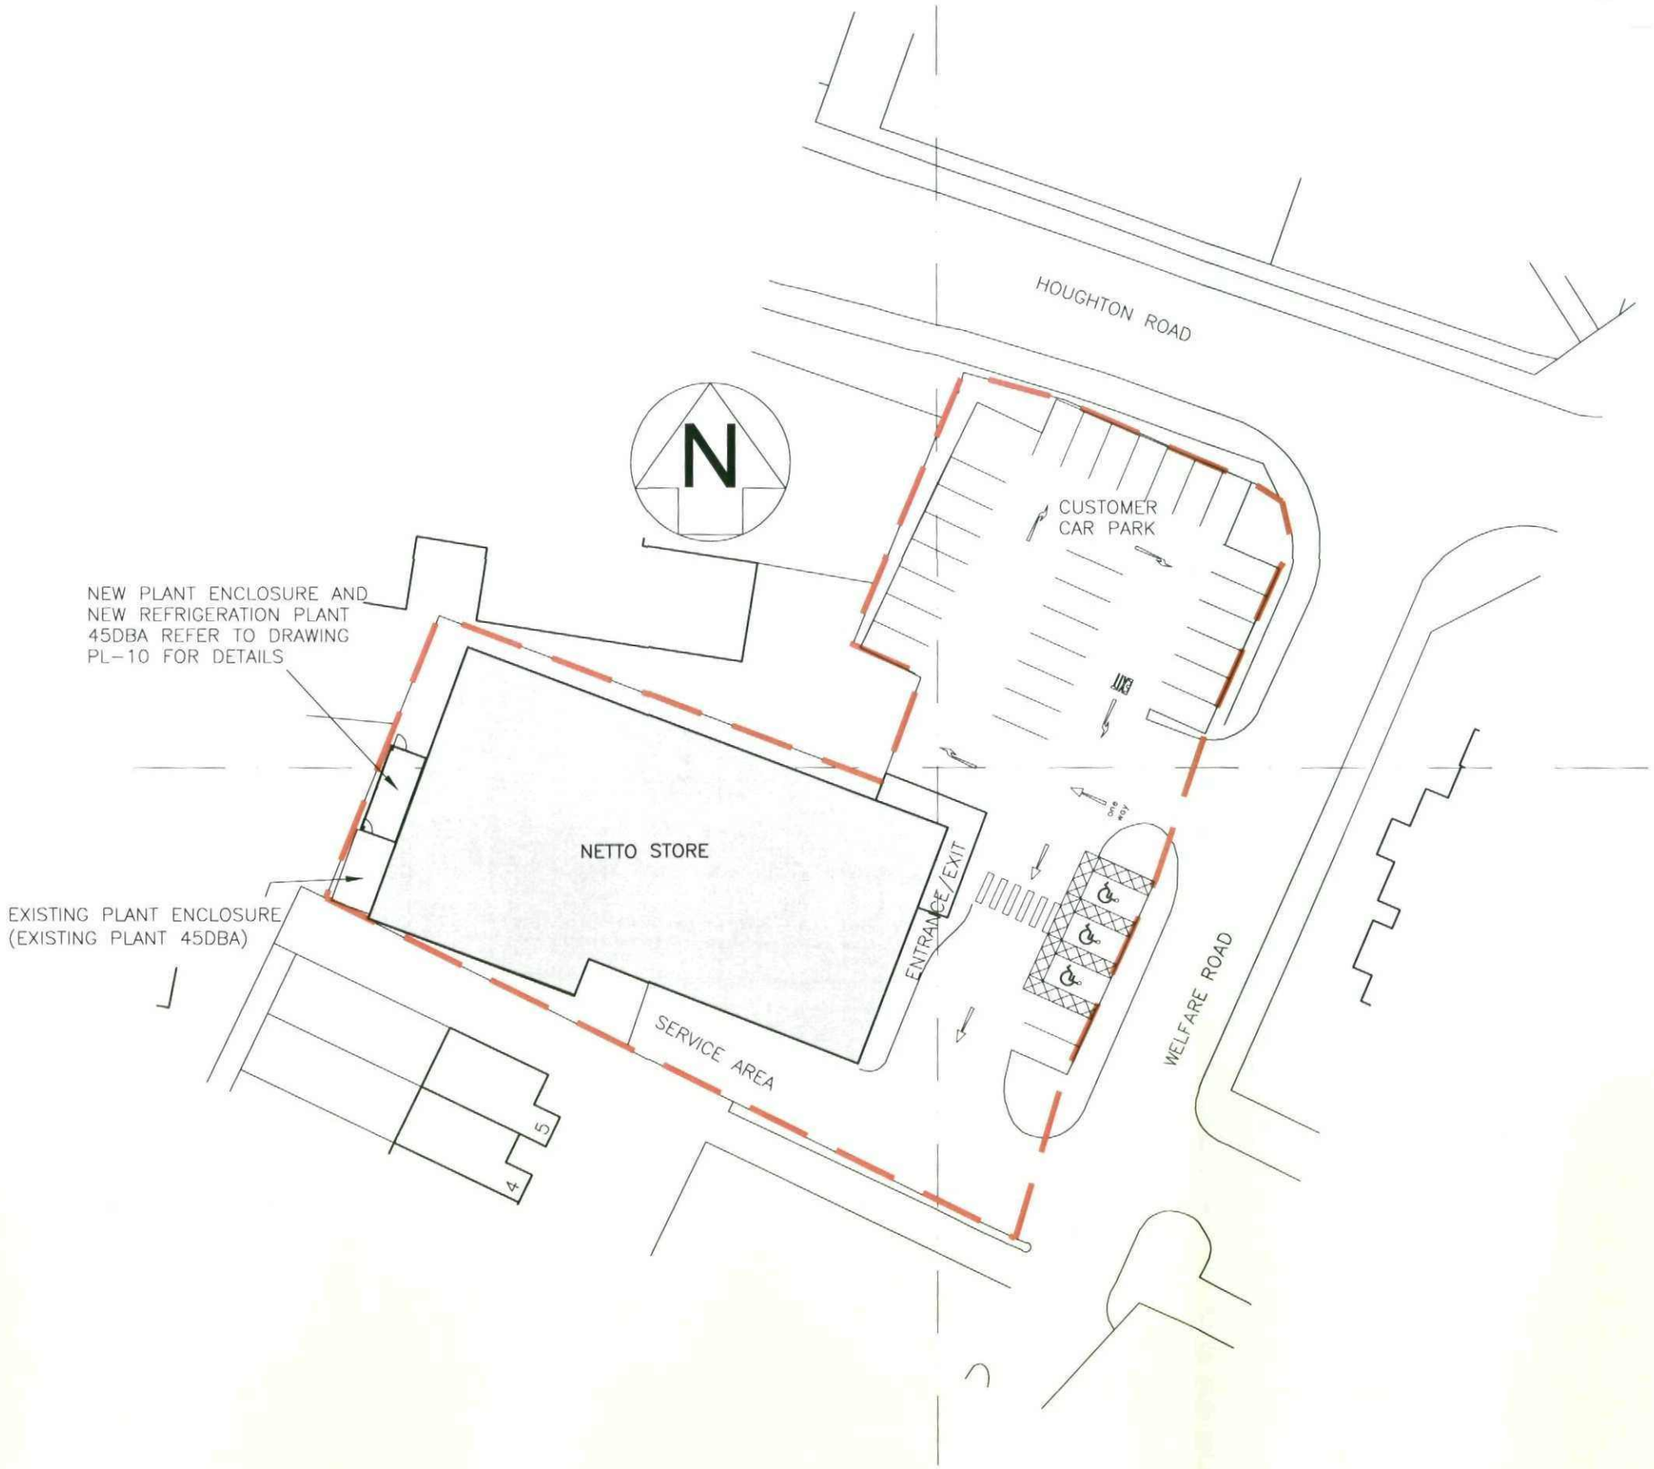

No.	Date	Description	Drwn/Chckd By

CLIENT

ASDA

ASDA STORES LTD

PROJECT

NETTO RE–BRANDING
THURNSCOE
BARNSLEY

TITLE

PROPOSED SITE PLAN

DRAWING STATUS


PLANNING

DRAWN	LM	CHECKED	JA
SCALE	1:500 @ A3		
DATE	09/06/10		

CARRWOOD COURT
CARRWOOD ROAD
SHEEPBRIDGE
CHESTERFIELD
S41 9QB
T: 01246 260261
F: 01246 260736
E: email@wcec.co.uk
www.wcec.co.uk

WCEC ARCHITECTS

JOB NO.	DRAWING NUMBER	REV
10.166	PL–06	

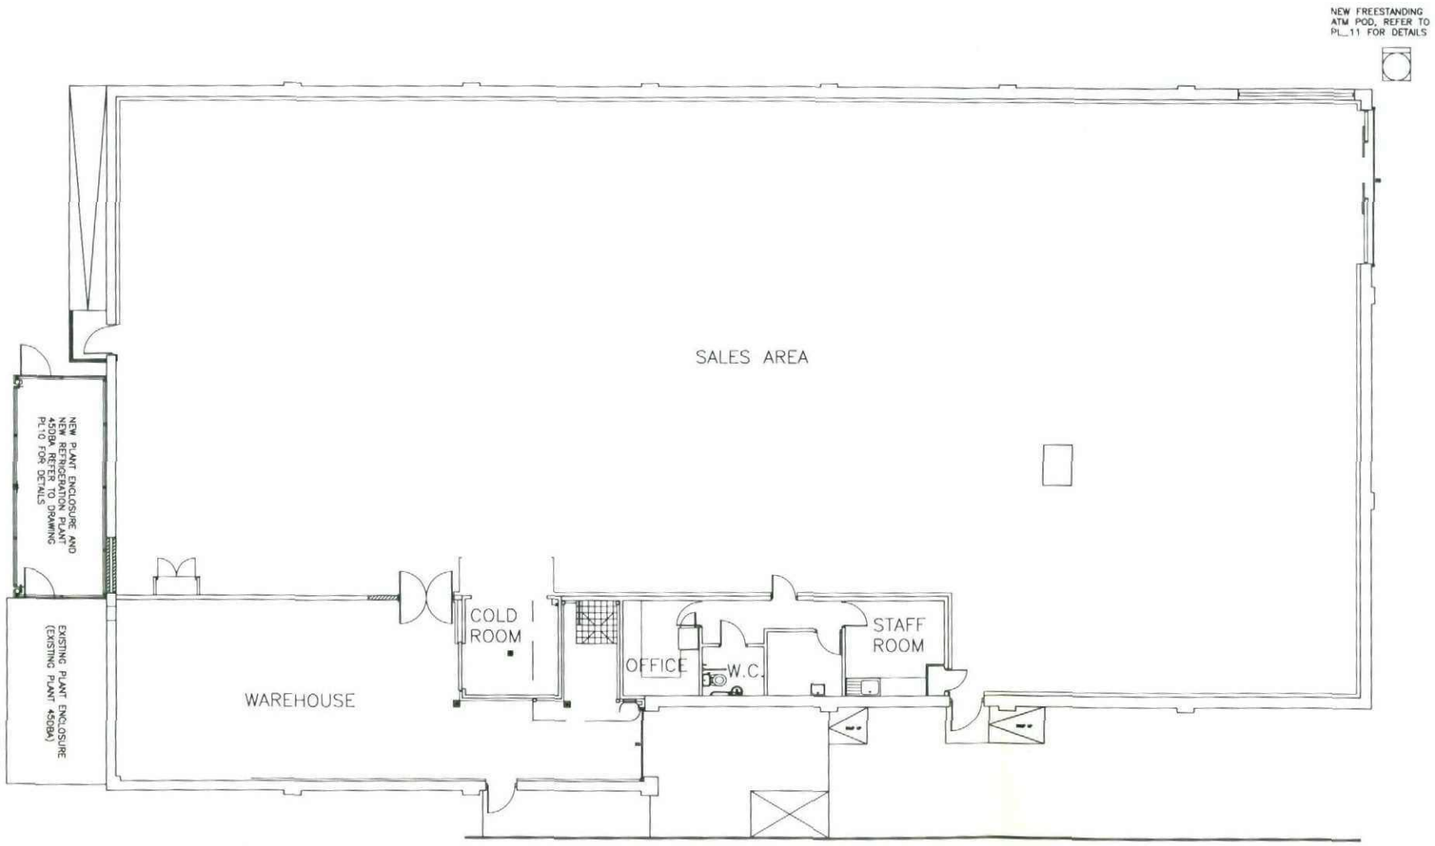

© WCEC ARCHITECTS – DISCLAIMER:

This drawing is copyright and shall not be reproduced nor used for any other purpose without the written permission of the Architects. This drawing must be read in conjunction with all other related drawings and documentation. It is the contractors responsibility to ensure full compliance with the Building Regulations. Do not scale from this drawing, use figured dimensions only. It is the contractors responsibility to check and verify all dimensions on site. Any discrepancies to be reported immediately.
IF IN DOUBT ASK.
Materials not in conformity with relevant British or European Standards/Codes of practice or materials known to be deleterious to health & safety must not be used or specified on this project.

XREF'S IN THIS DRAWING

NONE

No	Date	Description	Drwn/Chckd By

CLIENT

ASDA

ASDA STORES LTD

PROJECT

NETTO RE-BRANDING
THURNSCOE
BARNSLEY

TITLE

PROPOSED
STORE PLAN

DRAWING STATUS

PLANNING

DRAWN	JA	CHECKED	JA


SCALE 1:200 @ A3

DATE 09/06/10

CARRWOOD COURT
CARRWOOD ROAD
SHEEPBRIDGE
CHESTERFIELD
S41 9QB
T: 01246 260261
F: 01246 260736
E: email@wcec.co.uk
www.wcec.co.uk


WCEC ARCHITECT

JOB NO.	DRAWING NUMBER	REV
10.166	PL-07	

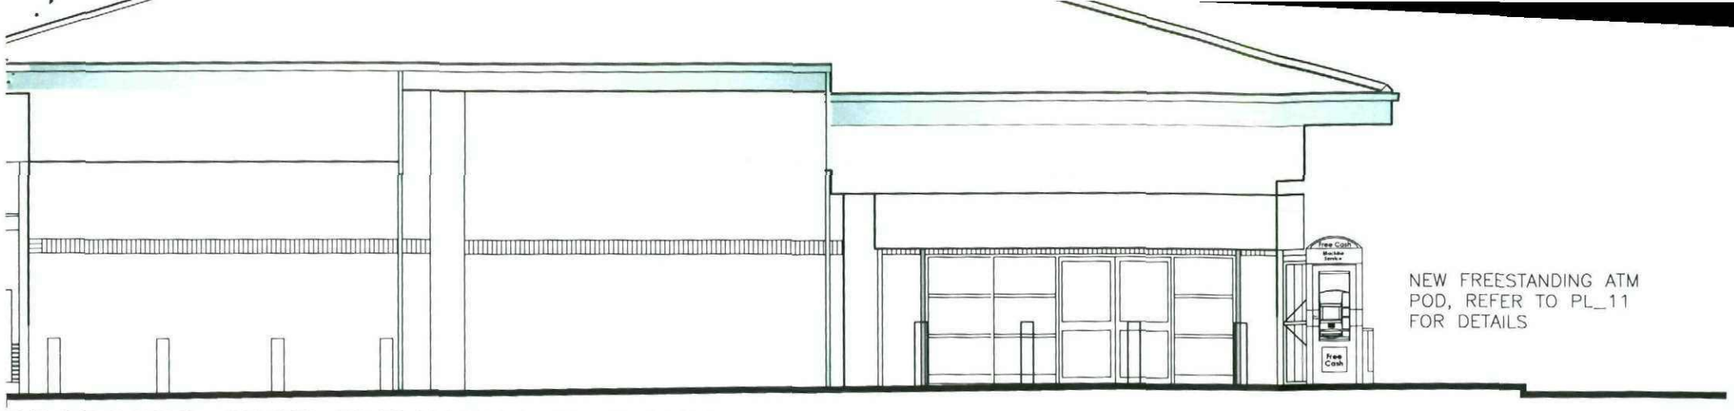


NEW FREESTANDING ATM POD, REFER TO PL_11 FOR DETAILS

PROPOSED EAST ELEVATION @ 1:100

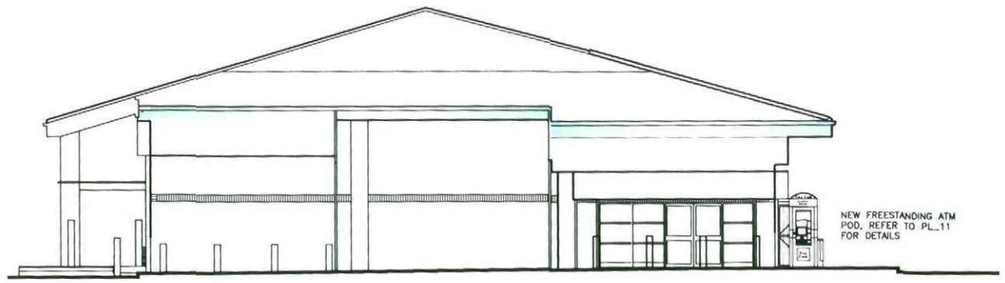


NEW FREESTANDING ATM POD, REFER TO PL_11 FOR DETAILS

PROPOSED EAST ELEVATION @ 1:200

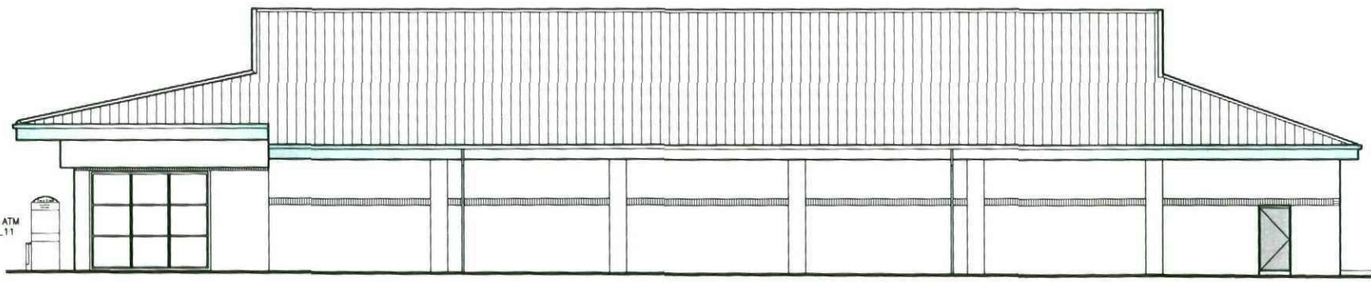


NEW FREESTANDING ATM POD, REFER TO PL_11 FOR DETAILS

PROPOSED NORTH ELEVATION @ 1:200

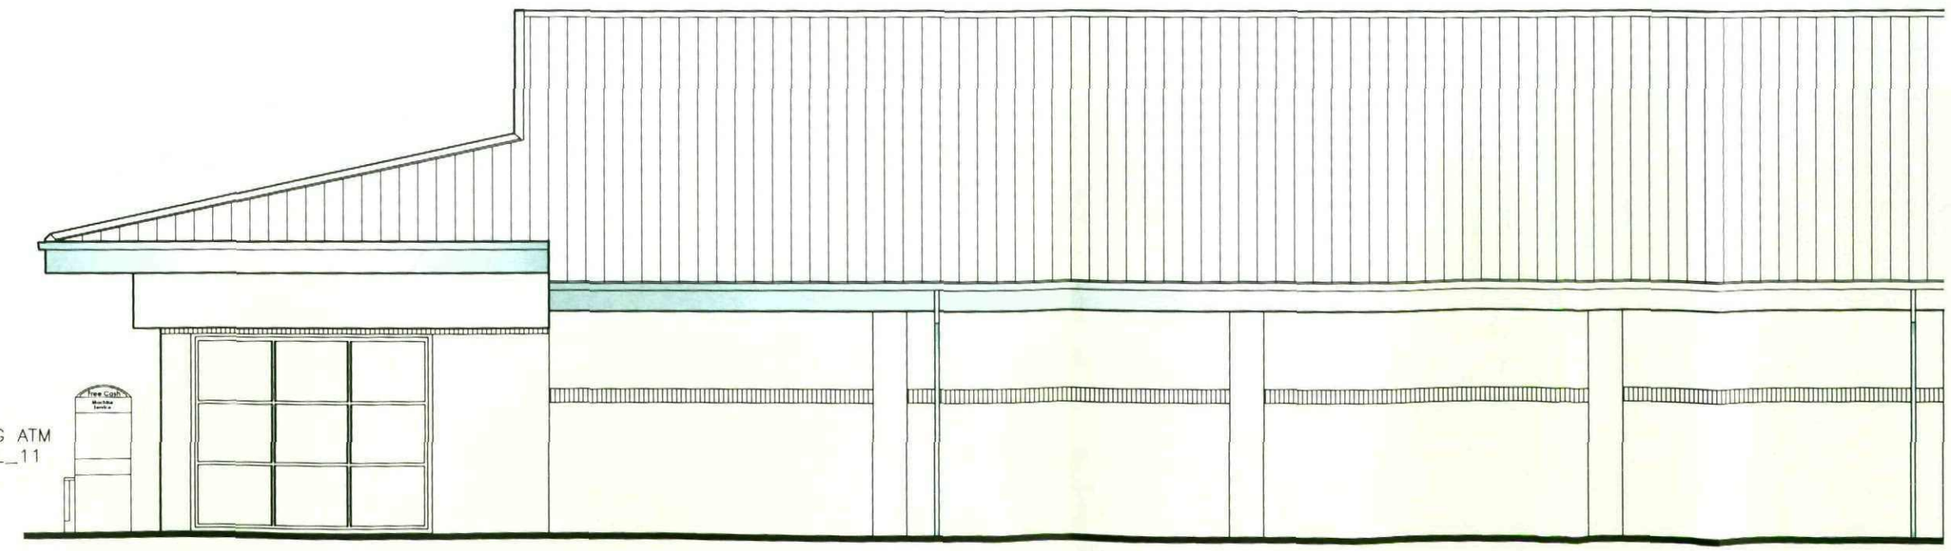

NEW FREESTANDING ATM POD, REFER TO PL_11 FOR DETAILS

PROPOSED NORTH ELEVATION @ 1:100

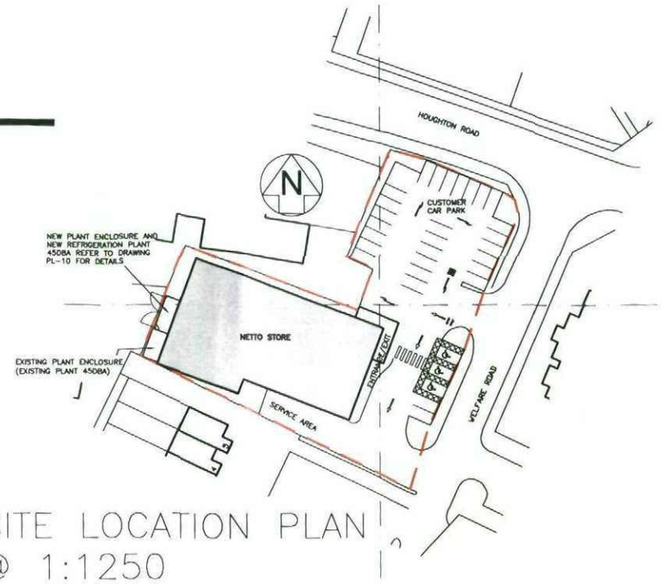

SITE LOCATION PLAN @ 1:1250

This drawing is copyright and shall not be reproduced nor used for any other purpose without the written permission of the Architects. This drawing must be read in conjunction with all other related drawings and documentation. It is the contractors responsibility to ensure full compliance with the Building Regulations. Do not scale from this drawing, use figured dimensions only. It is the contractors responsibility to check and verify all dimensions on site. Any discrepancies to be reported immediately.
IF IN DOUBT ASK.
Materials not in conformity with relevant British or European Standards/Codes of practice or materials known to be deleterious to health & safety must not be used or specified on this project.

XREF'S IN THIS DRAWING

NONE

No	Date	Description	Drwn/Chckd By

CLIENT

ASDA

ASDA STORES LTD

PROJECT

NETTO RE-BRANDING
THURNSCOE
BARNSLEY

TITLE

PROPOSED ELEVATIONS

DRAWING STATUS

PLANNING

DRAWN	LM	CHECKED	CL
SCALE	AS SHOWN @ A3		
DATE	26/08/10		


CARRWOOD COURT
CARRWOOD ROAD
SHEEPBRIDGE
CHESTERFIELD
S41 9QB
T: 01246 260261
F: 01246 260736
E: email@wce.co.uk
www.wce.co.uk

WCE ARCHITE


JOB NO.	DRAWING NUMBER	R
10.166	PL-08	



PROPOSED EAST ELEVATION @
1:200

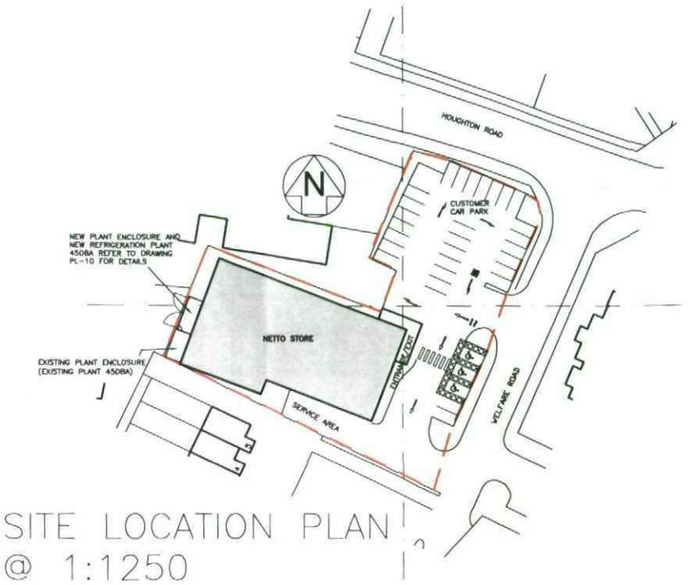

SITE LOCATION PLAN
@ 1:1250

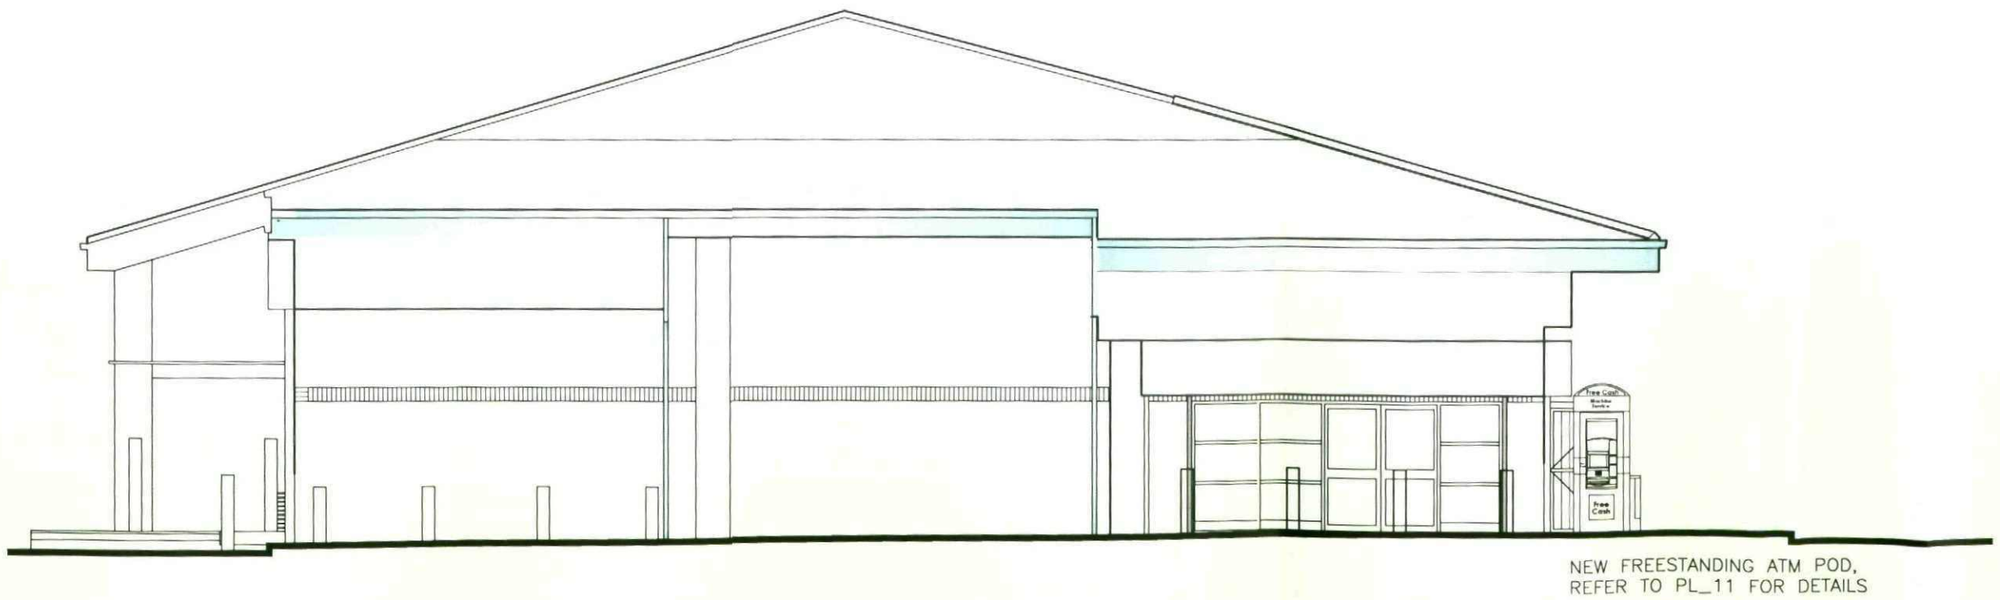

PROPOSED EAST ELEVATION @
1:100

© WCEC ARCHITECTS – DISCLAIMER:

This drawing is copyright and shall not be reproduced nor used for any other purpose without the written permission of the Architects. This drawing must be read in conjunction with all other related drawings and documentation. It is the contractors responsibility to ensure full compliance with the Building Regulations. Do not scale from this drawing, use figured dimensions only. It is the contractors responsibility to check and verify all dimensions on site. Any discrepancies to be reported immediately.
IF IN DOUBT ASK.
Materials not in conformity with relevant British or European Standards/Codes of practice or materials known to be deleterious to health & safety must not be used or specified on this project.

XREF'S IN THIS DRAWING

NONE

No.	Date	Description	Drwn/Chckd By

CLIENT

ASDA STORES LTD

PROJECT

NETTO RE-BRANDING
THURNSCOE
BARNSLEY

TITLE

PROPOSED ELEVATIONS

DRAWING STATUS

PLANNING

DRAWN	LM	CHECKED	CL
SCALE	AS SHOWN @ A3		
DATE	26/08/10		

CARRWOOD COURT
CARRWOOD ROAD
SHEEPBRIDGE
CHESTERFIELD
S41 9QB
T: 01246 260261
F: 01246 260736
E: email@wcec.co.uk
www.wcec.co.uk

WCEC ARCHITECTS


JOB NO.	DRAWING NUMBER	REV
10.166	PL-09	

Do not scale from this drawing. Figured dimensions only are to be taken from this drawing. All dimensions are to be checked on site by the contractor before any work is put in hand or any materials ordered. Any discrepancies are to be reported to the Architects. This drawing must be read in conjunction with all other related drawings and documentation. It is the contractors responsibility to ensure full compliance with the Building Regulations. Do not scale from this drawing, use figured dimensions only. It is the contractors responsibility to check and verify all dimensions on site. Any discrepancies to be reported immediately.
IF IN DOUBT ASK.
Materials not in conformity with relevant British or European Standards/Codes of practice or materials known to be deleterious to health & safety must not be used or specified on this project.


XREF'S IN THIS DRAWING

NONE

1. 1 PAIR OF 6.5m GATES TO BE USED AS STANDARD.
2. POSTS TO BE SET IN FOUNDATIONS TO S.E. DETAILS WITH MINIMUM OF 150 CONCRETE BELOW POSTS.
3. LEVER LATCH & 5 TUMBLER DOUBLE COMPACT SAFETY MORTICE LOCK WITH DOUBLE PROFILE CYLINDER. PROFILE CYLINDER 130mm LONG. PROFILE CYLINDER WITH HANDLE INSIDE 30mm, OUTSIDE 60mm. INSIDE PROTECTION SHEET METAL CASE (WITH SECURITY GLASS PANE, TO SHATTER THE GLASS A POINTED OBJECT IS NECESSARY – BY CLIENT).
4. CATCH PLATE WITH ANTI LIFTING DEVICE.
5. HOLDING BATCH CATCH.
6. CATCH EYE.

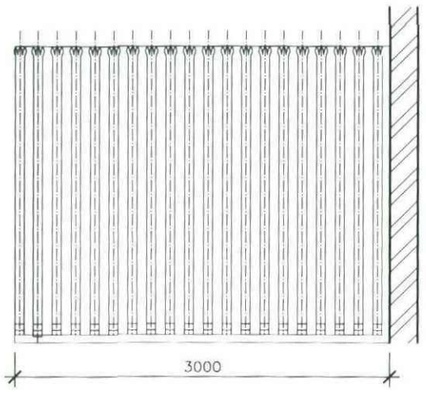


ELEVATION C

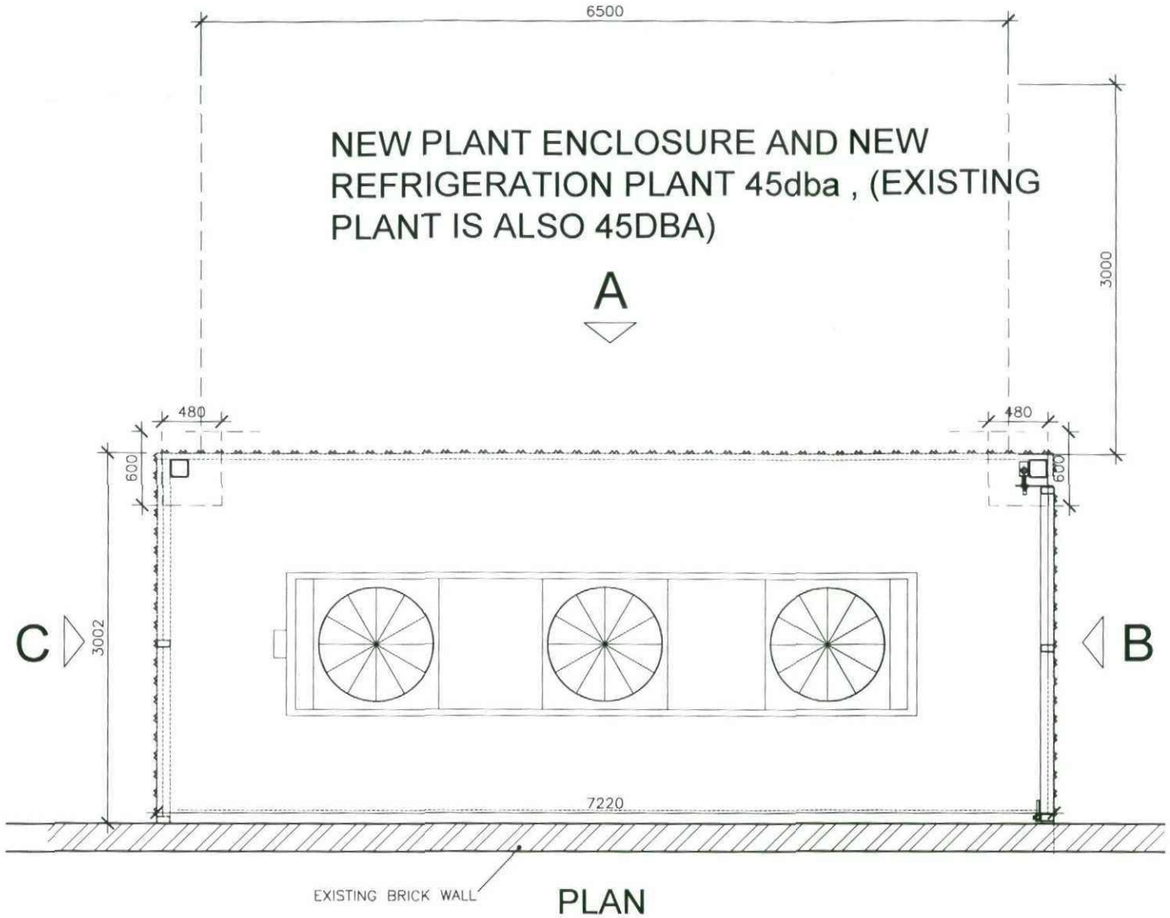


PLAN
1:50 @ A3

PALLISADE FENCING SUPPORTED ON GATE FRAME WITH 50mm X 50mm X 5mm STEEL ANGLES TO TOP AND BOTTOM MEMBERS.
NOTE: PALLISADE FENCING TO PERSONNEL GATE CARRIED ON 50mm X 50mm X 5mm ANGLES VIA 70mm X 70mm X 5mm ANGLES TO CARRY FLUSH WITH ADJACENT AREAS.

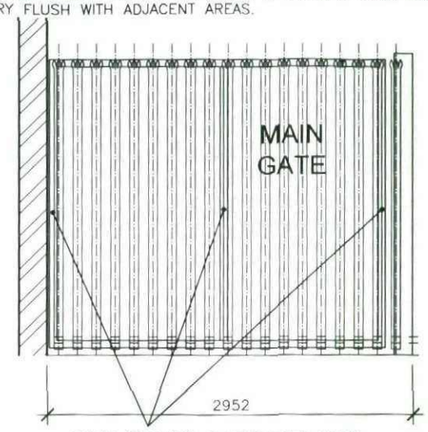

GATES (SHADED) CONSTRUCTED FROM 110mm X 60mm HOT DIPPED GALV. STEEL OUTER FRAME WITH CENTRE MEMBER.

ELEVATION B

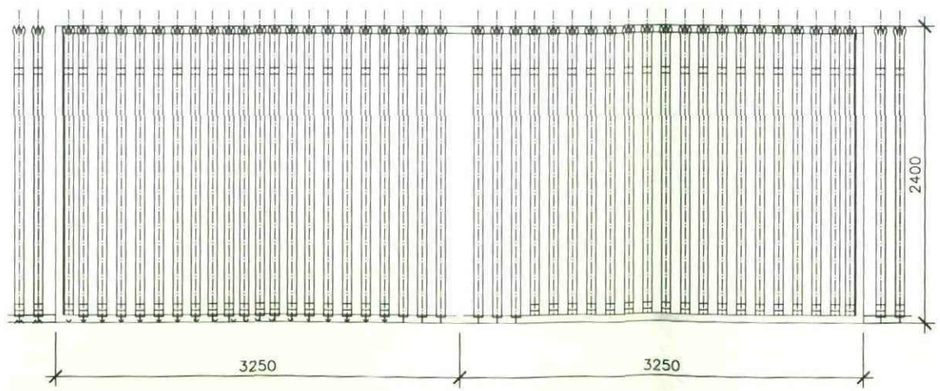

ELEVATION A

No	Date	Description	Drwn/Chckd By

CLIENT

ASDA

ASDA STORES LTD

PROJECT
NETTO RE–BRANDING
THURNSCOE
BARNSLEY

TITLE
PLANT ENCLOSURE

DRAWING STATUS
PLANNING

DRAWN	CL	CHECKED	JA
SCALE	1:50 @A3		
DATE	13/07/10		

CARRWOOD COURT
CARRWOOD ROAD
SHEEPBRIDGE
CHESTERFIELD
S41 9QB
T: 01246 260261
F: 01246 260736
E: email@wcec.co.uk
www.wcec.co.uk

WCEC ARCHITECTS

JOB NO.	DRAWING NUMBER	REV
10.166	PL–10	

© WCEC ARCHITECTS – DISCLAIMER:


This drawing is copyright and shall not be reproduced nor used for any other purpose without the written permission of the Architects. This drawing must be read in conjunction with all other related drawings and documentation. It is the contractors responsibility to ensure full compliance with the Building Regulations. Do not scale from this drawing, use figured dimensions only. It is the contractors responsibility to check and verify all dimensions on site. Any discrepancies to be reported immediately.
IF IN DOUBT ASK.
Materials not in conformity with relevant British or European Standards/Codes of practice or materials known to be deleterious to health & safety must not be used or specified on this project.

XREF'S IN THIS DRAWING


NONE




SIDE ELEVATION

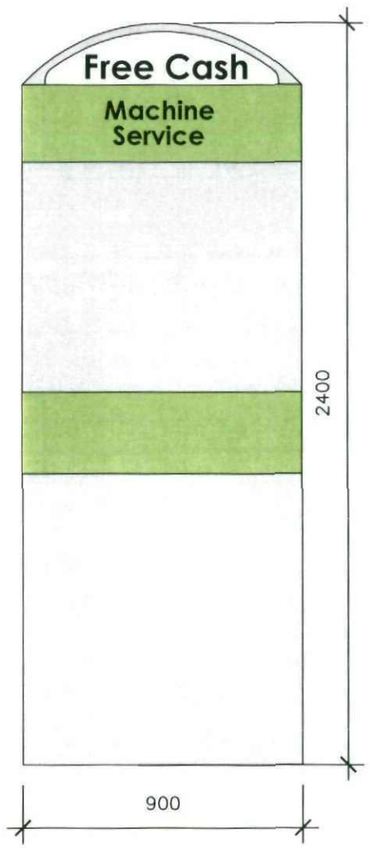


FRONT ELEVATION

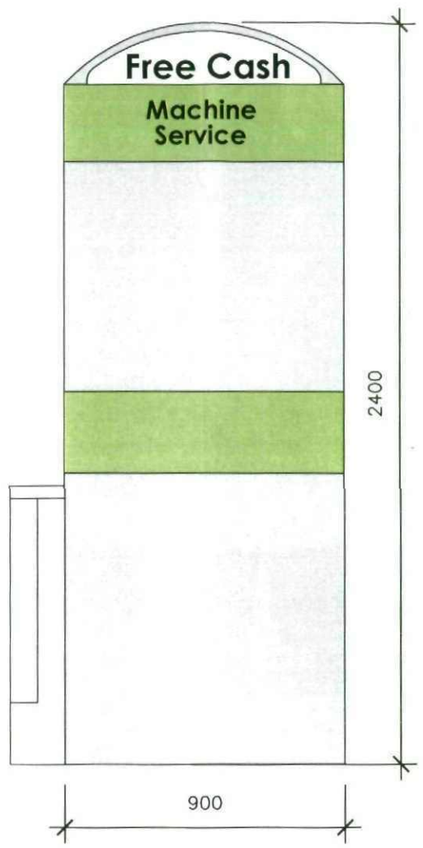

SIDE ELEVATION

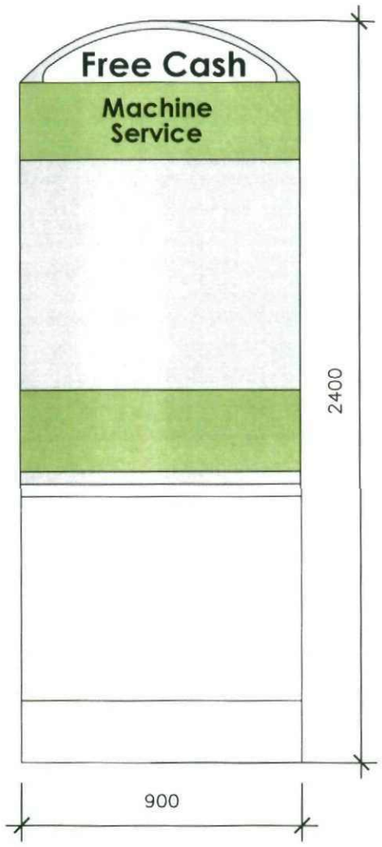

REAR ELEVATION

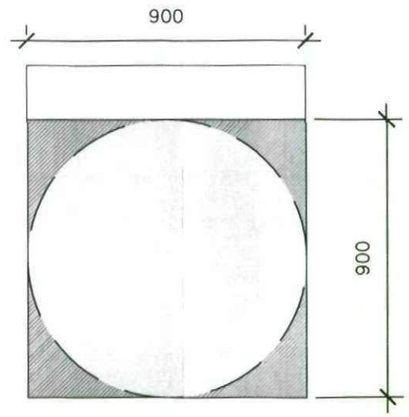

PLAN

No	Date	Description	Drwn/Chckd By

CLIENT

ASDA STORES LTD

PROJECT

NETTO RE–BRANDING
THURNSCOE
BARNSLEY

TITLE

CASH MACHINE
ELEVATIONS & PLAN

DRAWING STATUS

PLANNING

DRAWN	GM	CHECKED	JA
SCALE	1–20 @ A3		
DATE	19–08–10		

CARRWOOD COURT
CARRWOOD ROAD
SHEEPBRIDGE
CHESTERFIELD
S41 9QB
T: 01246 260261
F: 01246 260736
E: email@wcec.co.uk
www.wcec.co.uk

WCEC ARCHITECTS

JOB NO.	DRAWING NUMBER	REV
10–166	PL–11	