
SUMMER LANE NEWS WOMBWELL

SITE PLAN DETAILING POSITION OF THE PROPOSED STORE TO THE REAR OF THE PROPOERTY

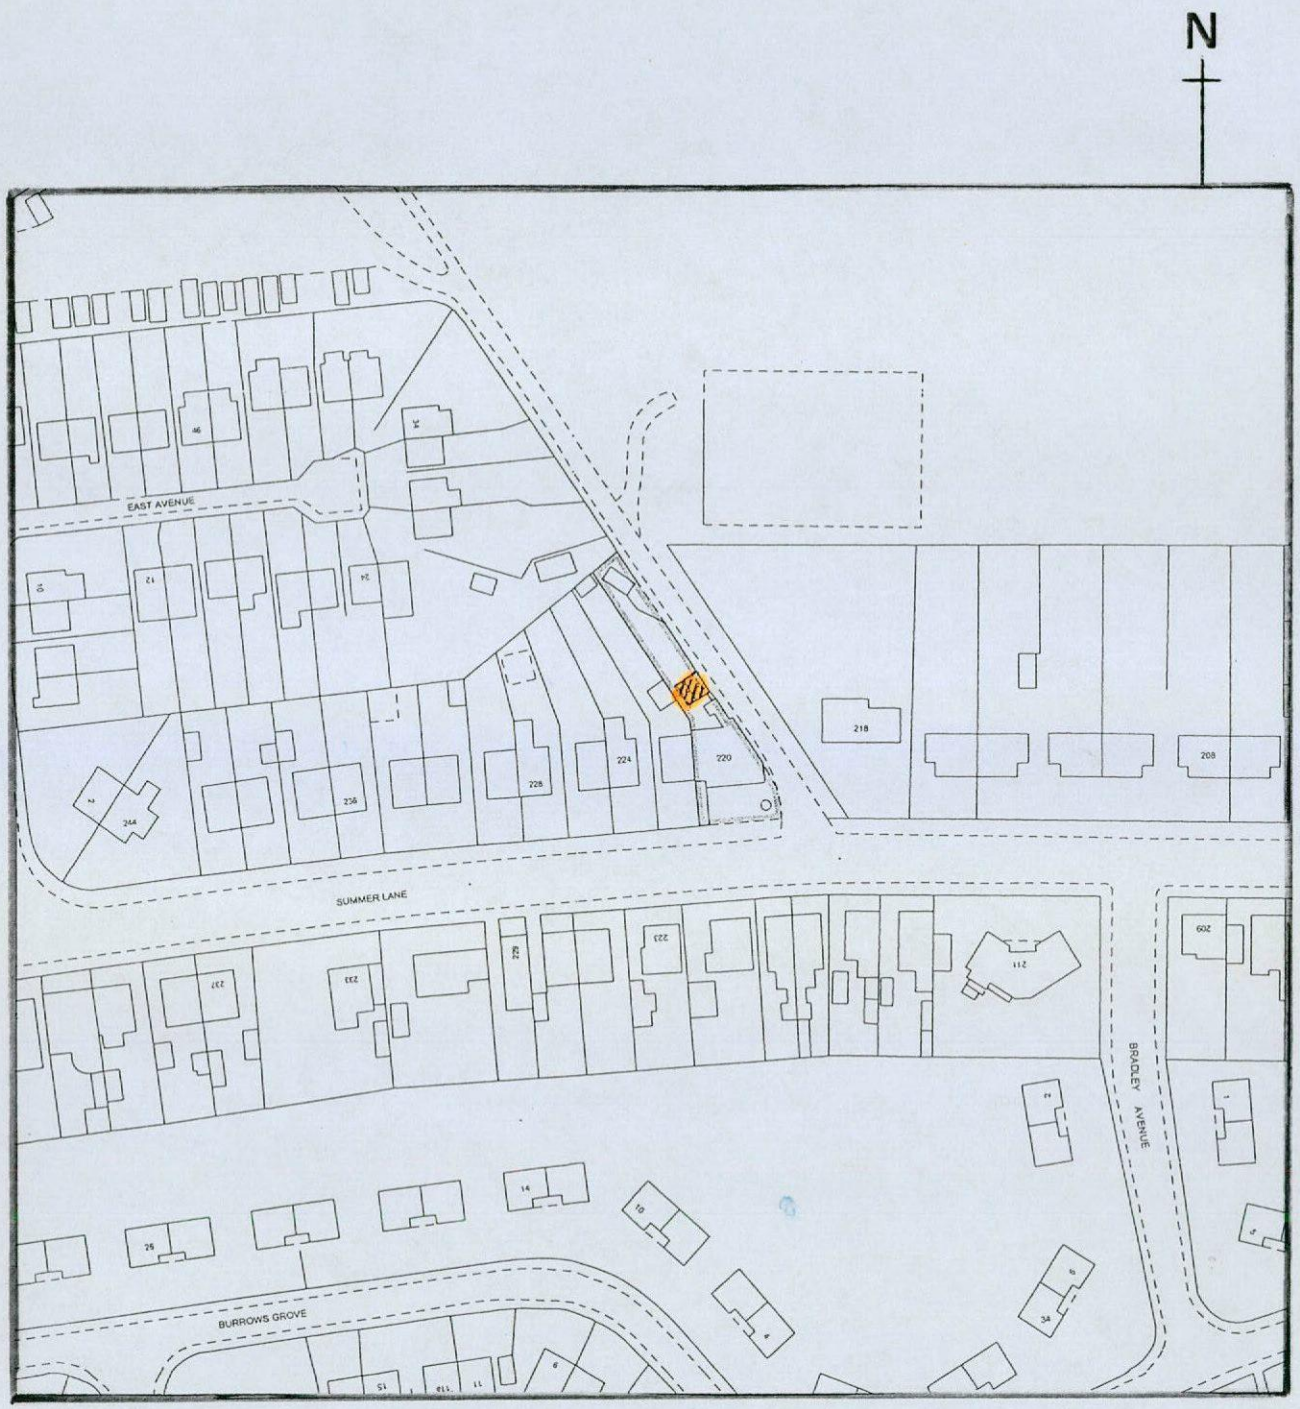

= PROPOSED STORE LOCATION

SCALE 1:1250