

A2 size sheet

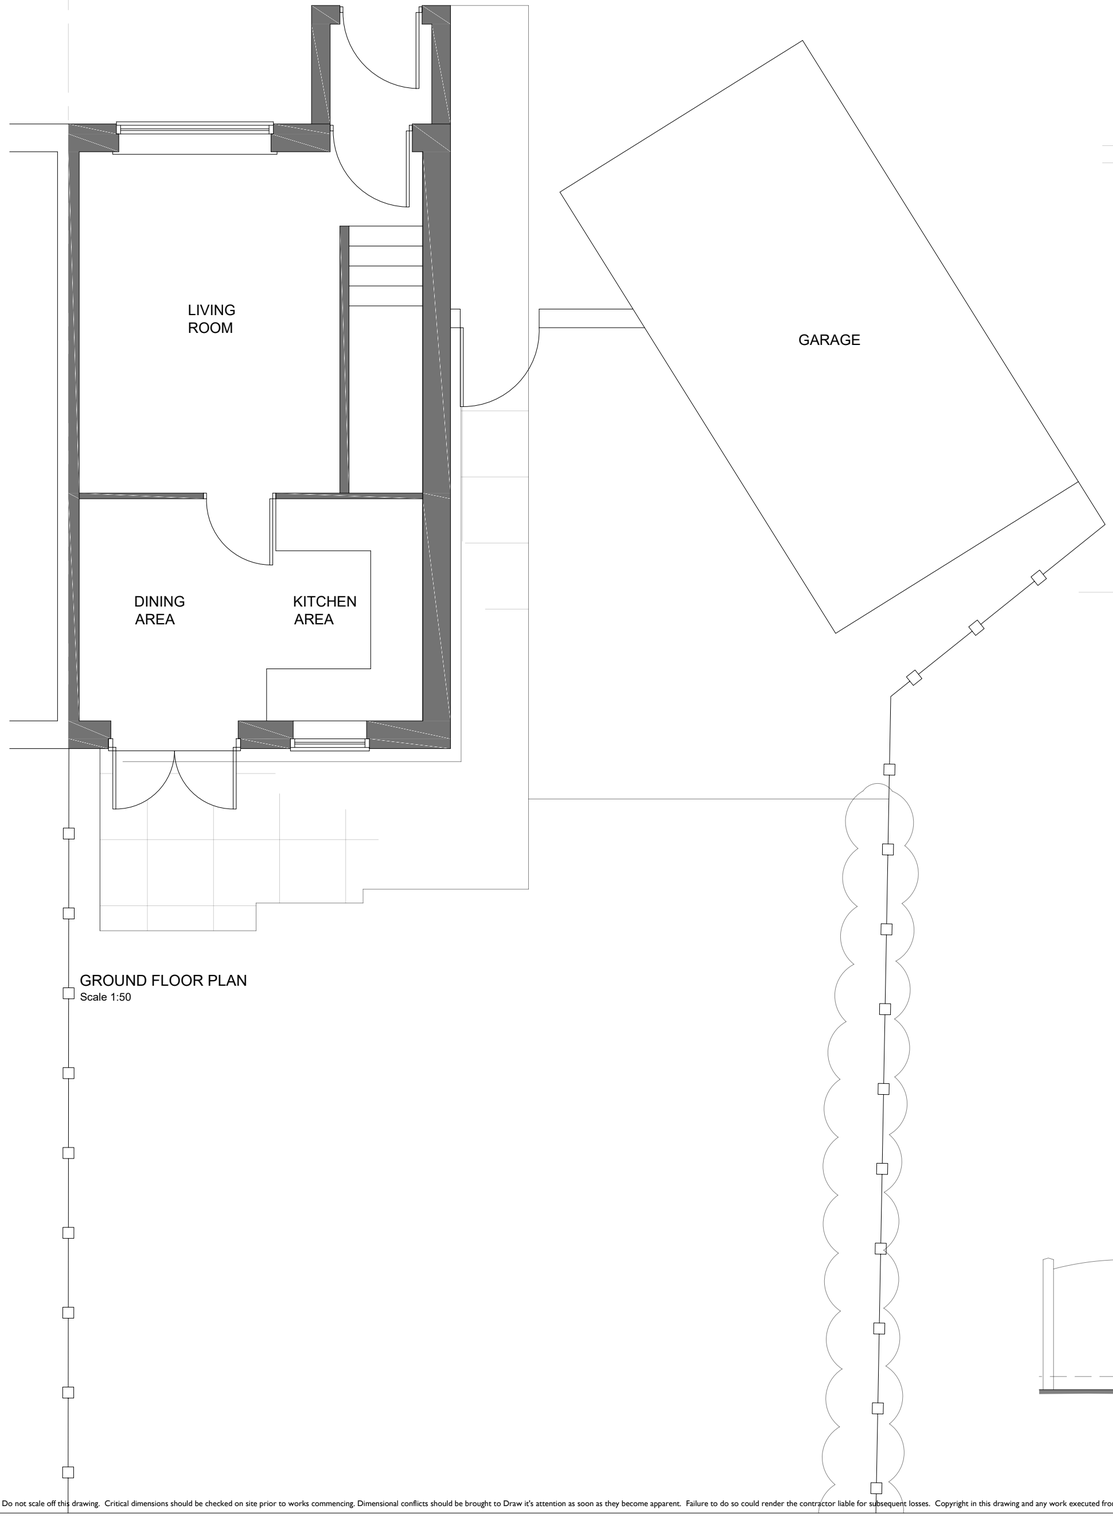


GROUND FLOOR PLAN
Scale 1:50



REAR ELEVATION
Scale 1:50

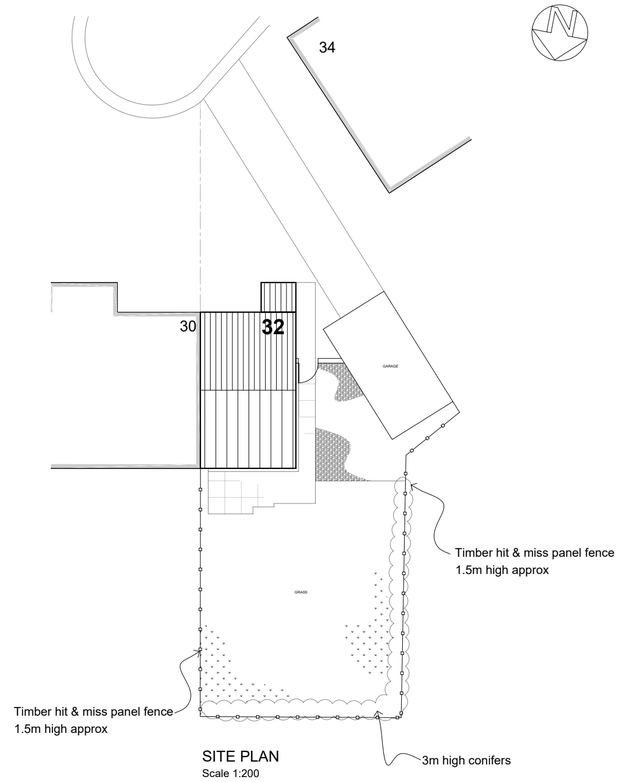

SITE PLAN
Scale 1:200

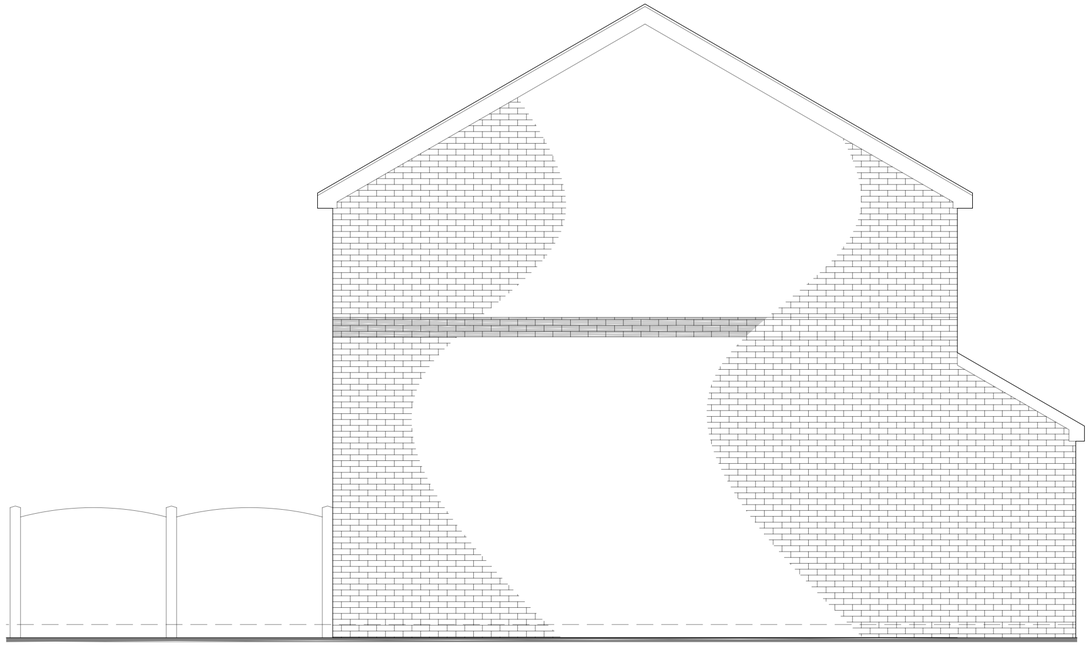

SIDE ELEVATION (L)
Scale 1:50

Rev:	Date:	Description:	By:

07762656187
steven@drawit.biz
www.drawit.biz
15 Medway Close
Barugh Green
Barnsley
S75 1NY

Purpose: PRELIMINARY

Status: EXISTING
Dwg of: PLANS, ELEVATIONS & SITE PLAN

Client:
Mr M Farrimond

Site Address:
32 Storrs Wood View, Cudworth
Barnsley, S72 8TA

Project:
Proposed single storey rear extension

Drawn by:	Date:	Rev:
SH	27/06/2018	
Scale: As Shown	Dwg No: 1819_102	

Important notice: Do not scale off this drawing. Critical dimensions should be checked on site prior to works commencing. Dimensional conflicts should be brought to Draw it's attention as soon as they become apparent. Failure to do so could render the contractor liable for subsequent losses. Copyright in this drawing and any work executed from this drawing remains the property of Draw it.

© Copyright Draw it 2018