

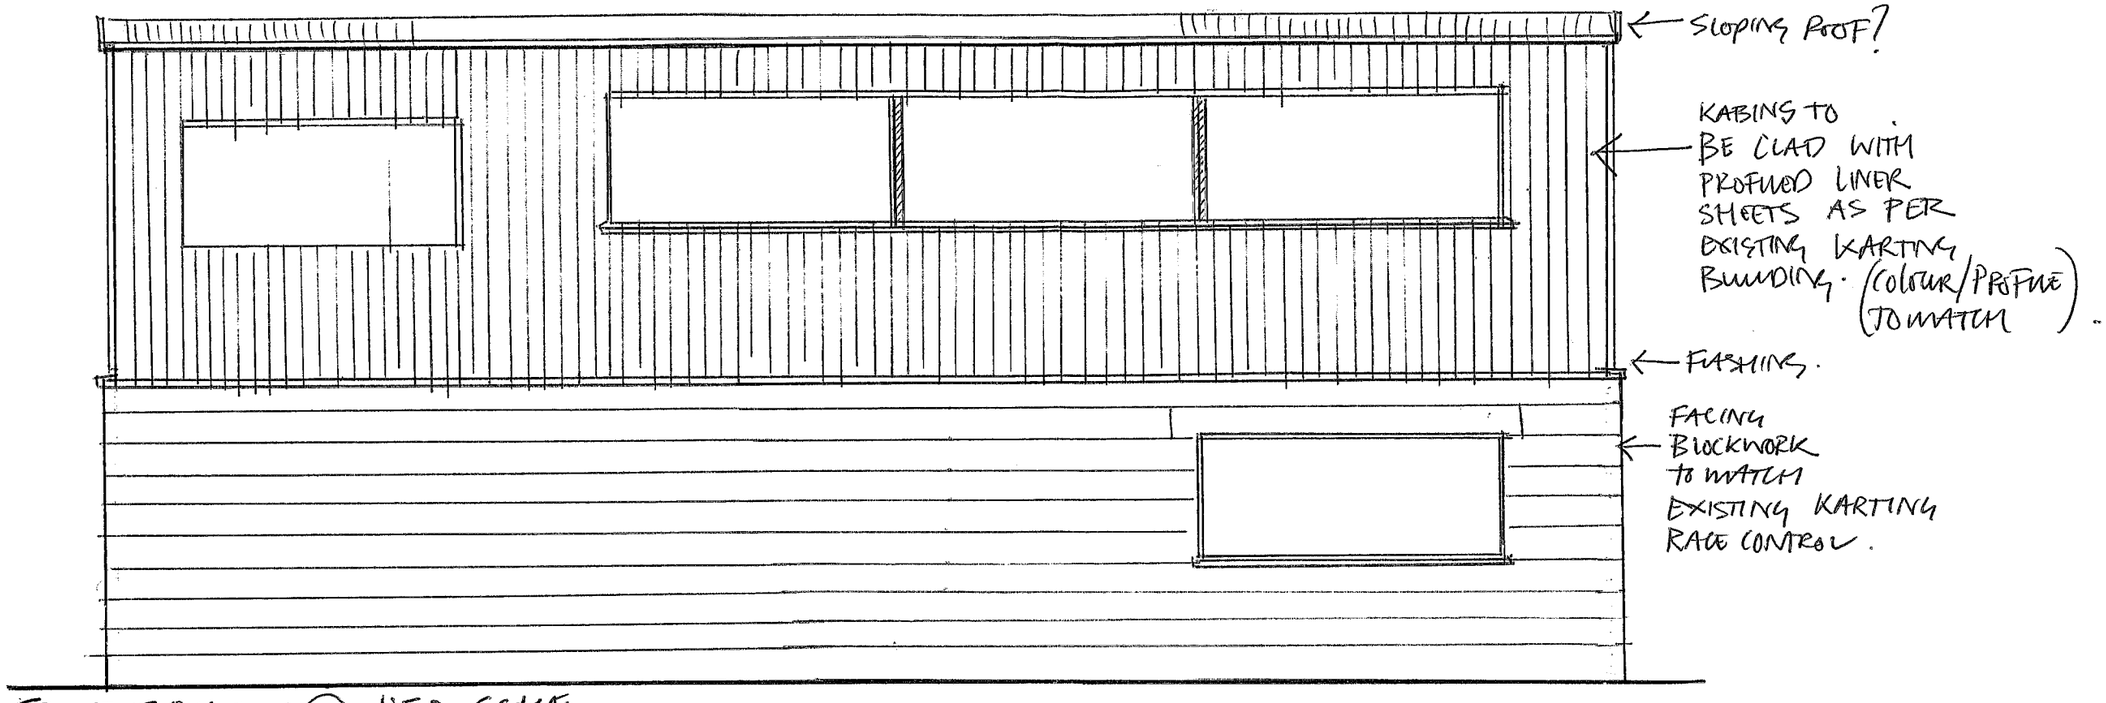



FRONT ELEVATION @ 1:50 SCALE

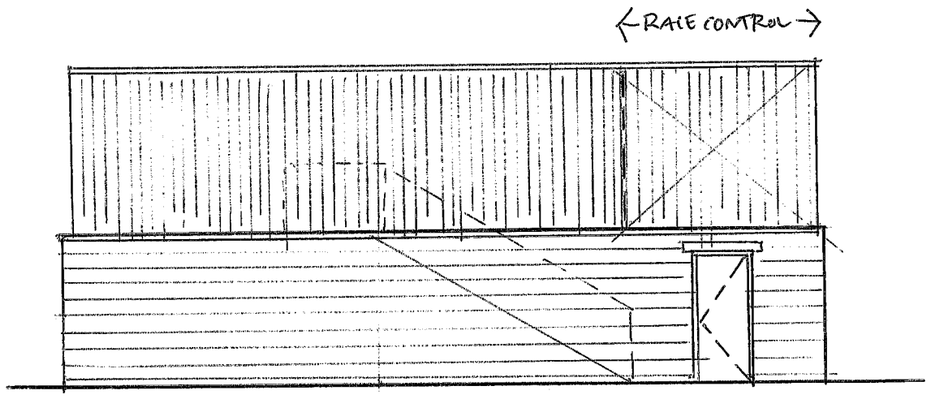

REAR ELEVATION @ 1:100 SCALE.

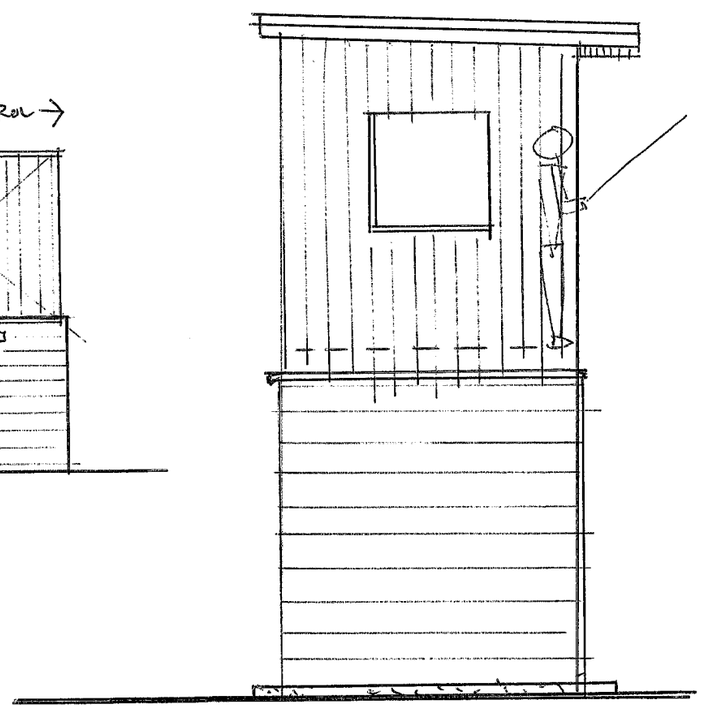

SIDE ELEVATION @ 1:50 SCALE.

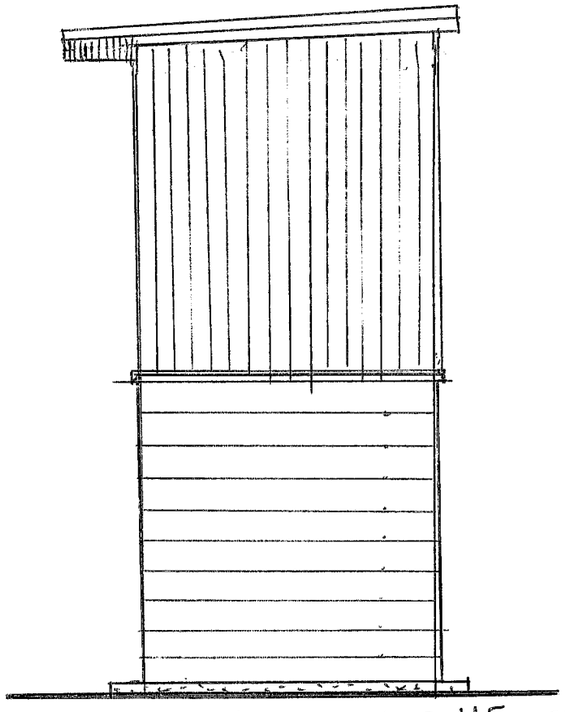

SIDE ELEVATION @ 1:50 SCALE.

DRAWING NO:- 2012-01-03.

WOMBWELL ROSTRUM.
REF: 2010/1327.
REVISED ELEVATIONS.