

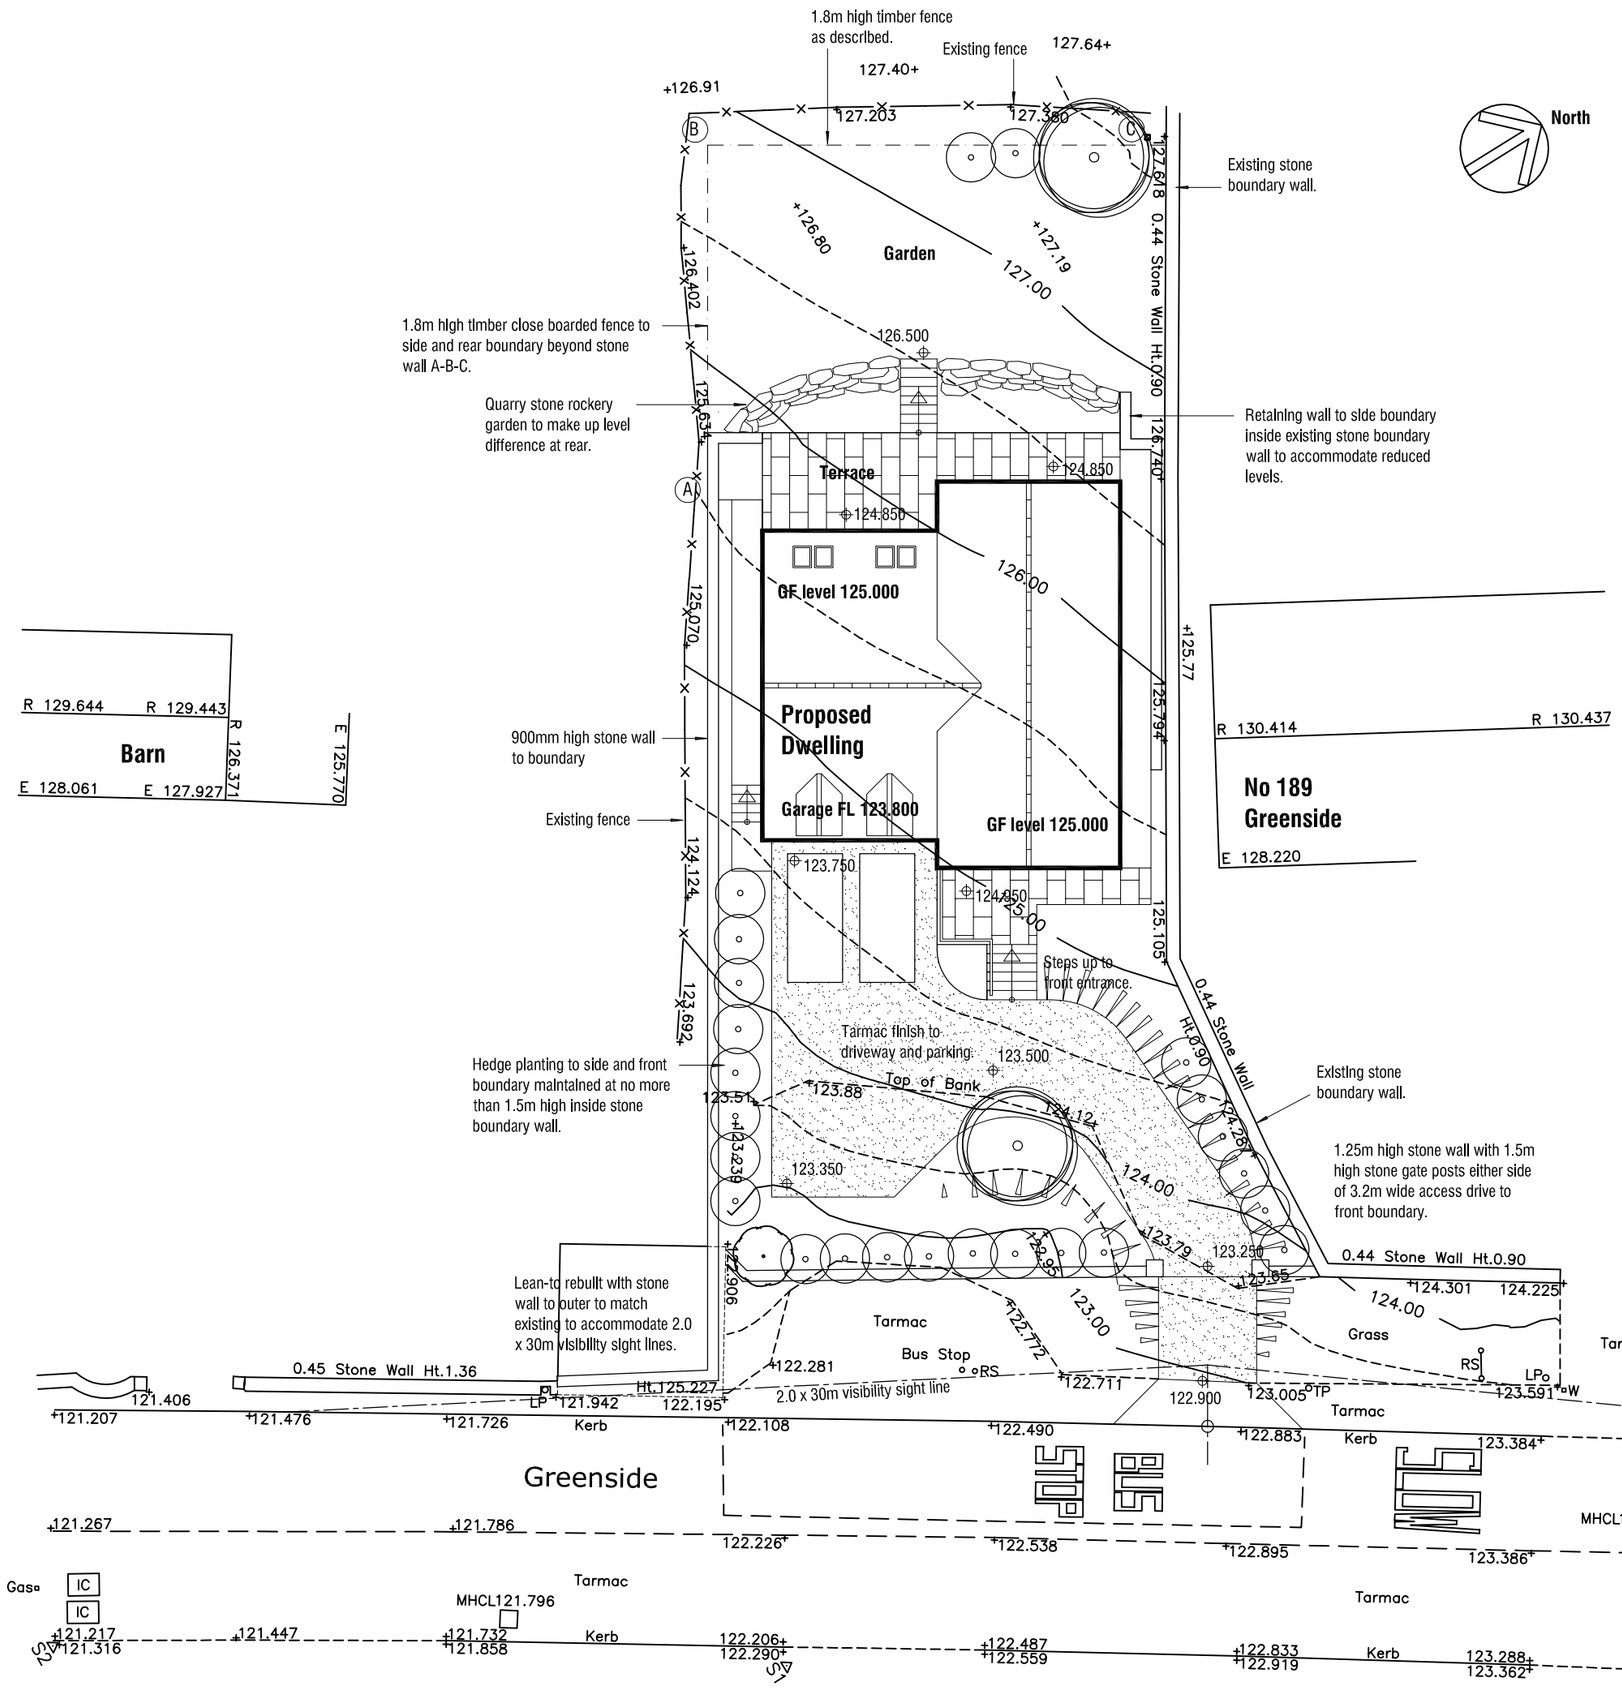


SITE PLAN 1:200

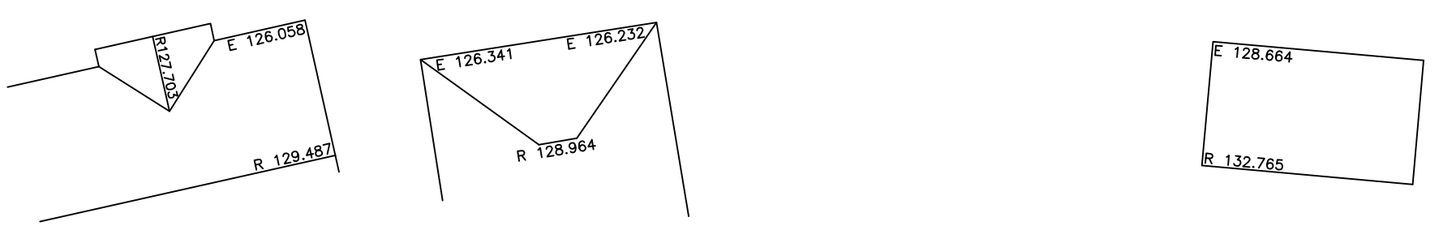

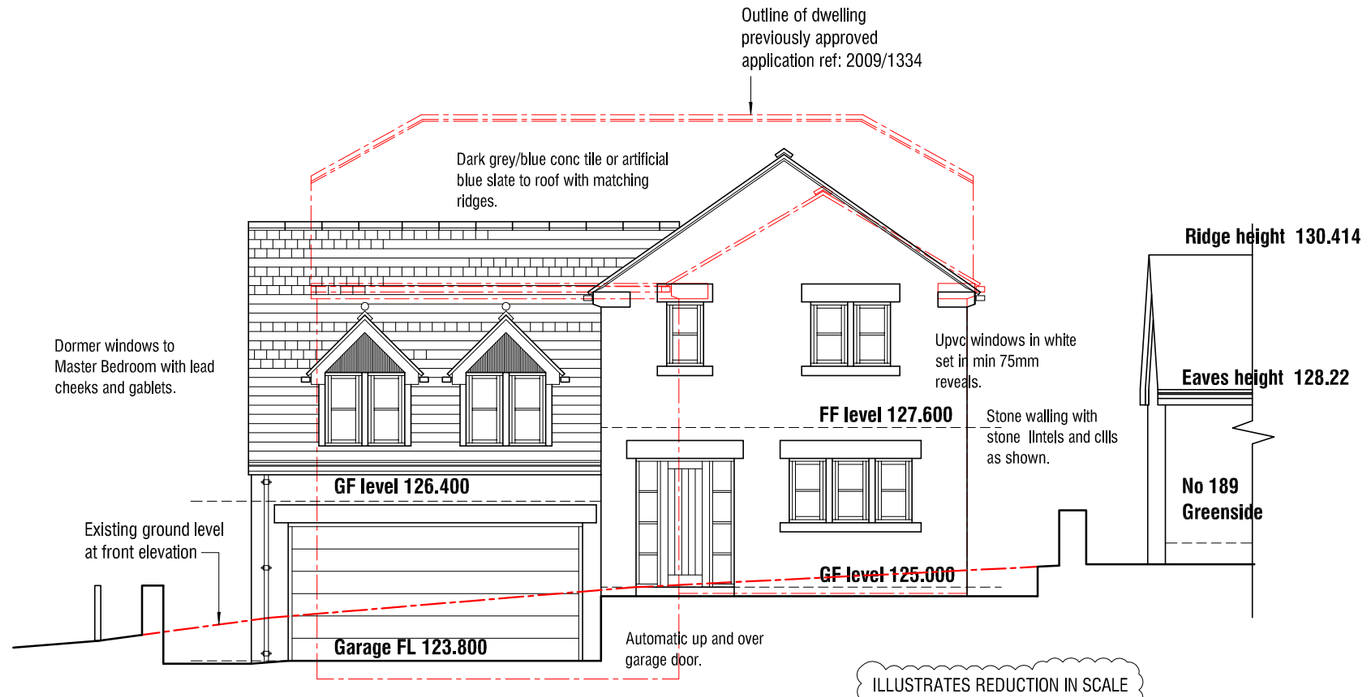

SOUTH EAST ELEVATION 1:100

ILLUSTRATES REDUCTION IN SCALE CAMPARED WITH PREVIOUS PROPOSALS GRANTED PLANNING PERMISSION.

A 30.05.2013 - Add visibility sight lines and alterations to lean-to.

PROPOSED DWELLING ON LAND ADJACENT 189 GREENSIDE STAINCROSS BARNSLEY

PROPOSALS

SITE PLAN

mboothdesign
architectural design and building consultants

Fairfield House
Barnsley S70 2FL
T: 01226 286256
M: 07881898300
E: mboothdesign@btconnect.com

Scale	1:200 @ A2	Drawn	MJB
Date	March 2013	Ref.	12.61
Dwg No.	**P1**	Rev.	A

0cm 2cm 4cm 6cm

Copyright mboothdesign. All dimensions in millimeters unless otherwise stated. Dimensions for setting out in existing buildings are to be checked and verified on site.