
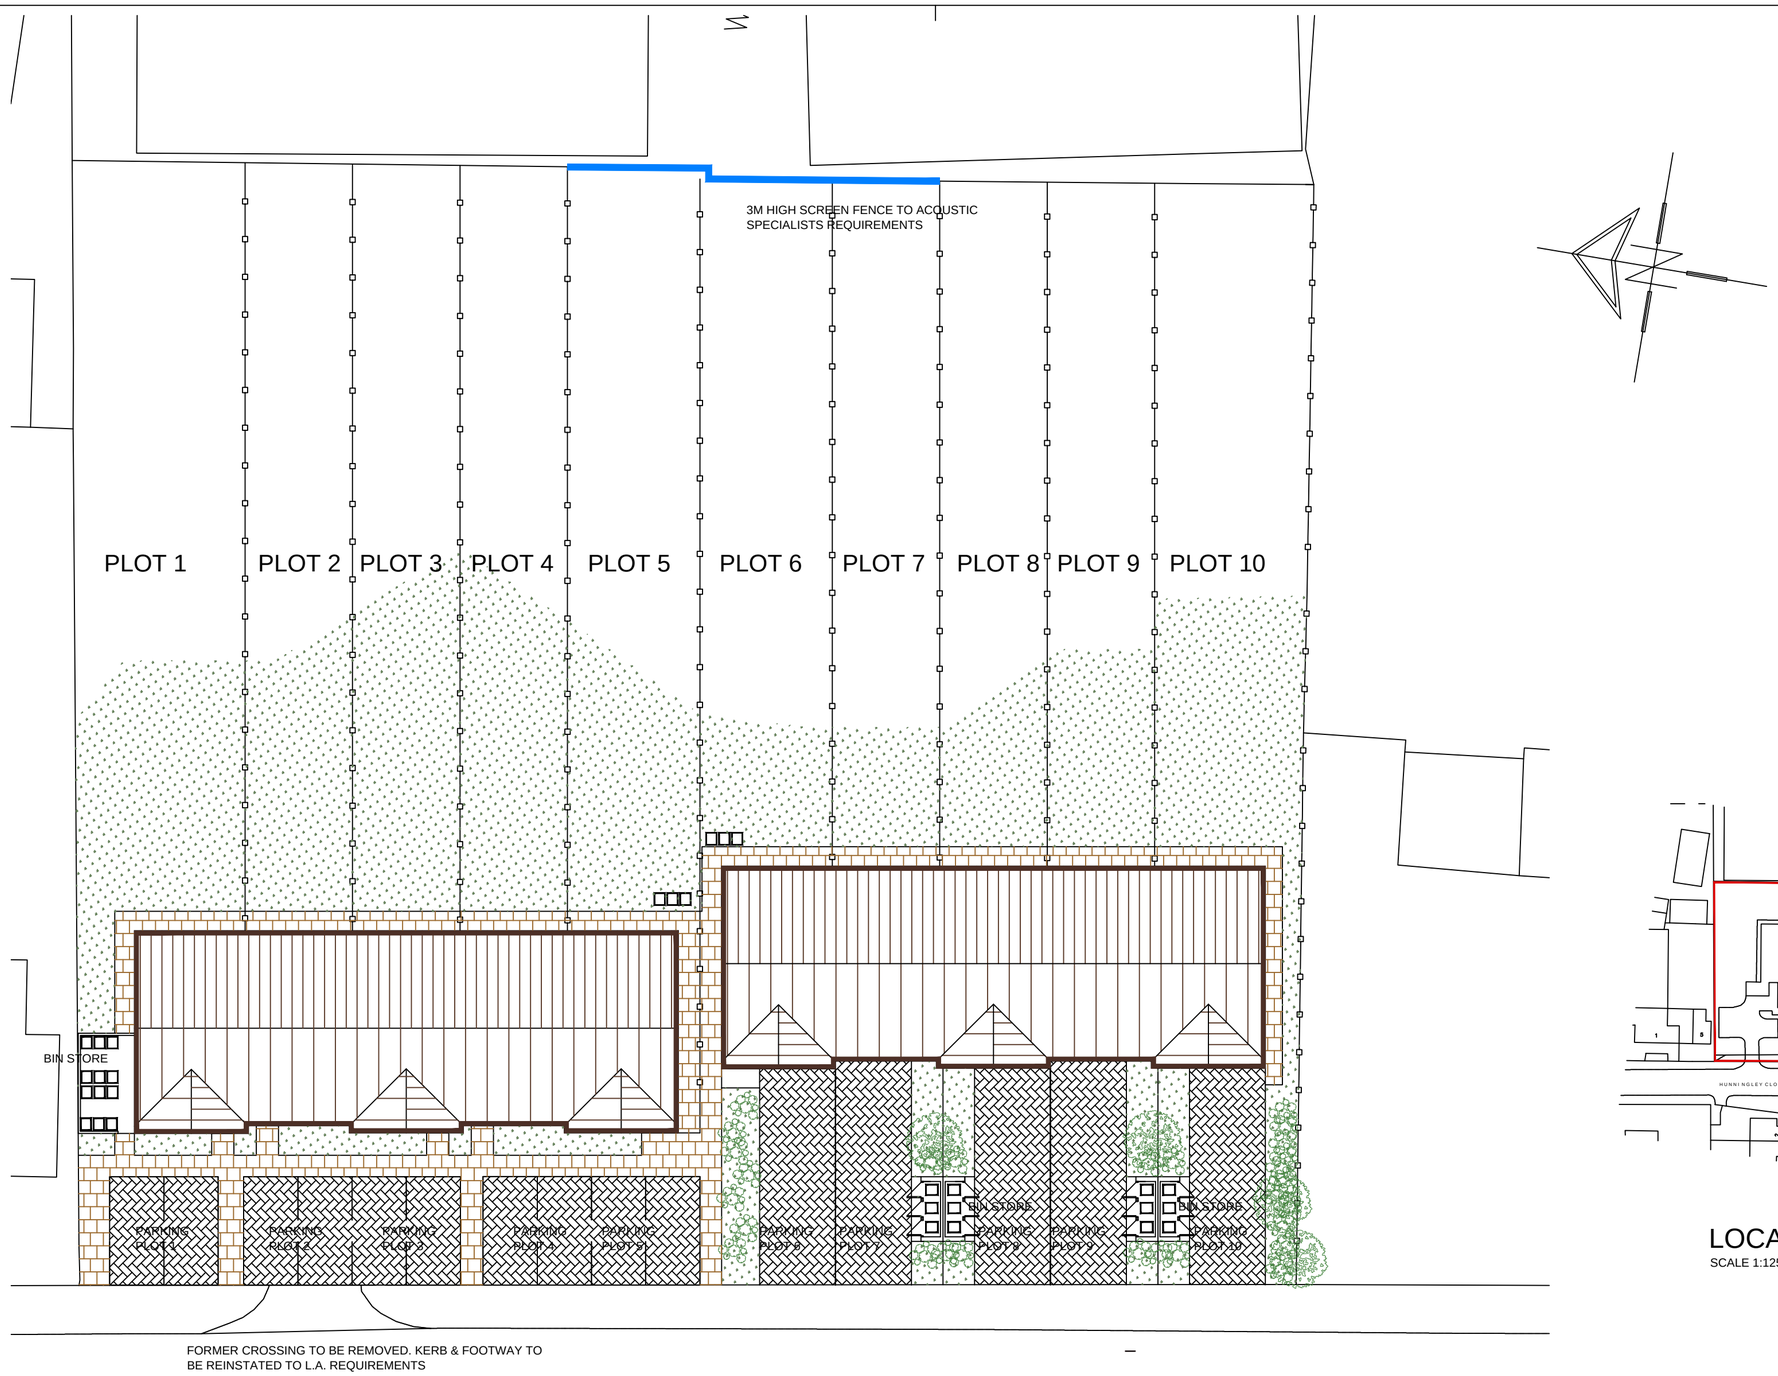


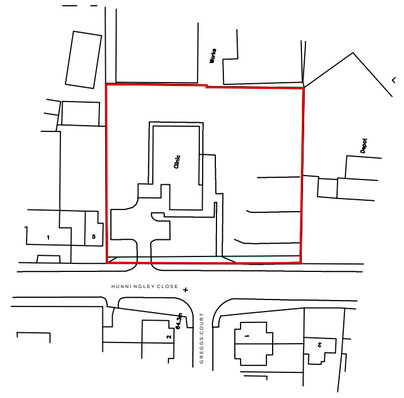

LOCATION PLAN

SCALE 1:1250

White Agus PARTNERSHIP
8 MORSTON BUSINESS PARK, WHALEY ROAD, BARUGH GREEN, BARNSLEY. S75 1HQ
Phone: 01226 208482
Fax: 01226 283030
Email: info@whiteaguspartnership.co.uk
Web: www.whiteaguspartnership.co.uk
ARCHITECTURAL SERVICES AND SURVEYORS

Project. RESIDENTIAL DEVELOPMENT HUNNINGLEY CLOSE BARNSLEY	Client. MASON & HORNER LTD
Drawing Title. SITE PLAN	Date. JULY 2014 / Scale. 1:200 @ A2
	Ref. 14–004 / Dwg. No. 11 / Rev.

Date	Suffix	Description	Date	Suffix	Description