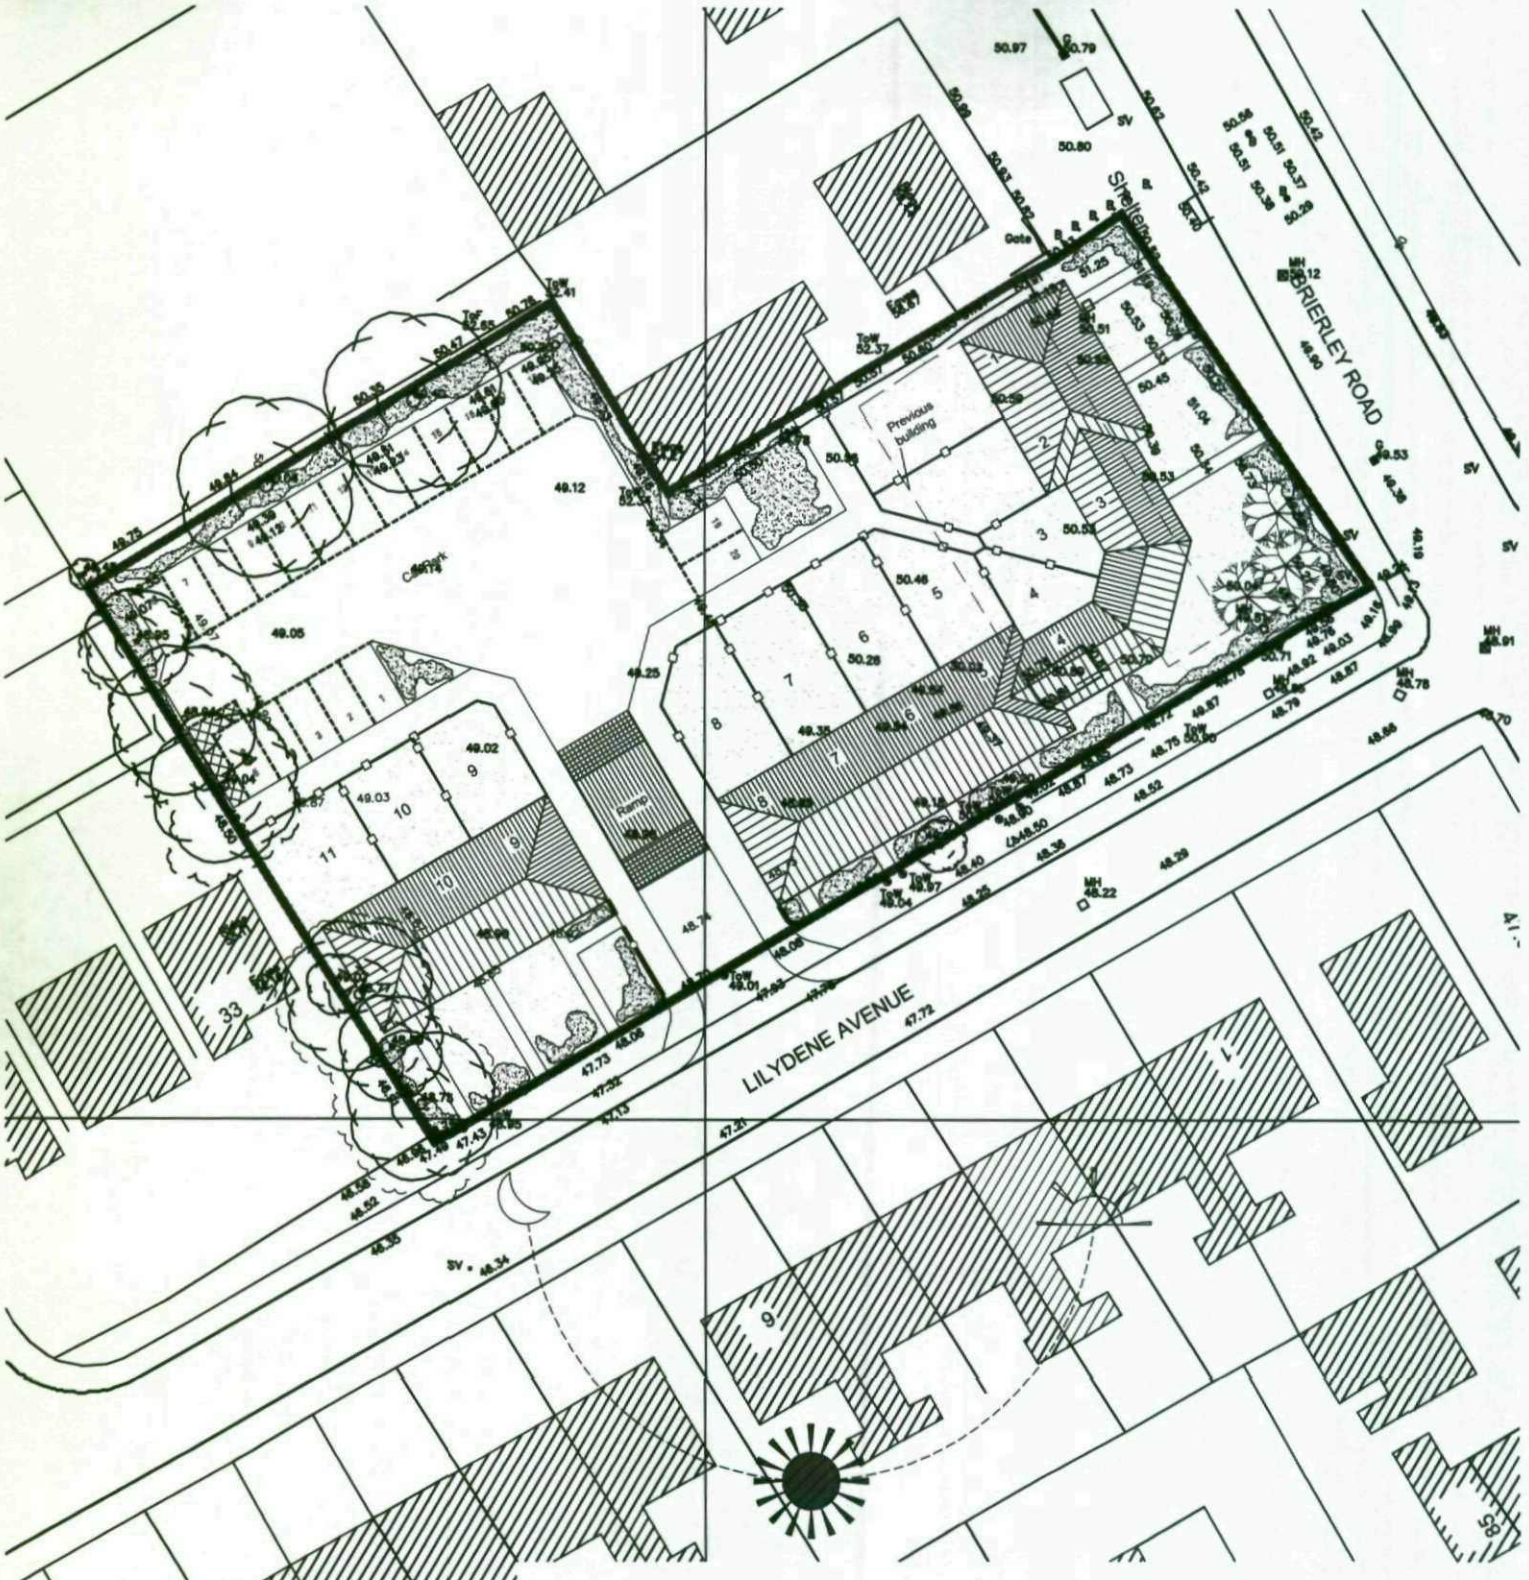


General Notes:

-Shrubs Ornamental Mix
*Symphoricarpus Hancock, Sambuccus Nigra Golncho Purple, Sambuccus Racemosa Plumosa Aurea, Corylus Maxima Purpurea *Stransuesia Davidiana, Viburnum Bodnantense Dawn, *Viburnum Davidii, Rubus Tridel Beneden, Rubus Odoratus, Rubus Thibetanus, Ilex Silver Queen, Ilex JC Van Tel, *Spirea Gold Flame, *Lonicera Nitida Baggensens Gold *Senecio Monrol, *Potentilla Red Aos,

All shrubs to be supplied @ 45-60cm. Shrubs marked * to be planted on outer edges of beds at a density of 4/sq.m. Shrubs not marked to be planted at a density of 3/sq.m.

-Grass

NB. Car park & access road in dry laid block sets as per Agricultural Survey
Paths in paving slabs

-Retained Tree
-New Tree
-Removed Tree Cover

Fence / Boundary treatment

- Timber post and panel screen fence, 1.8m high
- Dwarf wall with railings

Additional information

Site Area	= 0.261 h (0.646 a)
Dwellings	= 11 x 2 Storey 3 Bed Apt.s
Density	= 42.2 dph (17.0 dpa)
Parking	= 20 (181 %)

Embedded Drawings.

Company	Layer Suffix	Dwg. No.	Ins.
Britch & Ass.	B&A	As Title Box	As Title Box
Promap	G	N/A	N/A
H&H Surveys	H&H	B&A/301/SP	\

© Crown Copyright 2006. All rights reserved. Licence number 100020449

Title

Site Plan

Drawing No.

3379 / 2.05 / 1

Scale: 1:500

Date: 15.04.08

BRITCH & ASSOCIATES
CHARTERED ARCHITECTS
31 The Crescent, Salford, Manchester M5 4PF
☎0161 736 1447 0161 745 7564
office@britch.co.uk