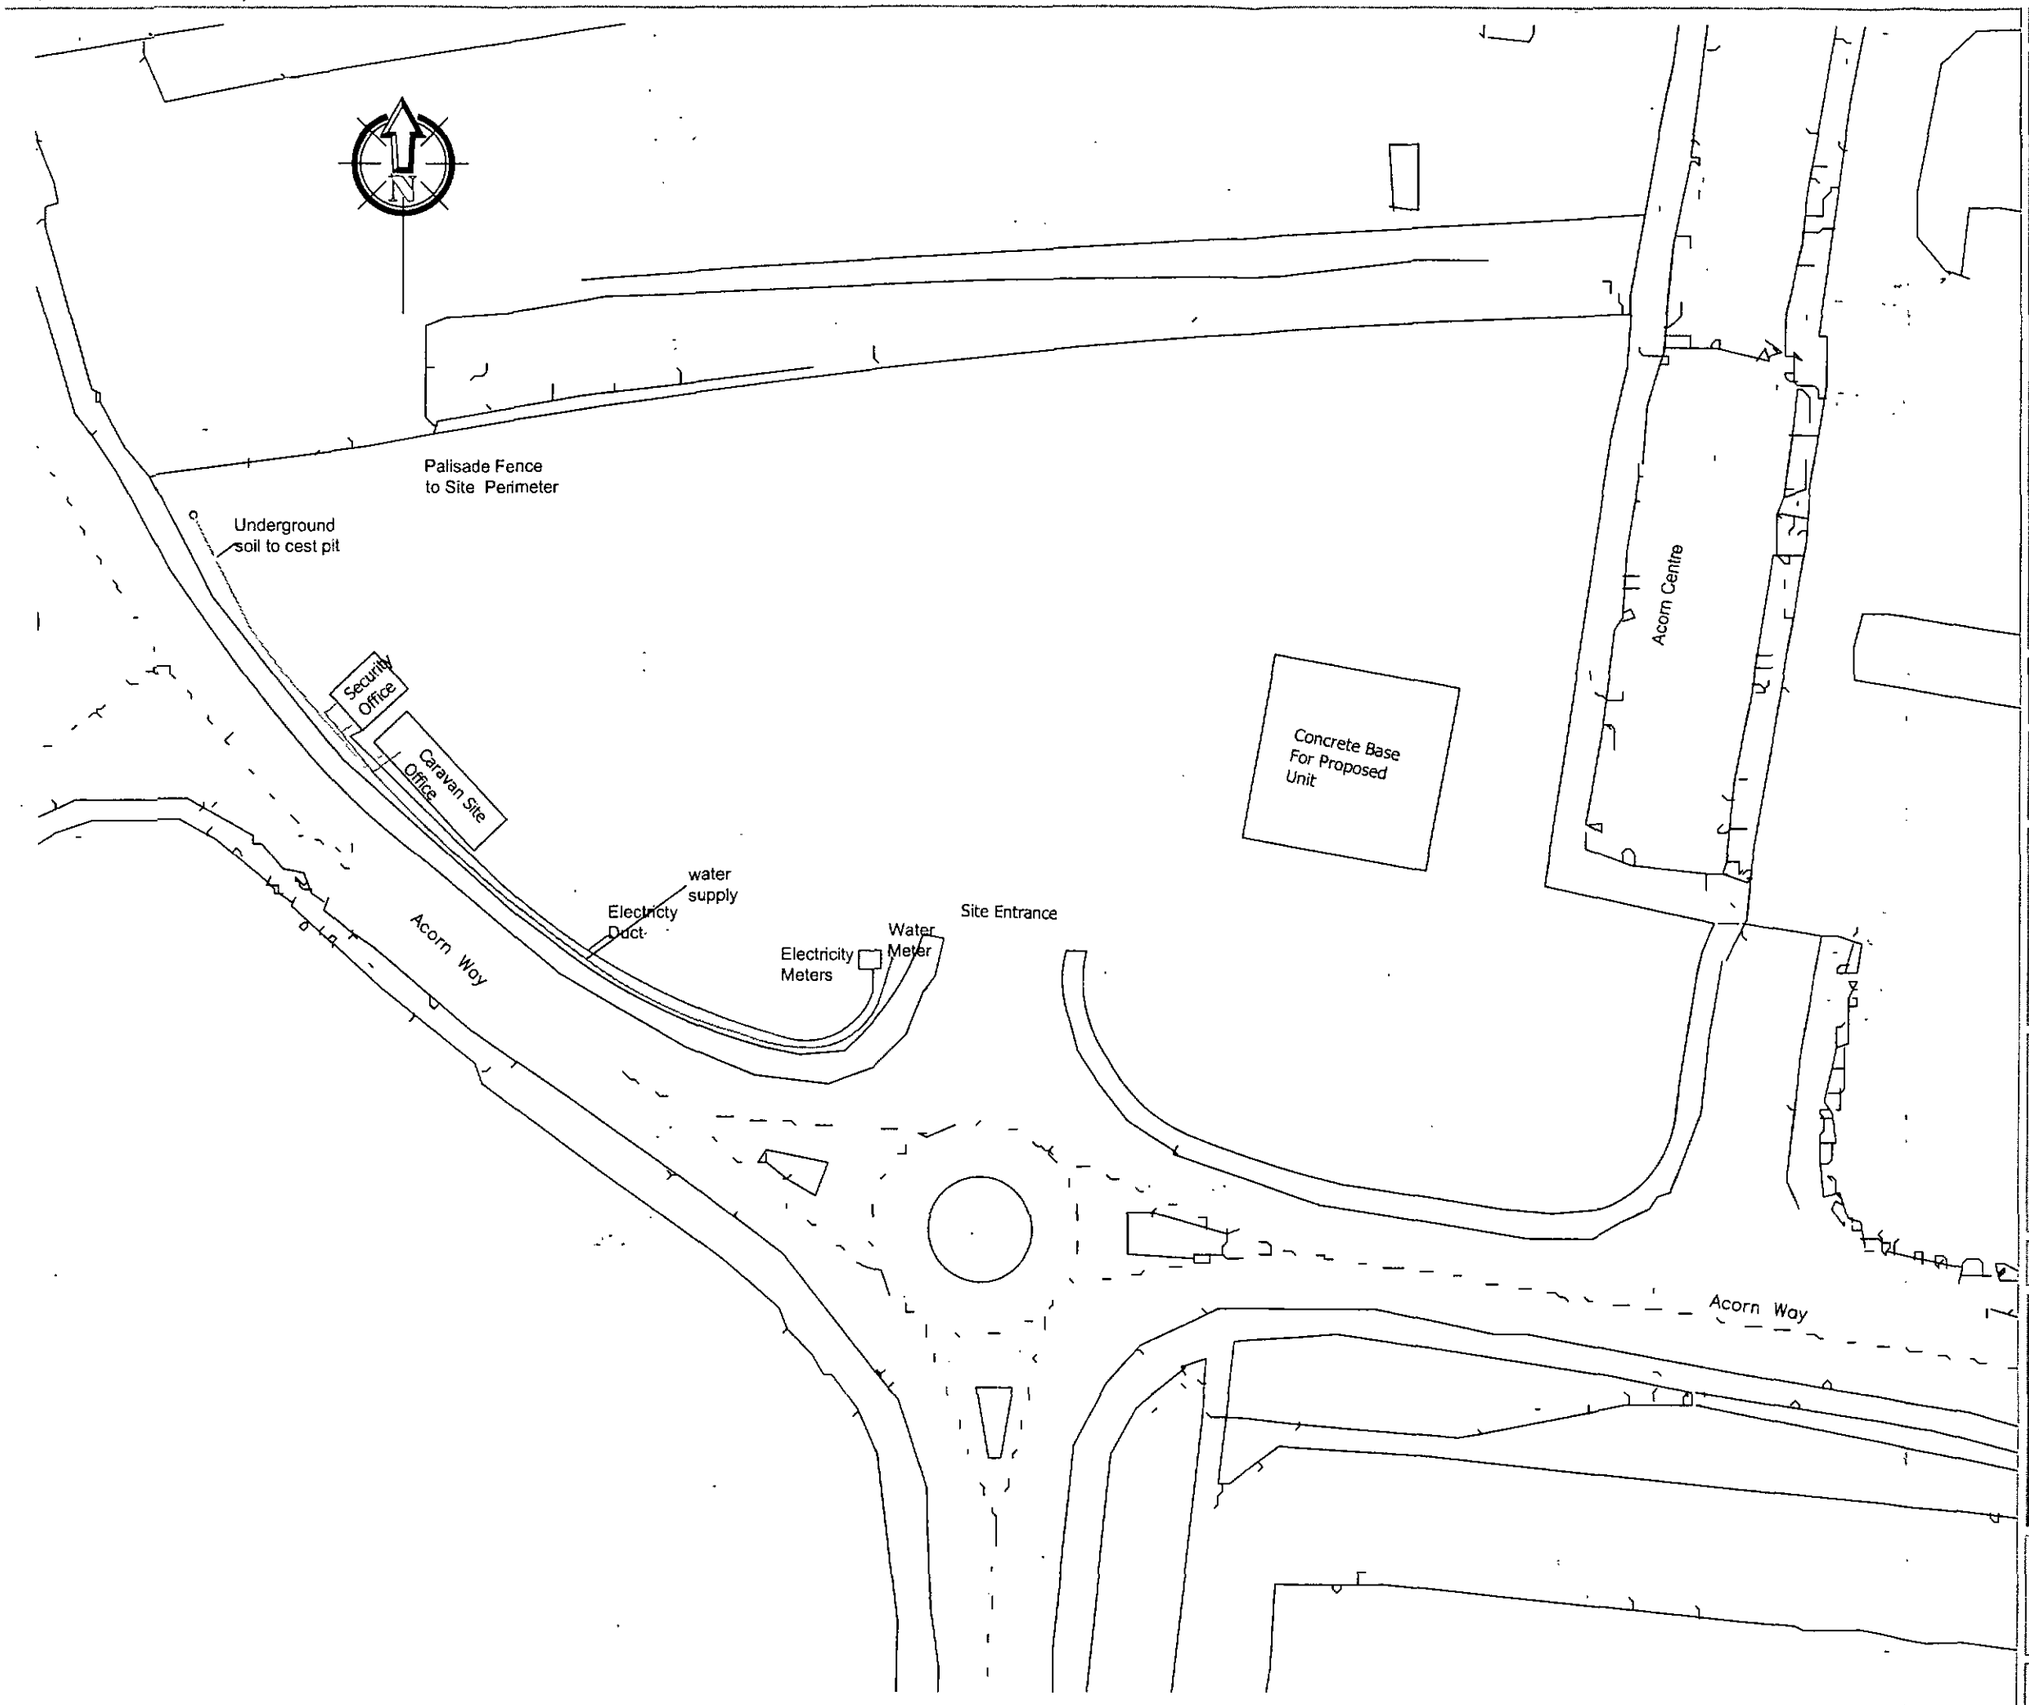


General Notes

Rev	Description	By	Init	Date

FOR-APPROVAL

Client

J-MCQUEEN

Project/Site Location

UNIT-1
ACORN-WAY
GRIMETHORPE
BARNSLEY

Drawing Title

SITE
LAYOUT
PLAN
-


Scale	Date	Drawn By	Checked
1:~~100~~ 500	21-02-2011	GS	CHECKED

NEC
Electrical & Building
SERVICES


52 MICHALES ESTATE, GRIMETHORPE
SOUTH YORKSHIRE S72 7DH
TEL: 01226 712894 FAX: 01226 712894
E:Mail: nec@topmail.co.uk
Website: www.nec.uk.com

Project No.	Drawing No.	Revision
JM001	DWG_001	0


it is drawn to your attention that this drawing is a copyright work. The copyright is owned by Electrical Services and use of all or part of this work without the written permission of NEC Electrical Services will be in breach of copyright. It is also drawn to your attention that the drawing(s) were

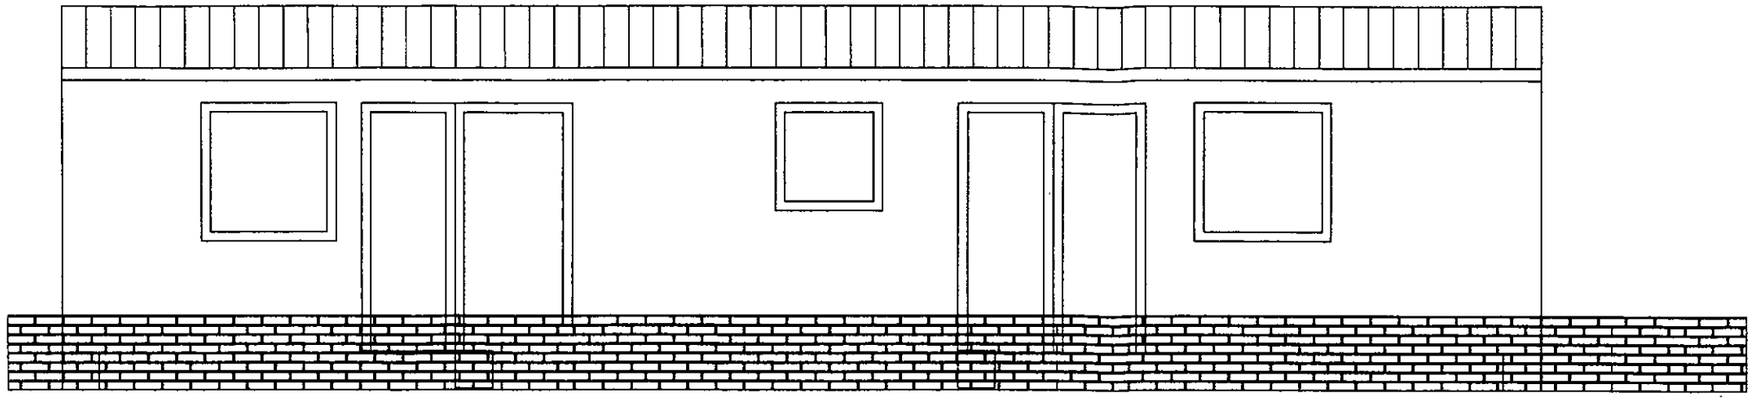


Caravan site Office
Front Elevation

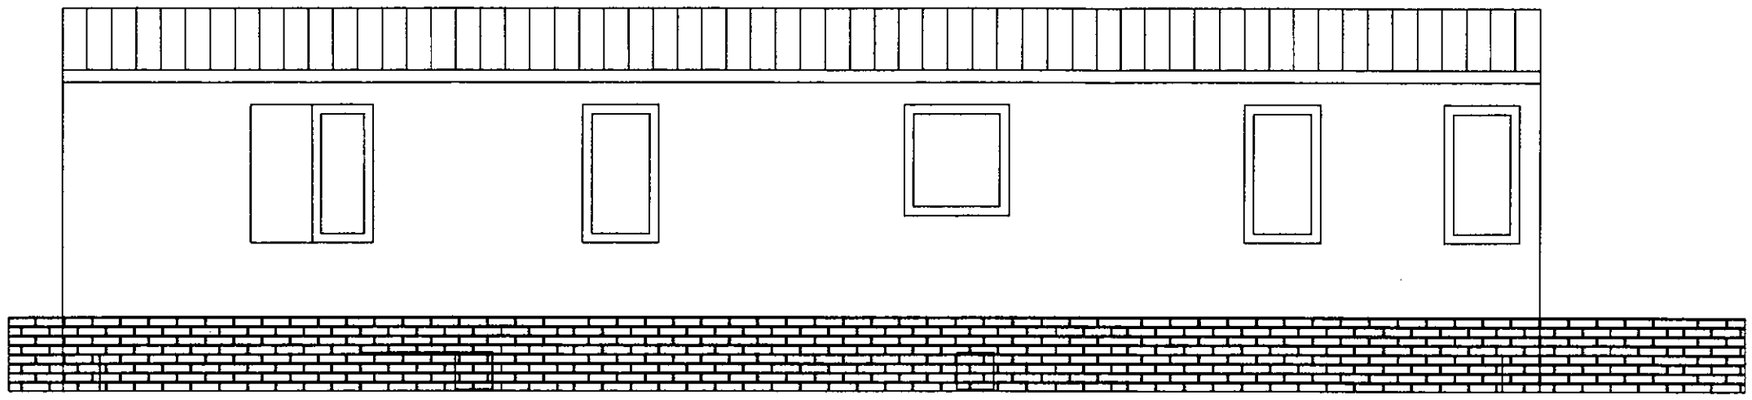

Caravan site Office
Rear Elevation

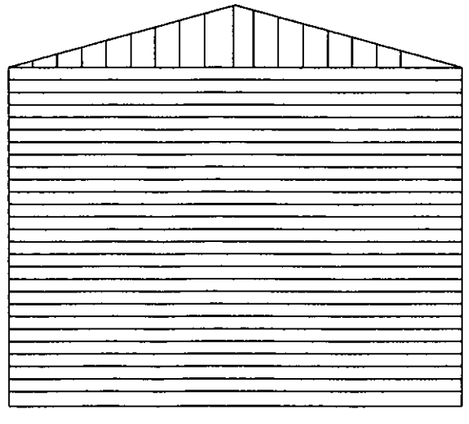

Caravan site Office
Right Side Elevation

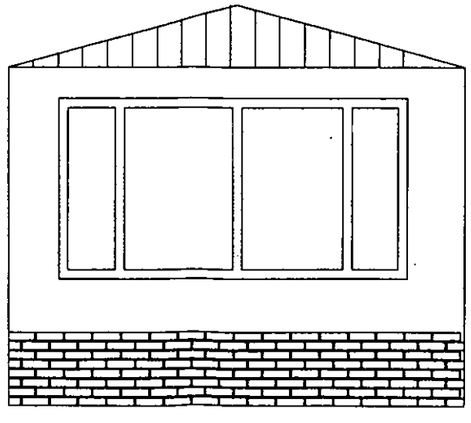

Caravan site Office
Left Side Elevation

General Notes

Rev	Description	By	Init	Date

FOR-APPROVAL

Client
J-MCQUEEN

Project/Site Location
UNIT-1
ACORN-WAY
GRIMETHORPE
BARNSLEY

Drawing Title
SITE-OFFICE
ELEVATION
PLAN
-

Scale	Date	Drawn By	Checked
1:50	21-02-2011	GS	CHECKED

NEC
Electrical & Building
SERVICES

52 MICHALES ESTATE, GRIMETHORPE
SOUTH YORKSHIRE S72 7DH
TEL: 01226 712894 FAX: 01226 712894
E:Mail: nec@topmail.co.uk
Website: www.nec.uk.com

Project No.	Drawing No.	Revision
JM001	DWG_004	0

It is drawn to your attention that this drawing is a copyright work. The copyright is owned by Electrical Services and use of all or part of this work without the written permission of NEC Electrical Services will be in breach of copyright. It is also drawn to your attention that the drawing(s) were