NORTH ELEVATION

WEST ELEVATION

EAST ELEVATION



SOUTH ELEVATION

ROOF PLAN - Scale 1:50

19 Sep 11

REV	DATE	DESCRIPTION

The contractor is to comply in all respects with the current Building Regulations and is to check all site dimensions and levels.
Do not scale from this drawing, use written dimensions. To be read in conjunction with Pre-Tender Health & Safety Plan / Preliminaries Section (Section A34 etc).
Ordnance Survey mapping reproduced by permission of WMDC & Controller of HM Stationery Office Crown Copyright. WMDC OS licence No LA076406

NPS NORTH EAST LTD
NAVIGATION HOUSE
WHISTLER DRIVE, CASTLEFORD
WEST YORKSHIRE, WF10 5HX
TEL: 01977 628300 FAX: 01977 628301
EMAIL: enquiries@nps-ne.co.uk

Head Office:
Lancaster House, 18 Central Avenue, St Andrews Business Park,
Norwich, NR7 0HR Tel: 01603 700500 Fax: 01603 700505
Other Office locations can be found on website : www.nps.co.uk

PROJECT	CLIENT
Photo Voltaic Scheme to Various Properties	Berneslai Homes
	CAD FILE REF / DATE: Sep 2011 / SCALE: 1:100@A1
SUBJECT: Albion House, Barnsley Roof Plan	REV / DRAWN: D Duce / CHECKED
	PROJECT NR: AG10.113 / DRAWING NR: 05

© NPS. This drawing may not be reproduced in any form without prior written agreement.




EAST ELEVATION - Scale 1:100



NORTH ELEVATION - Scale 1:100



WEST ELEVATION - Scale 1:100

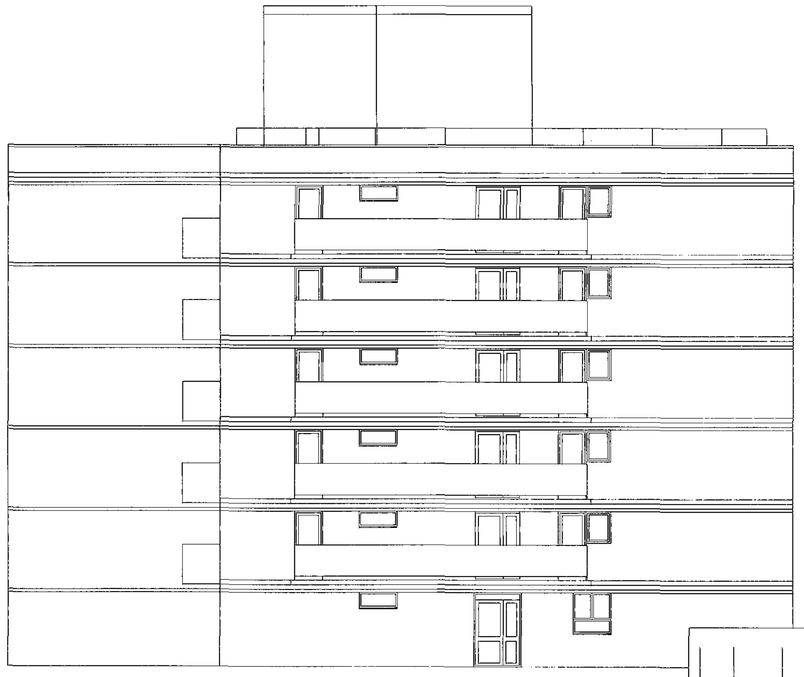

SOUTH ELEVATION - Scale 1:100

19 SEP 2011

REV	DATE	DESCRIPTION

The contractor is to comply in all respects with the current Building Regulations and is to check all site dimensions and levels.
Do not scale from this drawing, use written dimensions. To be read in conjunction with Pre-Tender Health & Safety Plan / Preliminaries Section (Section A34 etc).
Ordnance Survey mapping reproduced by permission of WMDC & Controller of HM Stationery Office Crown Copyright. WMDC OS licence No LA076406

nps group

NPS NORTH EAST LTD
NAVIGATION HOUSE
WHISTLER DRIVE, CASTLEFORD
WEST YORKSHIRE, WF10 5HX
TEL: 01977 628388 FAX: 01977 628391
EMAIL: enq.ukhe@nps-ne.co.uk

Head Office:
Lancaster House, 19 Central Avenue, St Andrews Business Park,
Norwich, NR7 0HR Tel: 01603 700200 Fax: 01603 700201
Other Office locations can be found on website : www.nps.co.uk

PROJECT	CLIENT		
Photo Voltaic Scheme to Various Properties	Berneslai Homes		
	CAD FILE REF	DATE	SCALE
		Sep 2011	1:100@A1
SUBJECT	REV	DRAWN	CHECKED
Albion House, Barnsley Existing Elevations		D Duce	
	PROJECT NR	DRAWING NR	
	AG10.113	03	

© NPS This drawing may not be reproduced in any form without prior written agreement