LCP

Barnsley
S70 1RD

Planning Application


External Alteration

JULY 2019

DRAWING LIST - CONTENTS

DRAWING NAME	DRAWING NUMBER
Location plan	0011
Site Photograph	0012
Existing Floor Plans	E-001
Proposed Floor Plans	P-001
Existing Elevation	E-002
Proposed Elevation	P-002

LOCATION PLAN

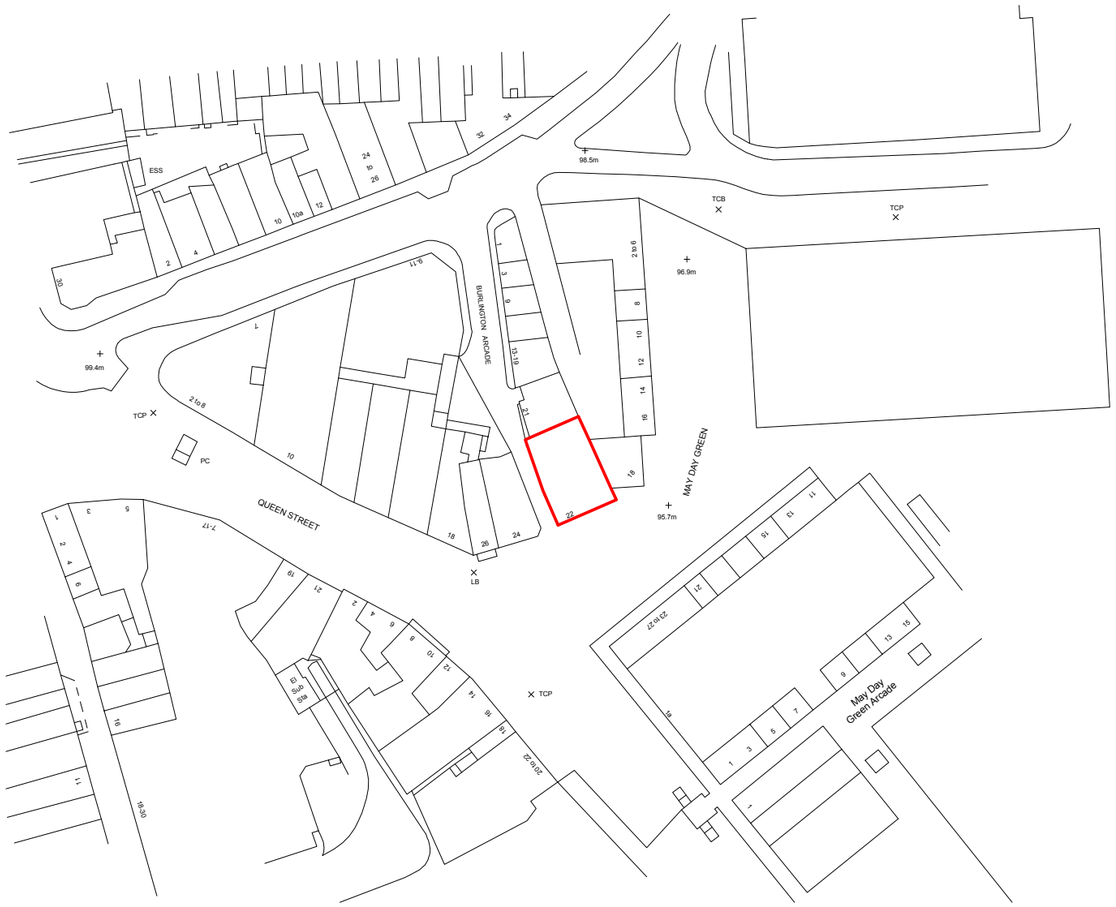

Ordnance Survey (c) Crown Copyright 2018. All rights reserved. Licence number 100022432

1 **Location Plan**
1 : 1250

Property boundary

0 12.5m 25m 50m 125m

Scale 1:1250

LCP PROPERTIES LTD
20th Floor, Millbank Tower, Millbank, London, SW1P 4QP

CLIENT:

PROJECT NAME
MAY DAY GREEN


TITLE
Location Plan

PROJECT NUMBER
Project Number

DRAWING NUMBER
P-003

DATE DRAWN: **07/16/19**
SCALE @ A3: **1 : 1250**
DRAWN BY: **Author**
CHECKED BY: **Checker**

PHOTOGRAPHIC SURVEY

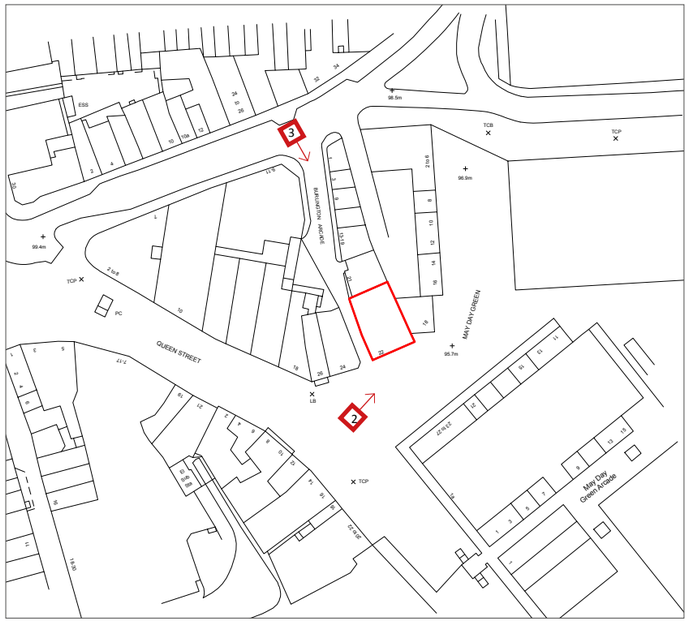

LOCATION MAP



VIEW 01



VIEW 03



VIEW 02

LCP PROPERTIES LTD

20th Floor, Millbank Tower, Millbank, London, SW1P 4QP

CLIENT:

PROJECT NAME

MAY DAY GREEN

TITLE

Photographic survey

PROJECT NUMBER

Project Number

DATE DRAWN: **07/16/19**

SCALE @ A3:


DRAWN BY: **Author**


CHECKED BY: **Checker**


DRAWING NUMBER

0012

EXISTING GROUND &
SECOND FLOOR PLAN

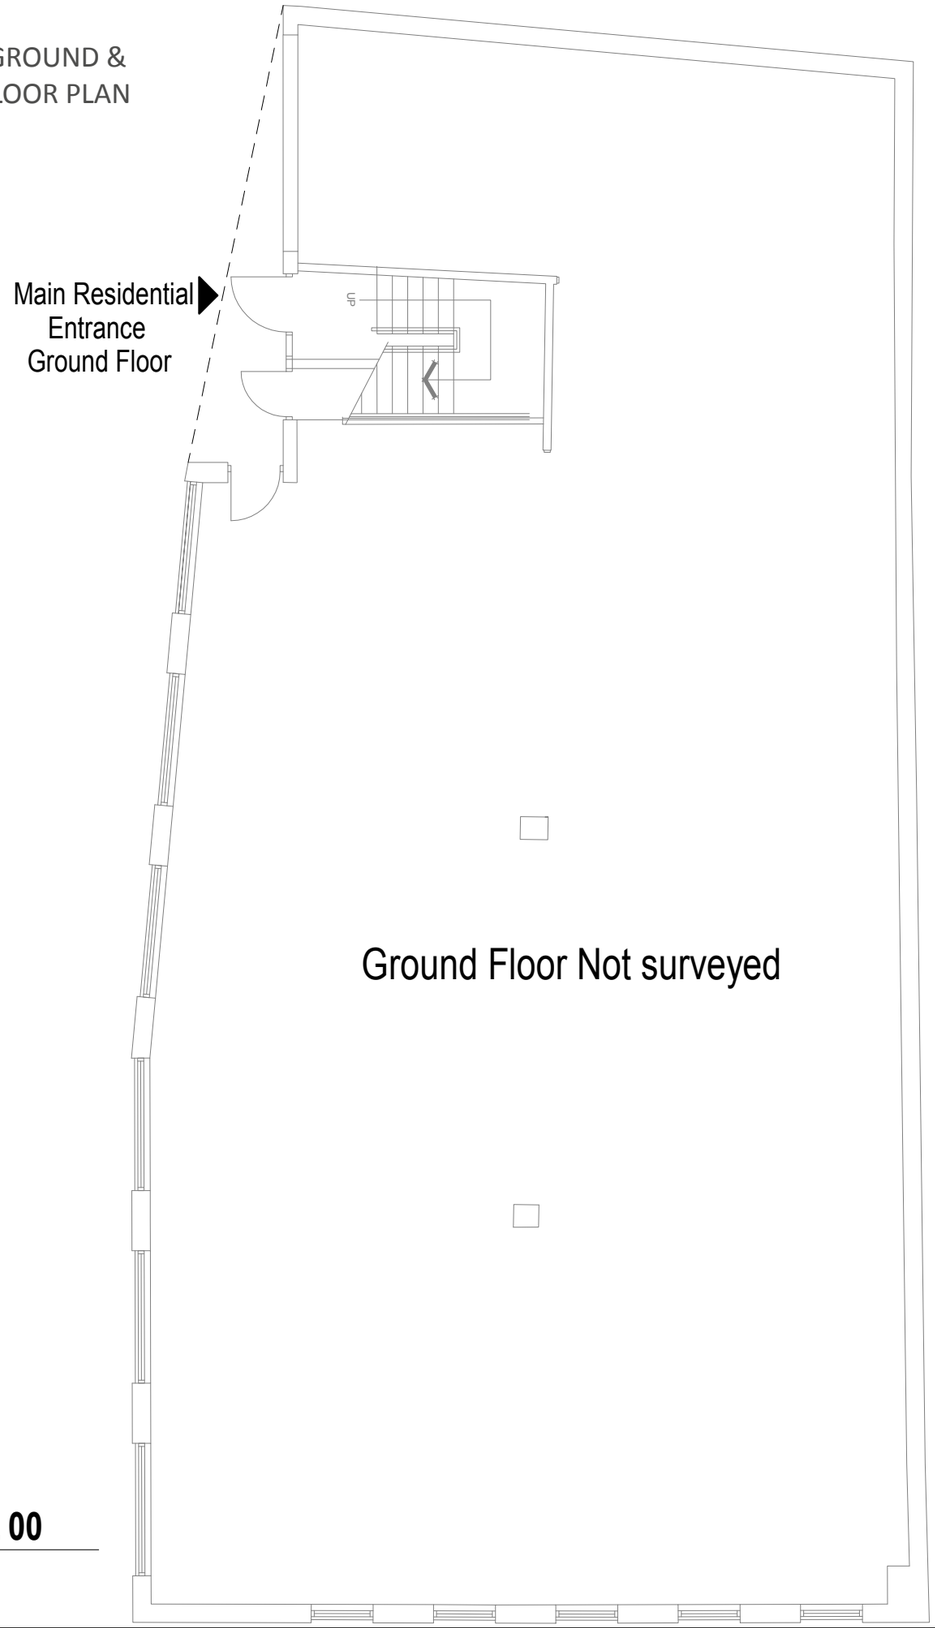

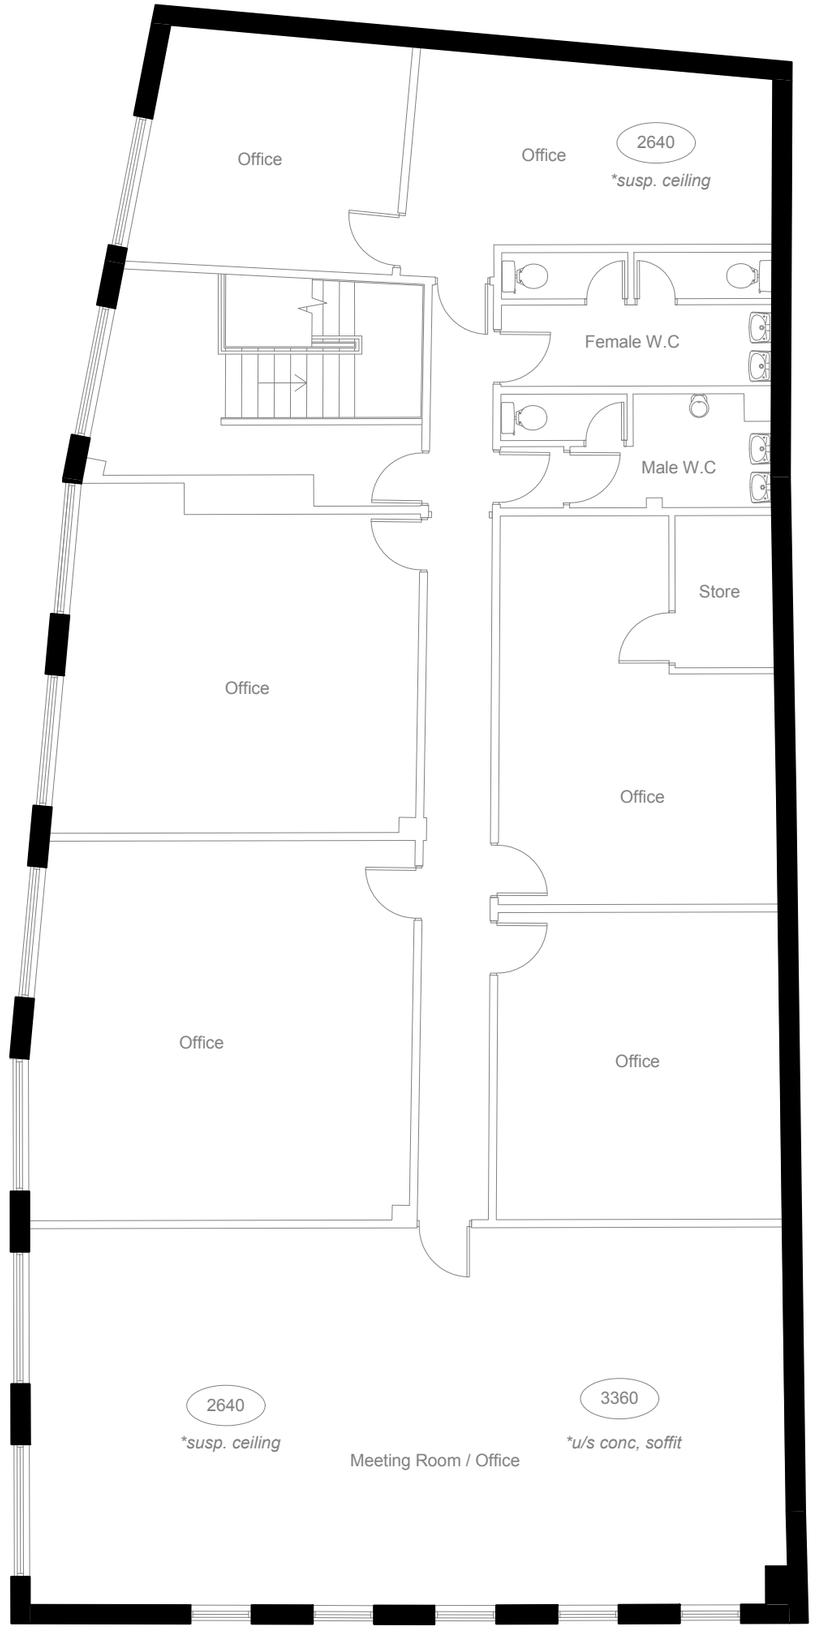

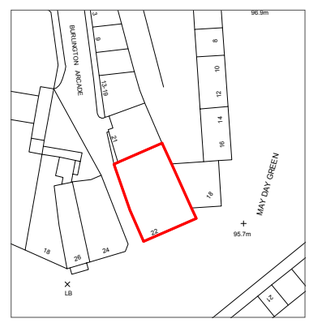

2 **LEVEL 00**
1 : 100

1 **LEVEL 02 -Existing**
1 : 100

LCP PROPERTIES LTD
20th Floor, Millbank Tower, Millbank, London, SW1P 4QP

CLIENT:

PROJECT NAME
MAY DAY GREEN


TITLE
Barnsley Existing Second Floor Plans

PROJECT NUMBER
Project Number

DATE DRAWN: **07/15/19**
SCALE @ A3: **1 : 100**
DRAWN BY: **Author**
CHECKED BY: **Checker**

DRAWING NUMBER
E-001


PROPOSED SECOND FLOOR PLAN

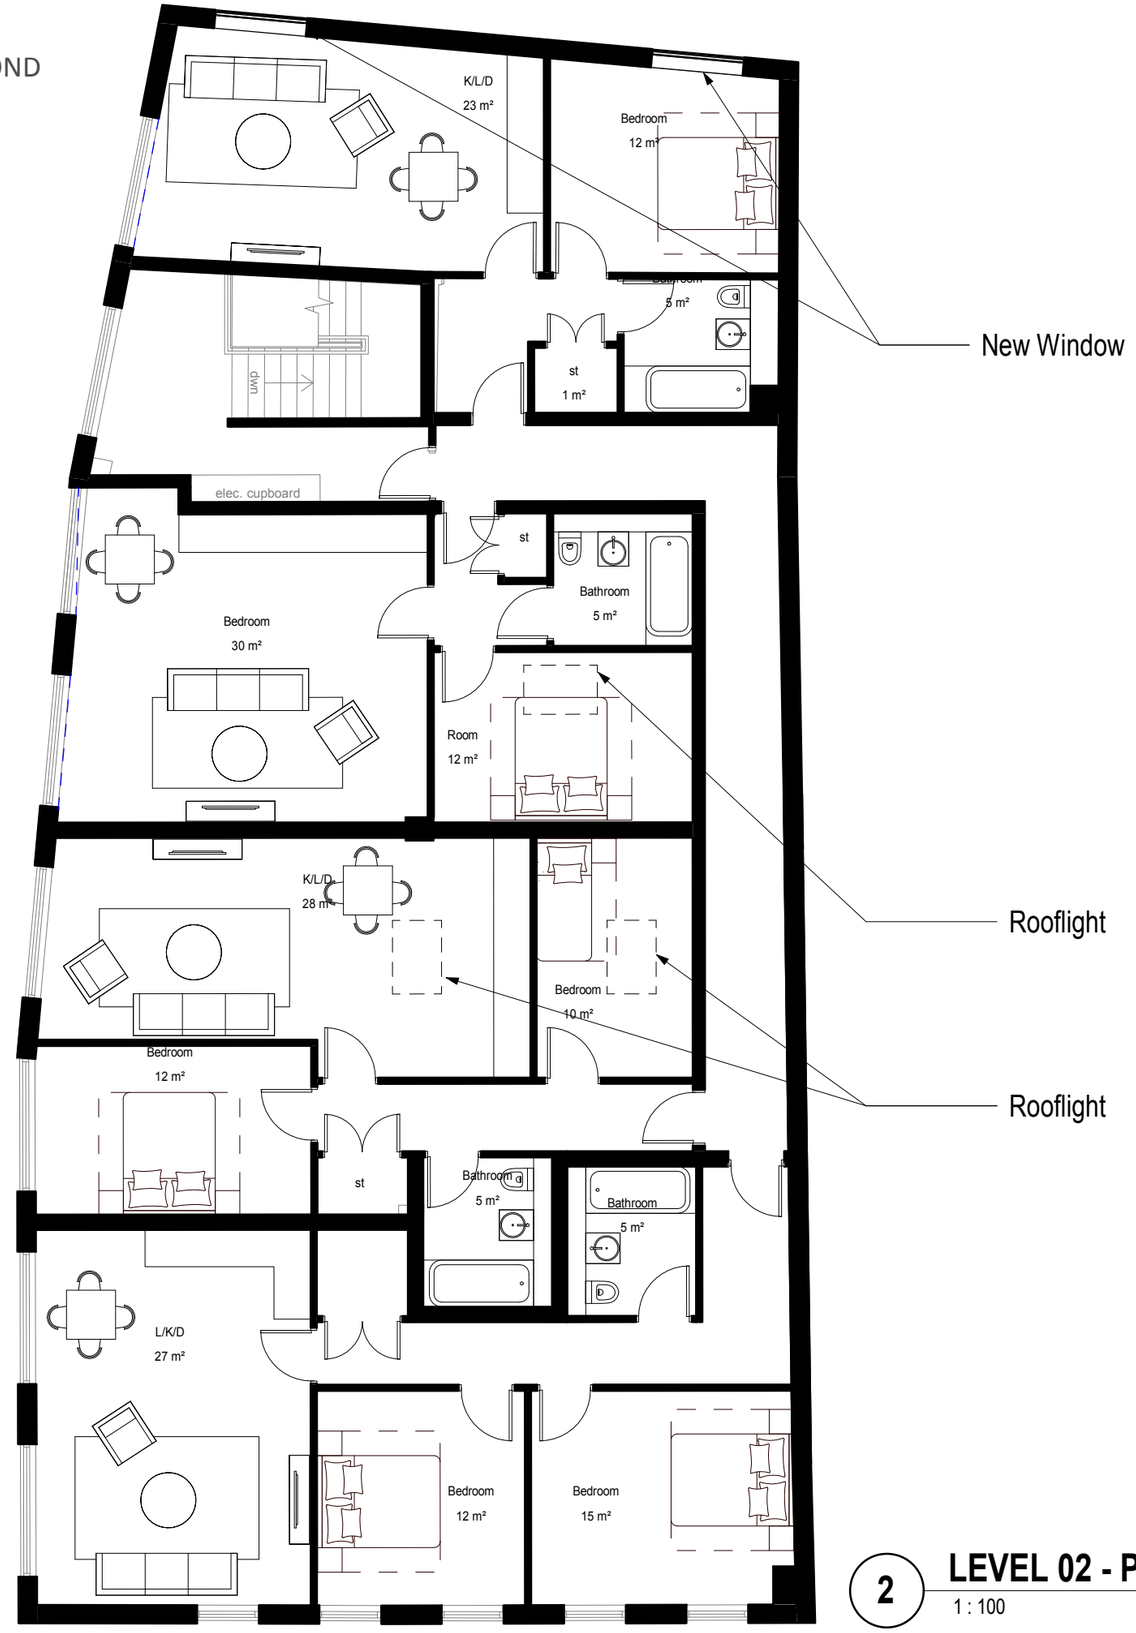

Area Schedule (Gross Building Area)		
Name	Level	Area
Communal Area	LEVEL 02	39 m²
Flat 01	LEVEL 02	49 m²
Flat 02	LEVEL 02	52 m²
Flat 03	LEVEL 02	61 m²
Flat 04	LEVEL 02	75 m²
Grand total: 5		276 m²

2 LEVEL 02 - Proposed Plans

1 : 100

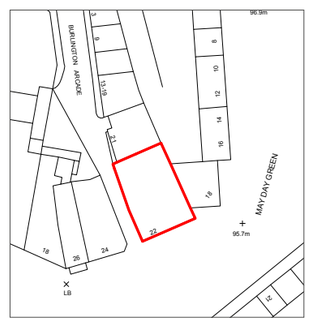

0 1m 2m 4m 10m

Scale 1:100

LCP PROPERTIES LTD

20th Floor, Millbank Tower, Millbank, London, SW1P 4QP

CLIENT:

PROJECT NAME

MAY DAY GREEN

TITLE

Barnsley Proposed Second Floor Plans

PROJECT NUMBER

Project Number

DRAWING NUMBER


P-001

DATE DRAWN: **24/07/2018**
SCALE @ A3: **1 : 100**
DRAWN BY: **AA**
CHECKED BY: **Checker**


EXISTING ELEVATIONS



ELEVATION A

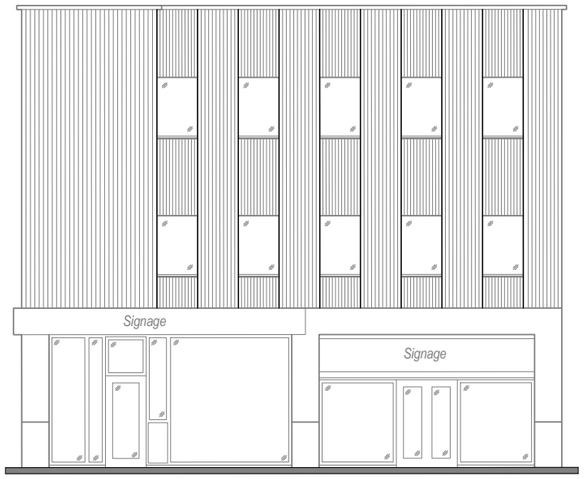


ELEVATION B

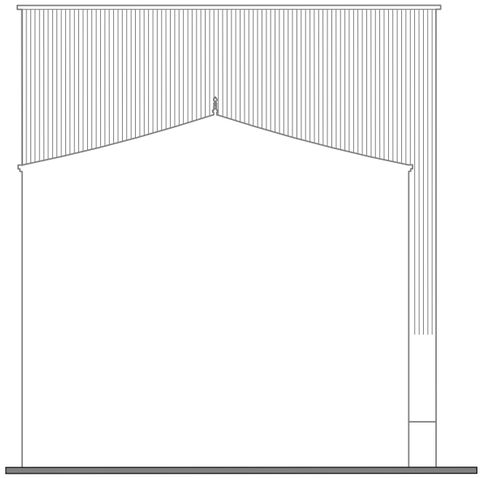

ELEVATION C

1 Level 02 -Existing Elevations

1 : 150

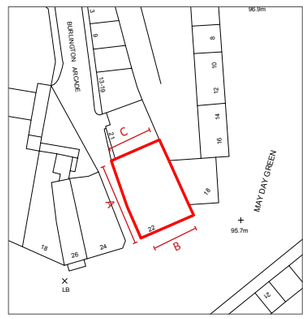

LCP PROPERTIES LTD

20th Floor, Millbank Tower, Millbank, London, SW1P 4QP

CLIENT:

PROJECT NAME

MAY DAY GREEN

TITLE

Existing Elevations

PROJECT NUMBER

Project Number

DATE DRAWN: **07/15/19**
SCALE @ A3: **1 : 150**
DRAWN BY: **Author**
CHECKED BY: **Checker**

DRAWING NUMBER

E-002


PROPOSED ELEVATIONS



ELEVATION A



ELEVATION B

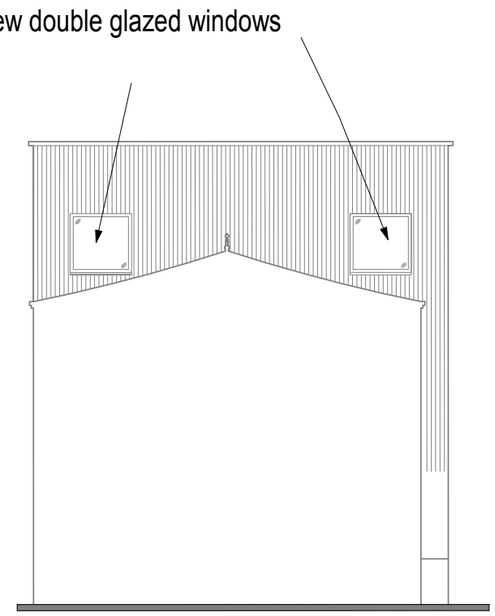

ELEVATION C

1 Level 02 -Proposed Elevations

1 : 150



LCP PROPERTIES LTD

20th Floor, Millbank Tower, Millbank, London, SW1P 4QP

CLIENT:

PROJECT NAME

MAY DAY GREEN

TITLE

Proposed Elevations

PROJECT NUMBER

Project Number

DATE DRAWN: **07/16/19**
SCALE @ A3: **1 : 150**
DRAWN BY: **Author**
CHECKED BY: **Checker**

DRAWING NUMBER

P-002