
Do not scale from this drawing. All dimensions to be checked on site prior to manufacture and construction. This drawing is the property of Harrison Ince Holdings Limited and should not be reproduced without permission.
All discrepancies to be brought to the attention of the architect immediately.
This drawing is to be read in conjunction with the specification / bill of quantities and related drawings.

REVISIONS

-	FIRST ISSUE	24.04.2019	OC

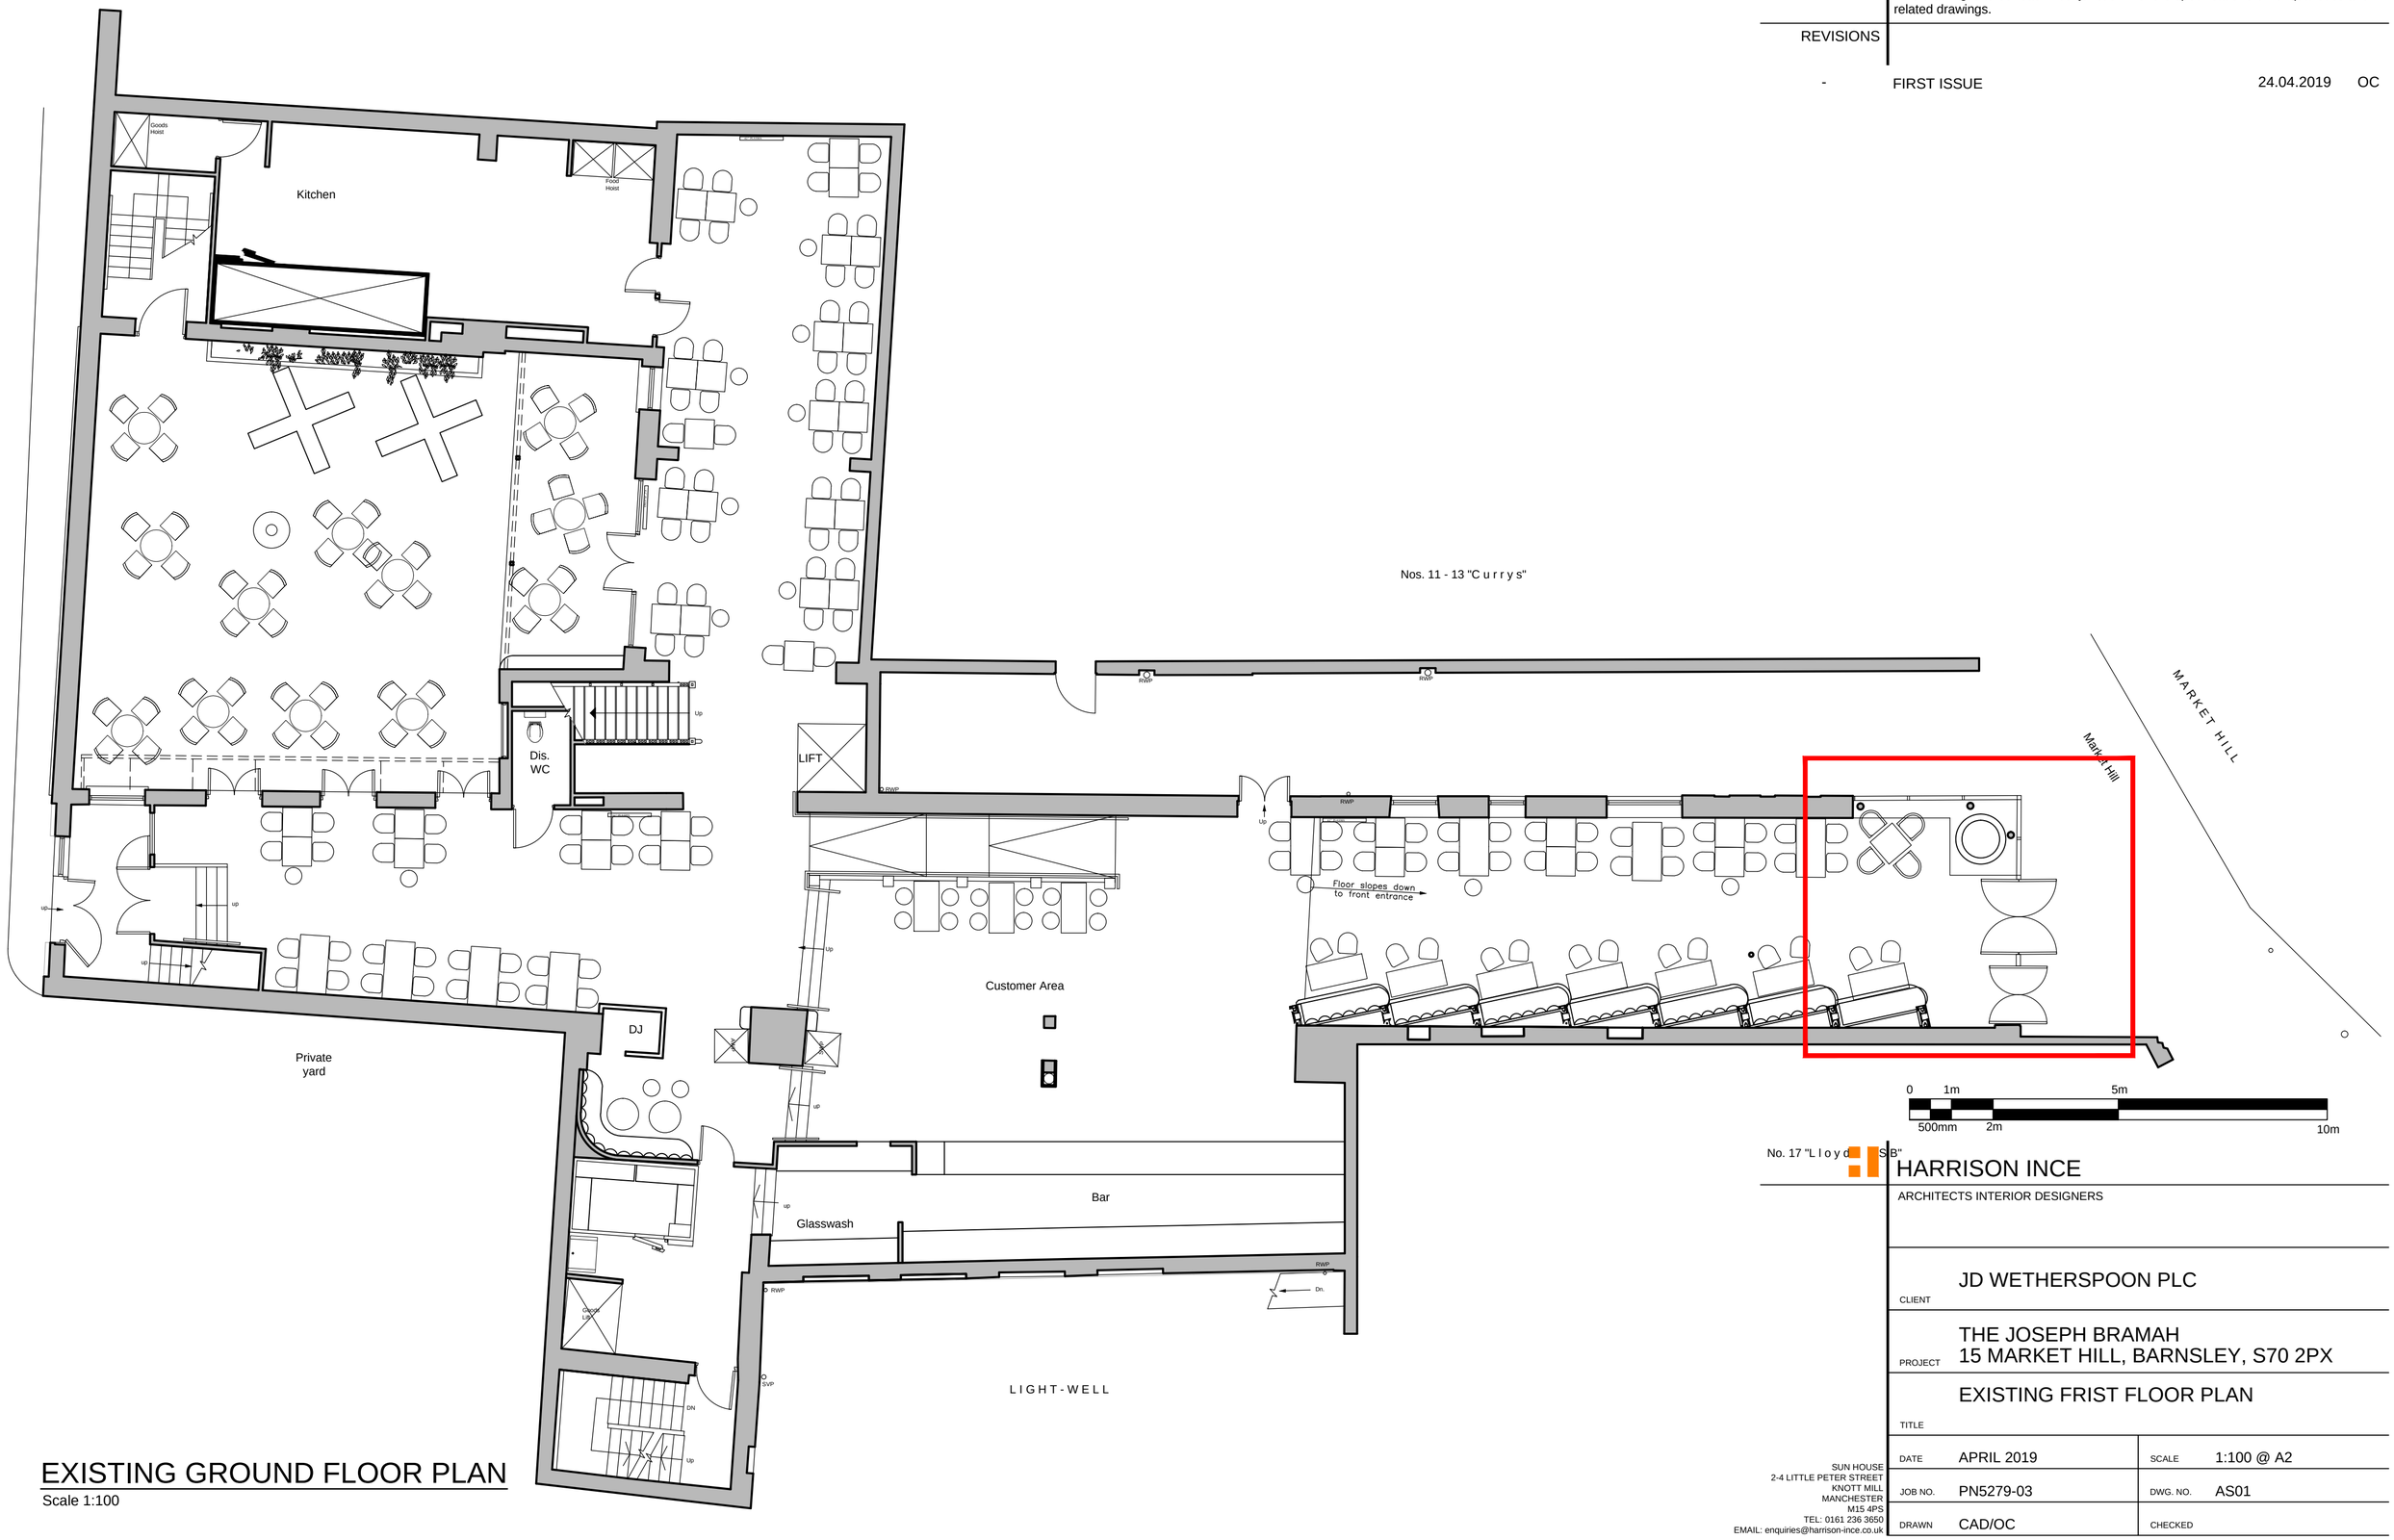

EXISTING GROUND FLOOR PLAN

Scale 1:100

0 1m 5m
500mm 2m 10m

No. 17 "L l o y d s S B"

HARRISON INCE
ARCHITECTS INTERIOR DESIGNERS

CLIENT: JD WETHERSPOON PLC

PROJECT: THE JOSEPH BRAMAH
15 MARKET HILL, BARNSLEY, S70 2PX

TITLE: EXISTING FRIST FLOOR PLAN

DATE	APRIL 2019	SCALE	1:100 @ A2
JOB NO.	PN5279-03	DWG. NO.	AS01
DRAWN	CAD/OC	CHECKED	

SUN HOUSE
2-4 LITTLE PETER STREET
KNOTT MILL
MANCHESTER
M15 4PS
TEL: 0161 236 3650
EMAIL: enquiries@harrison-ince.co.uk