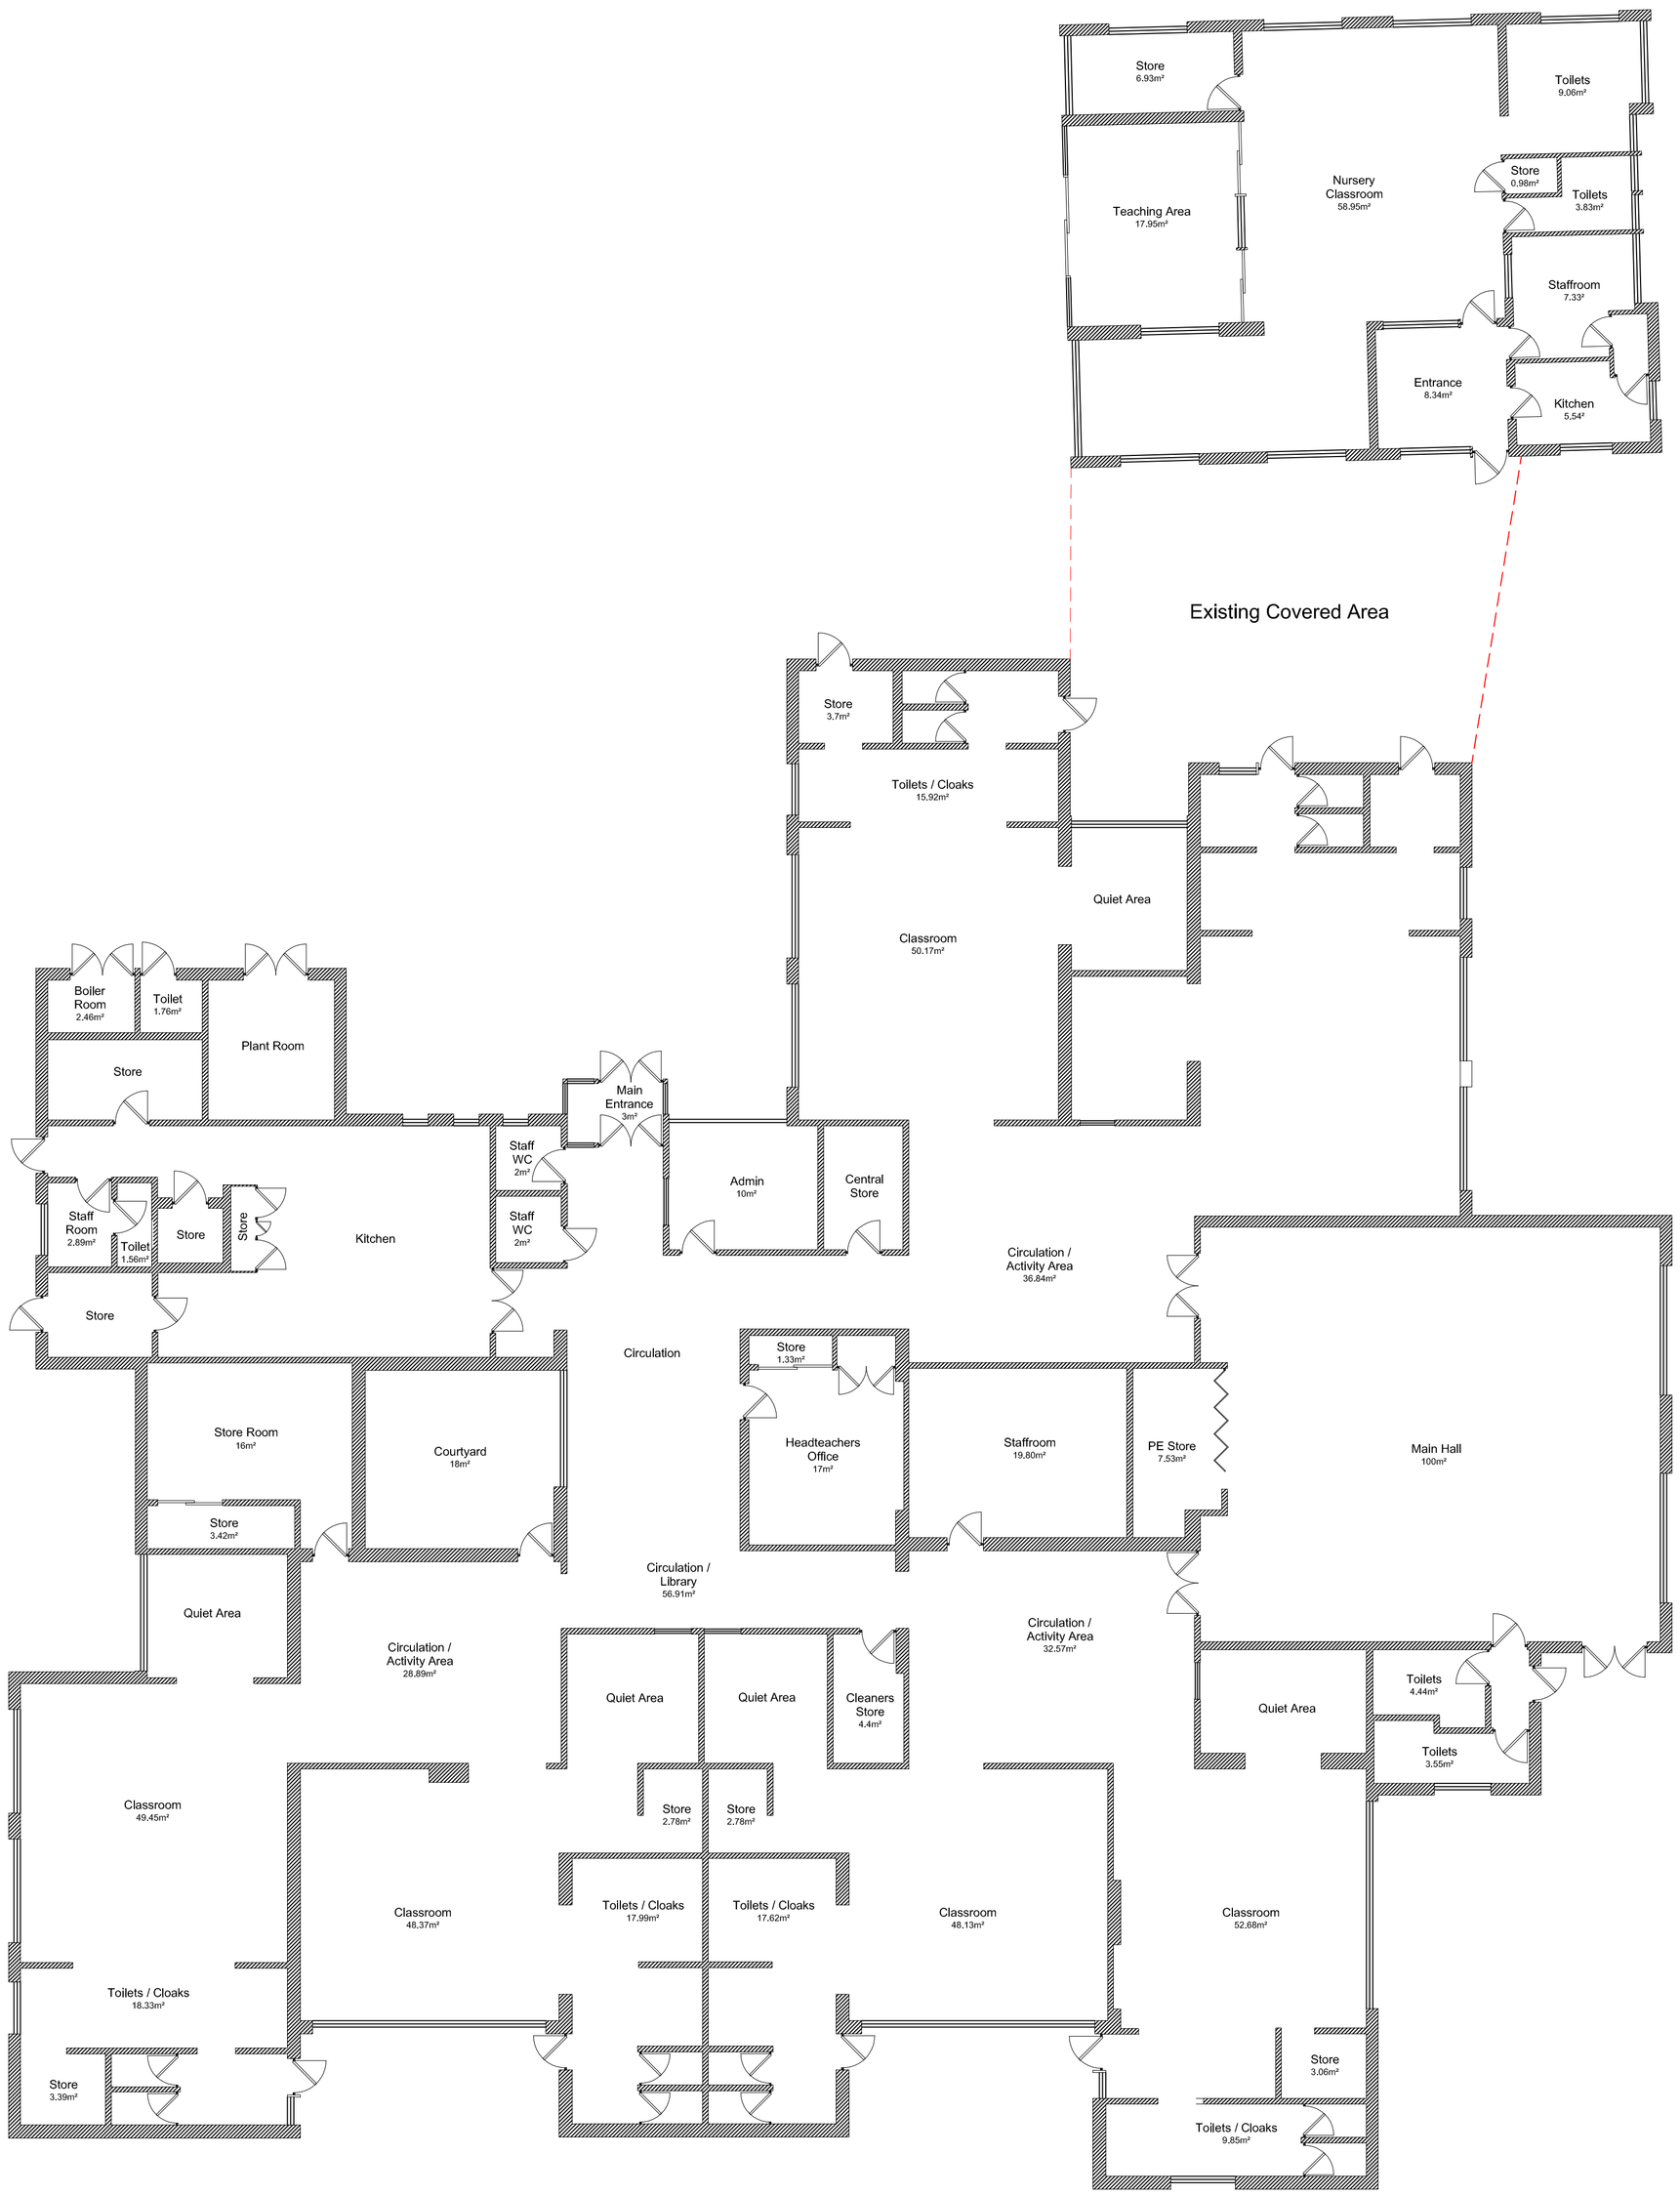


Ground Floor Plan - As Existing
Scale - 1:100@A1

St John The Baptist CE (VA) Primary School, Penistone
Proposed New Single Storey Extension to Form New Teaching Space and Main Hall Extension
BCHUD 2015.00248.000 - 6.00

Notes

THIS DRAWING READ IN CONJUNCTION WITH :

Rev	Description	Date	Dr by	App by
original by: New teaching space and Hall extension		date created: 01.04.15		Approved by: DF

AHR Building Consultancy Ltd
Norwich Union House
High Street
Huddersfield
HD1 2LF
United Kingdom

T +44(0)1484 537411
F +44(0)1484 530332
E huddersfield@ahr-global.com
www.ahr-global.com

client
The School Governors c/o The Diocese of Sheffield
St John the Baptist CE (VA) Primary School, Penistone

project
Proposed New Single Storey Extension to Form
New Teaching Space and Main Hall Extension

drawing
Existing
Ground Floor Plan

project number	scale	
2015.00248.000	1:100	@A1
drawing number: (PL) A002	rev: -	issue status: Planning

This drawing is to be read in conjunction with all related drawings. All dimensions must be checked and verified on site before commencing any work or producing shop drawings. The orgiinator should be notified immediately of any discrepancy. This drawing is copyright and remains the property of AHR.